


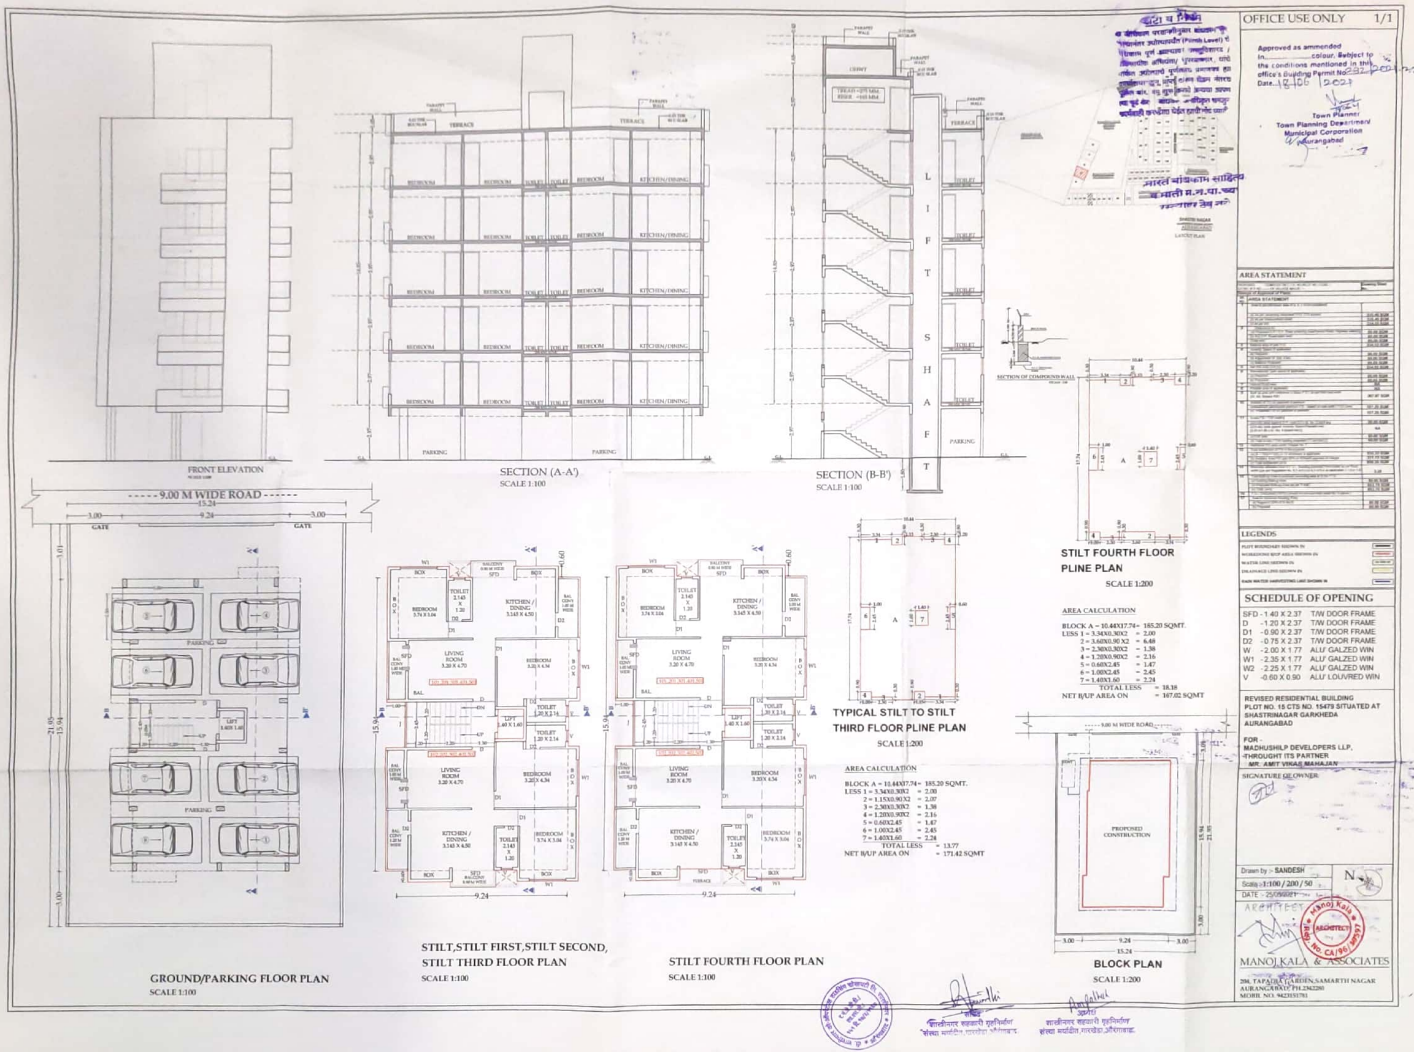

**OFFICE USE ONLY** 1/1

Approved as amended  
the conditions mentioned in this  
office's Building Permit No. 2222  

Town Planner  
Municipal Corporation

**AREA STATEMENT**


**LEGENDS**

**SCHEDULE OF OPENING**




SIGNATURE DEVELOPER

Drawn by: SADESH  
Scale: 1:200 / 200 / 50  
Date: 22/09/2021

MANOJ KALA & ASSOCIATES  
