

संशोधन प्रतिष्ठान


STAMP OF APPROVAL

2/6


Approved as amended
on the basis of the
conditions mentioned in the
office's sanctioning letter
Date: 01.10.2024

Town Planning Department
Municipal Corporation
Amravati

O.C. Signed By D.D.T.P.

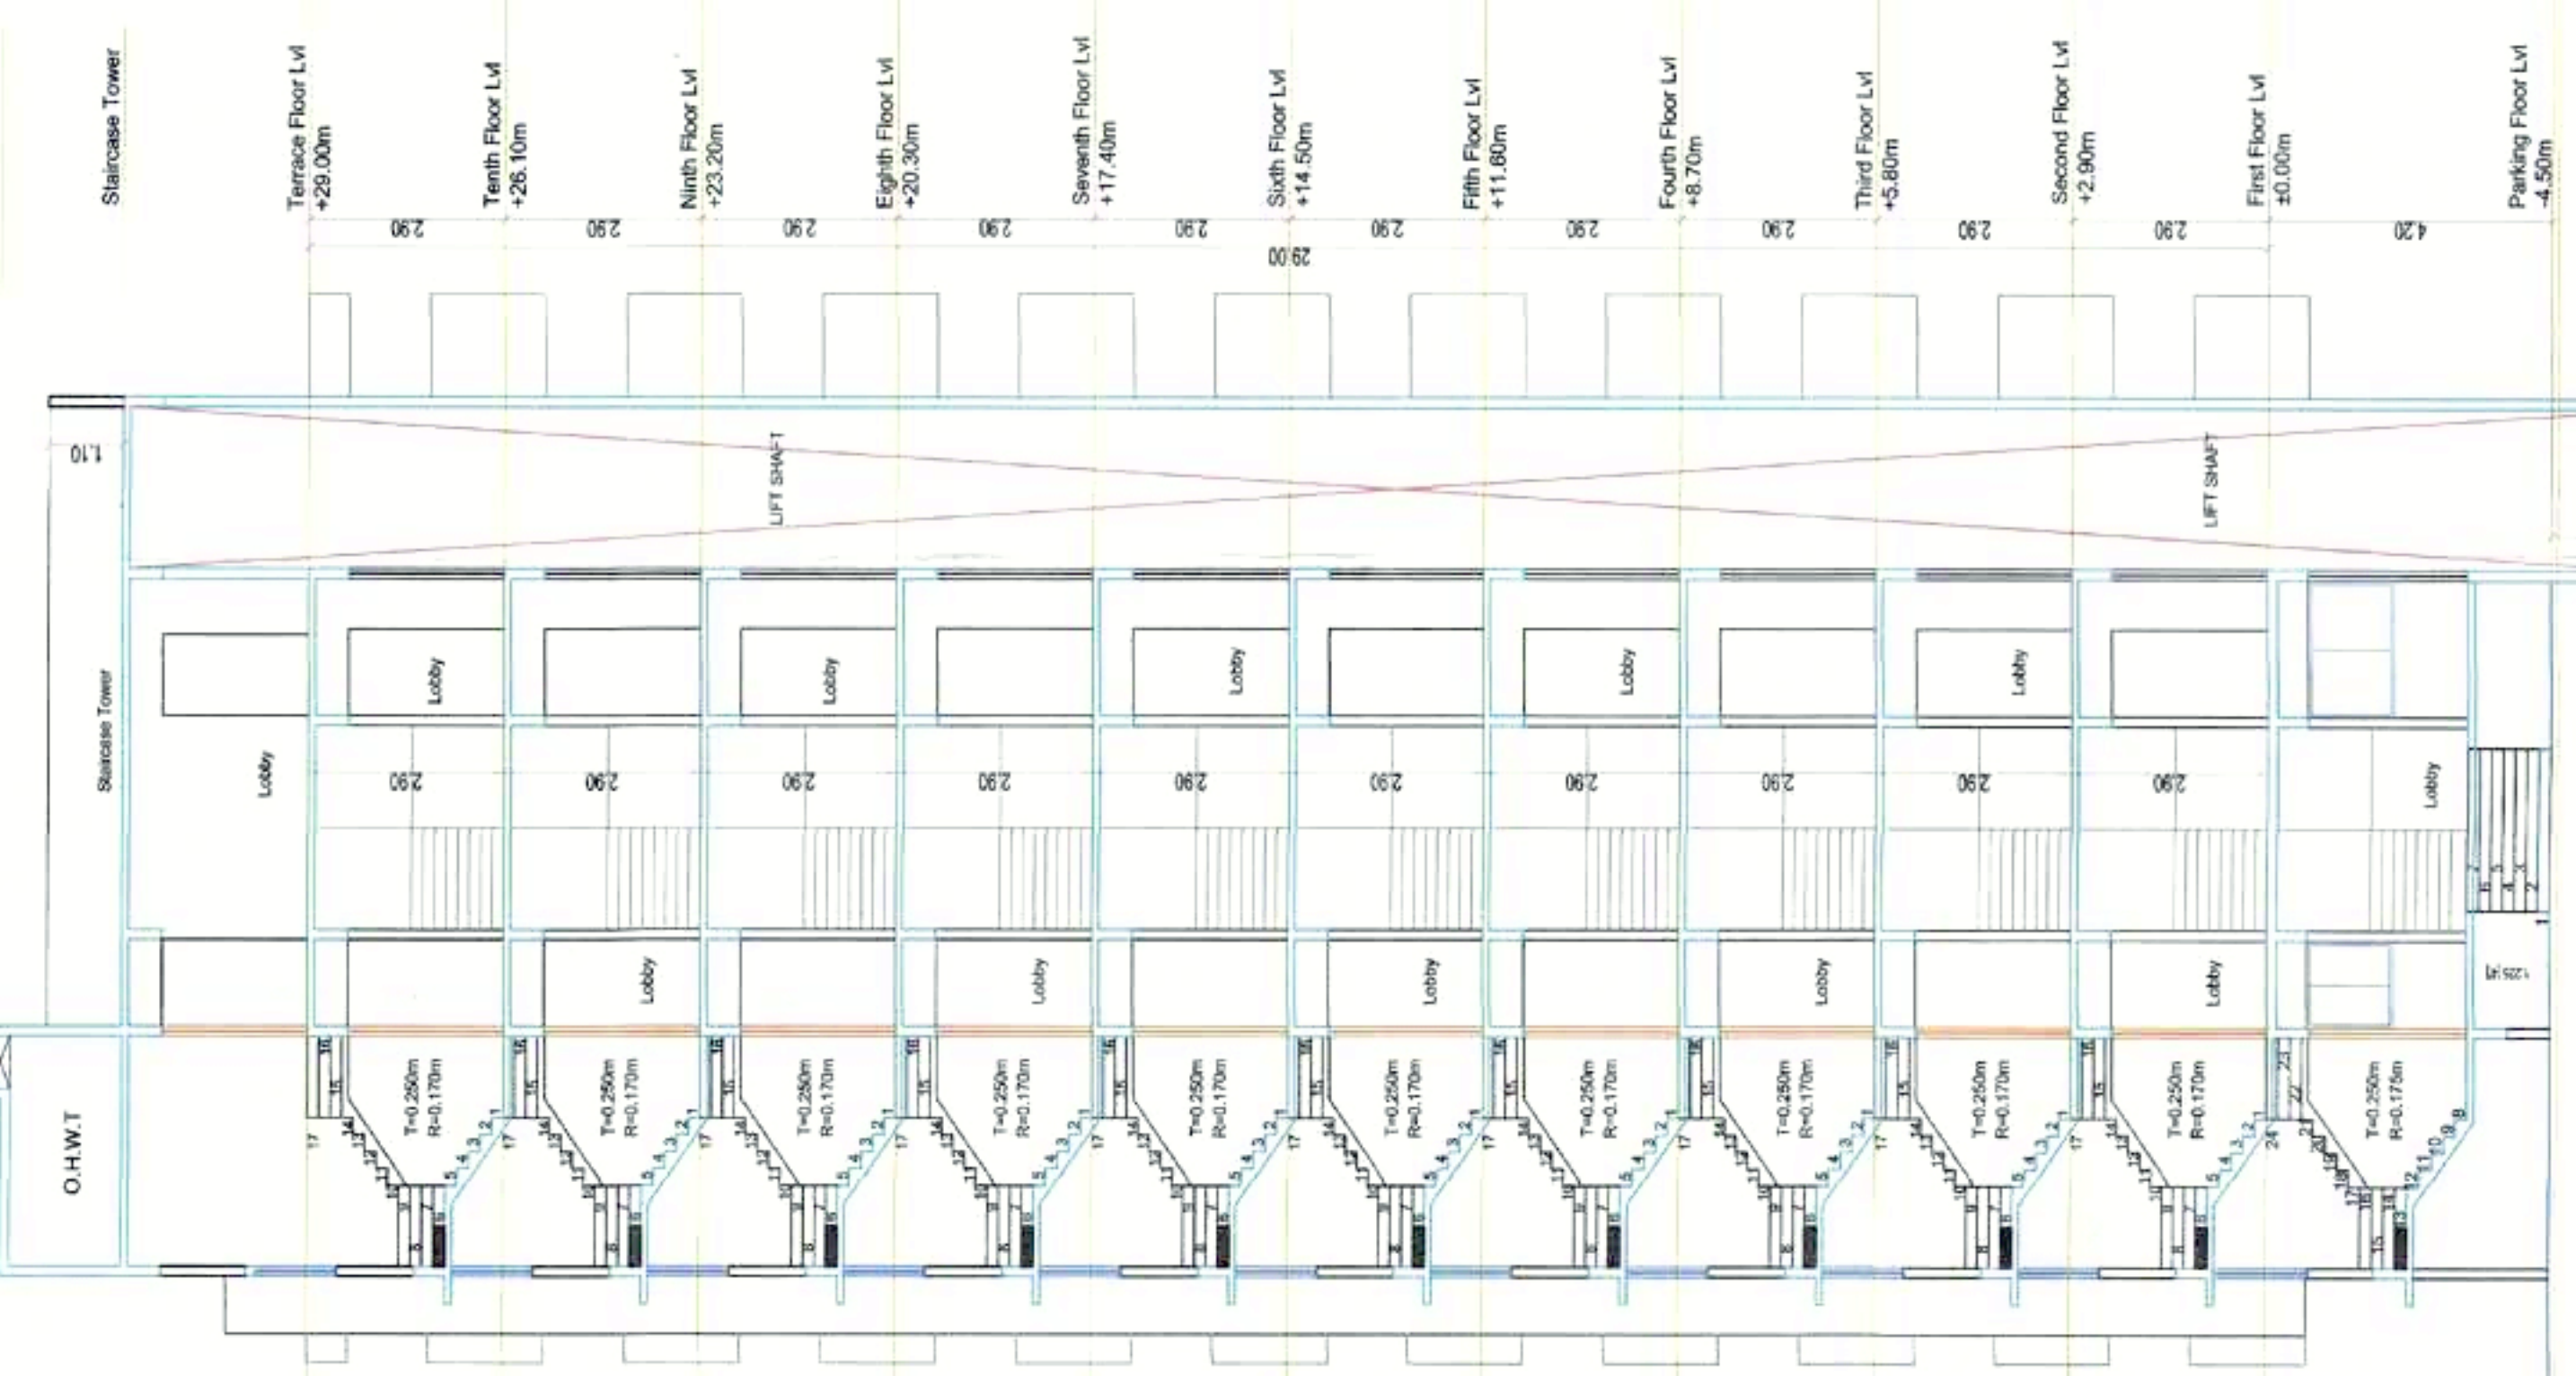

WEST SIDE ELEVATION WING - A

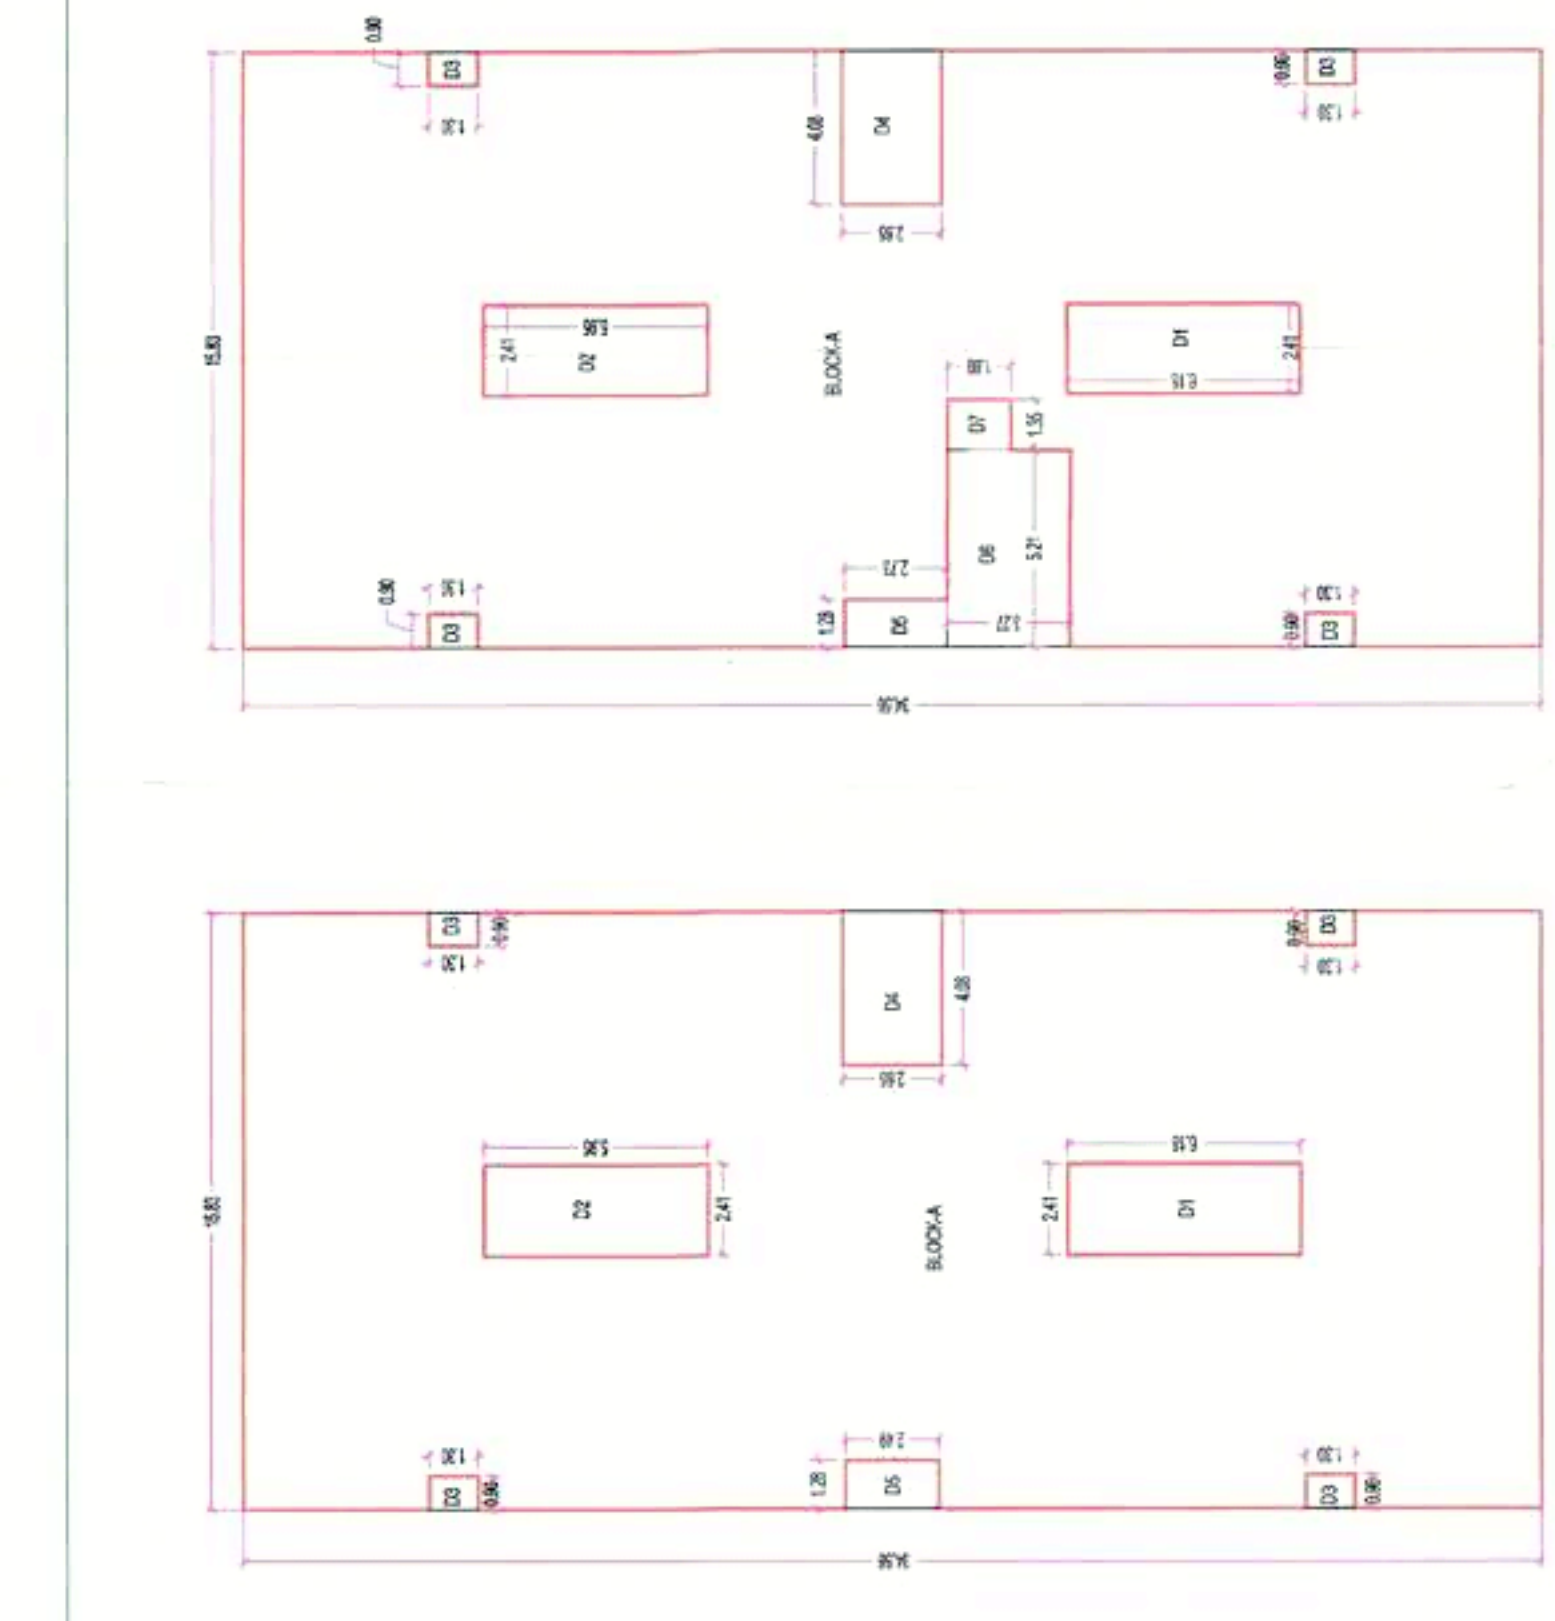


TYPICAL FIRST TO EIGHTH & TENTH FLOOR







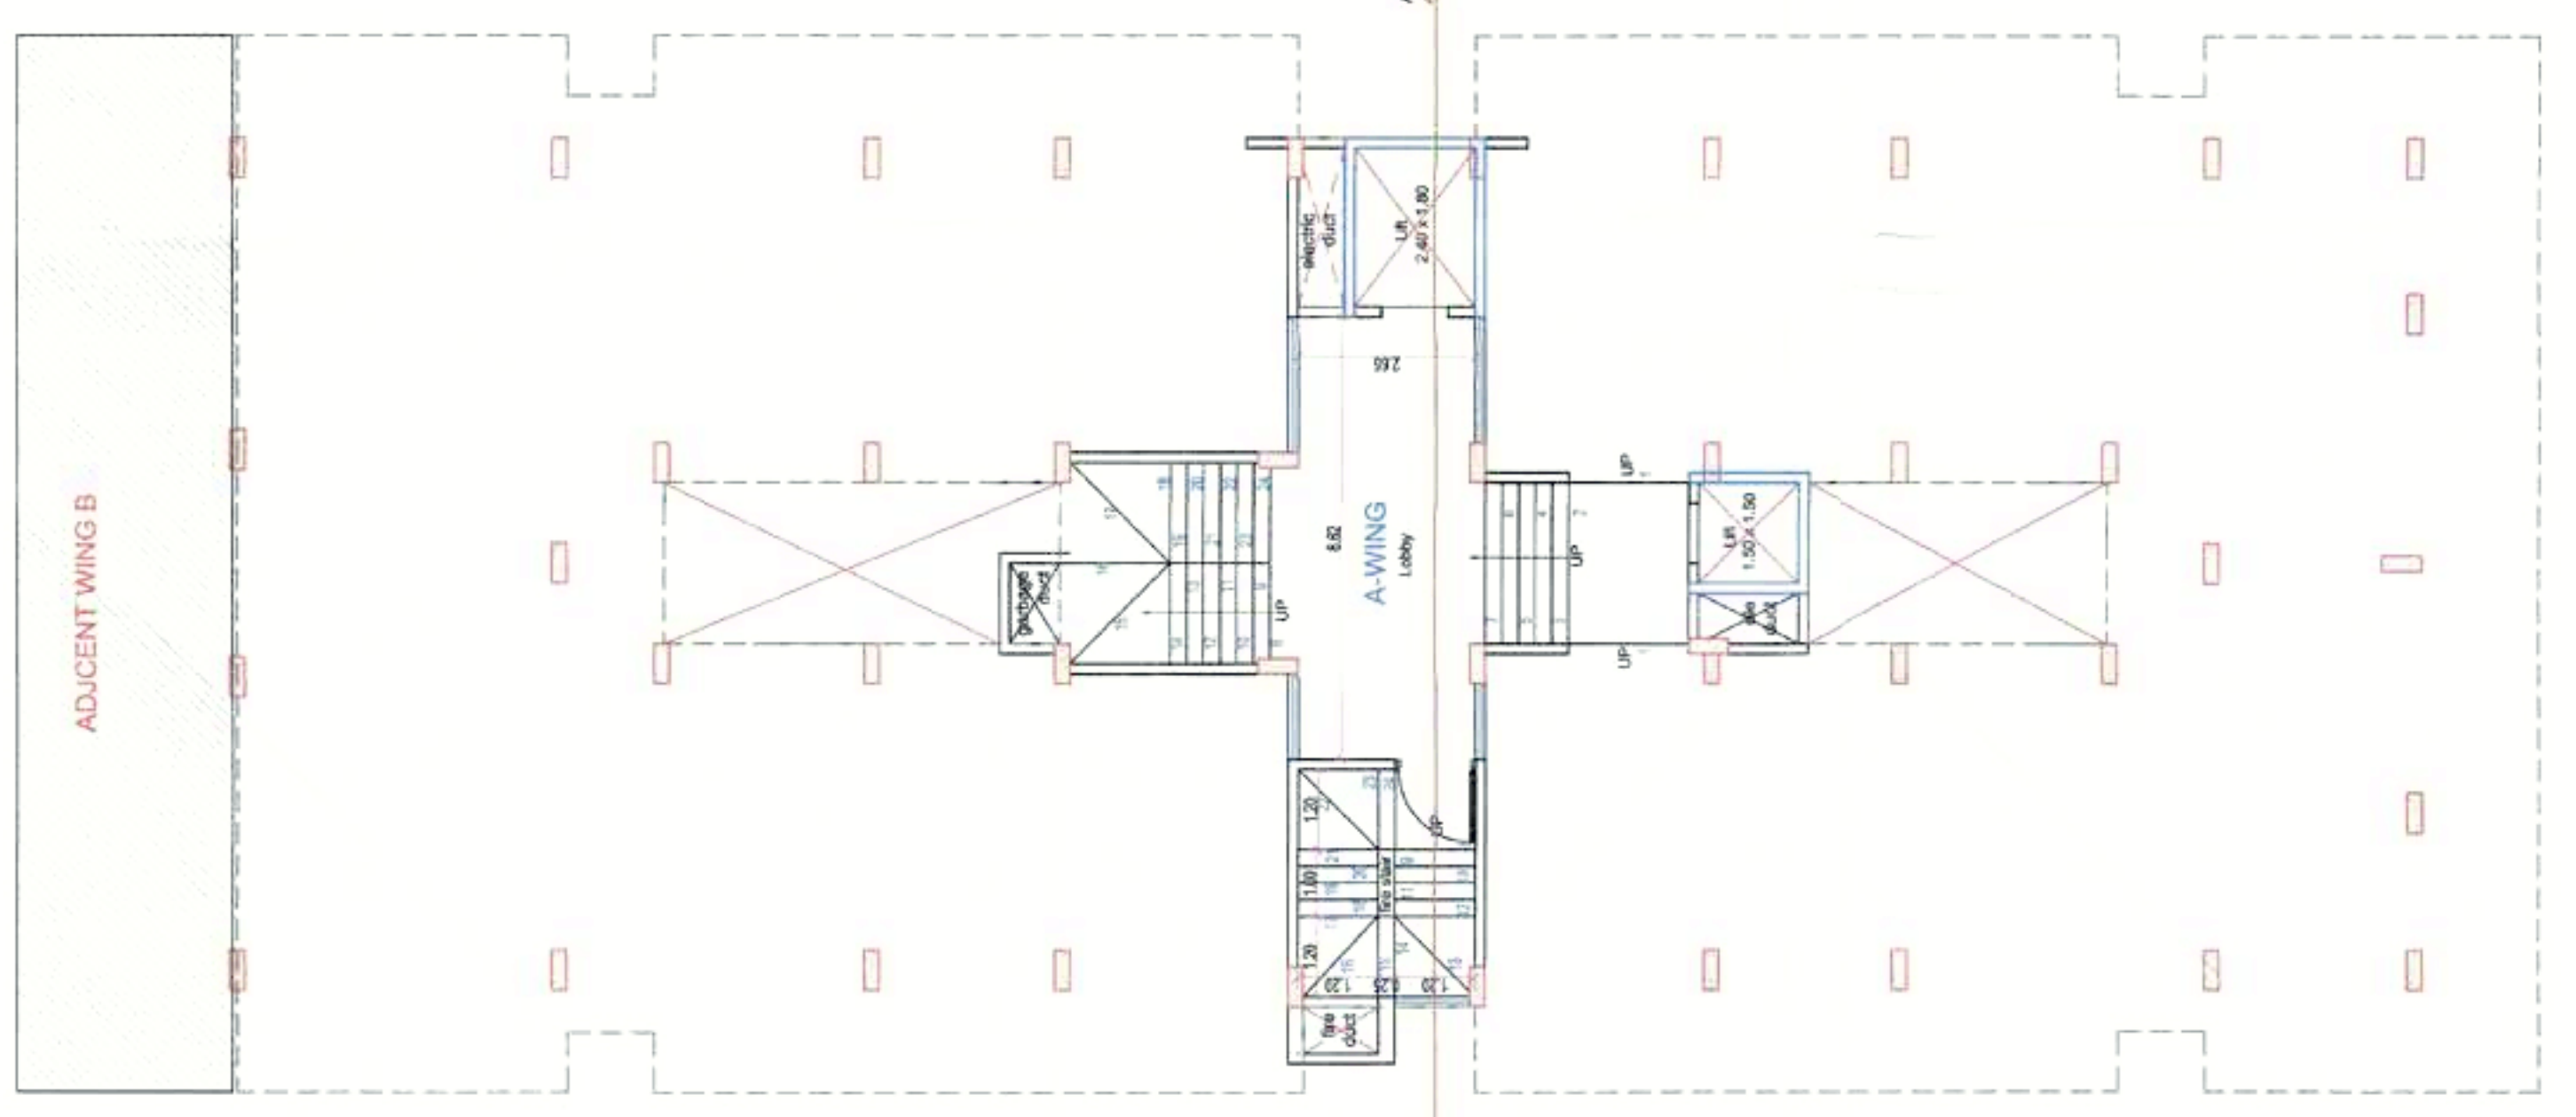

TYPICAL FIRST TO EIGHTH & TENTH FLOOR PLAN

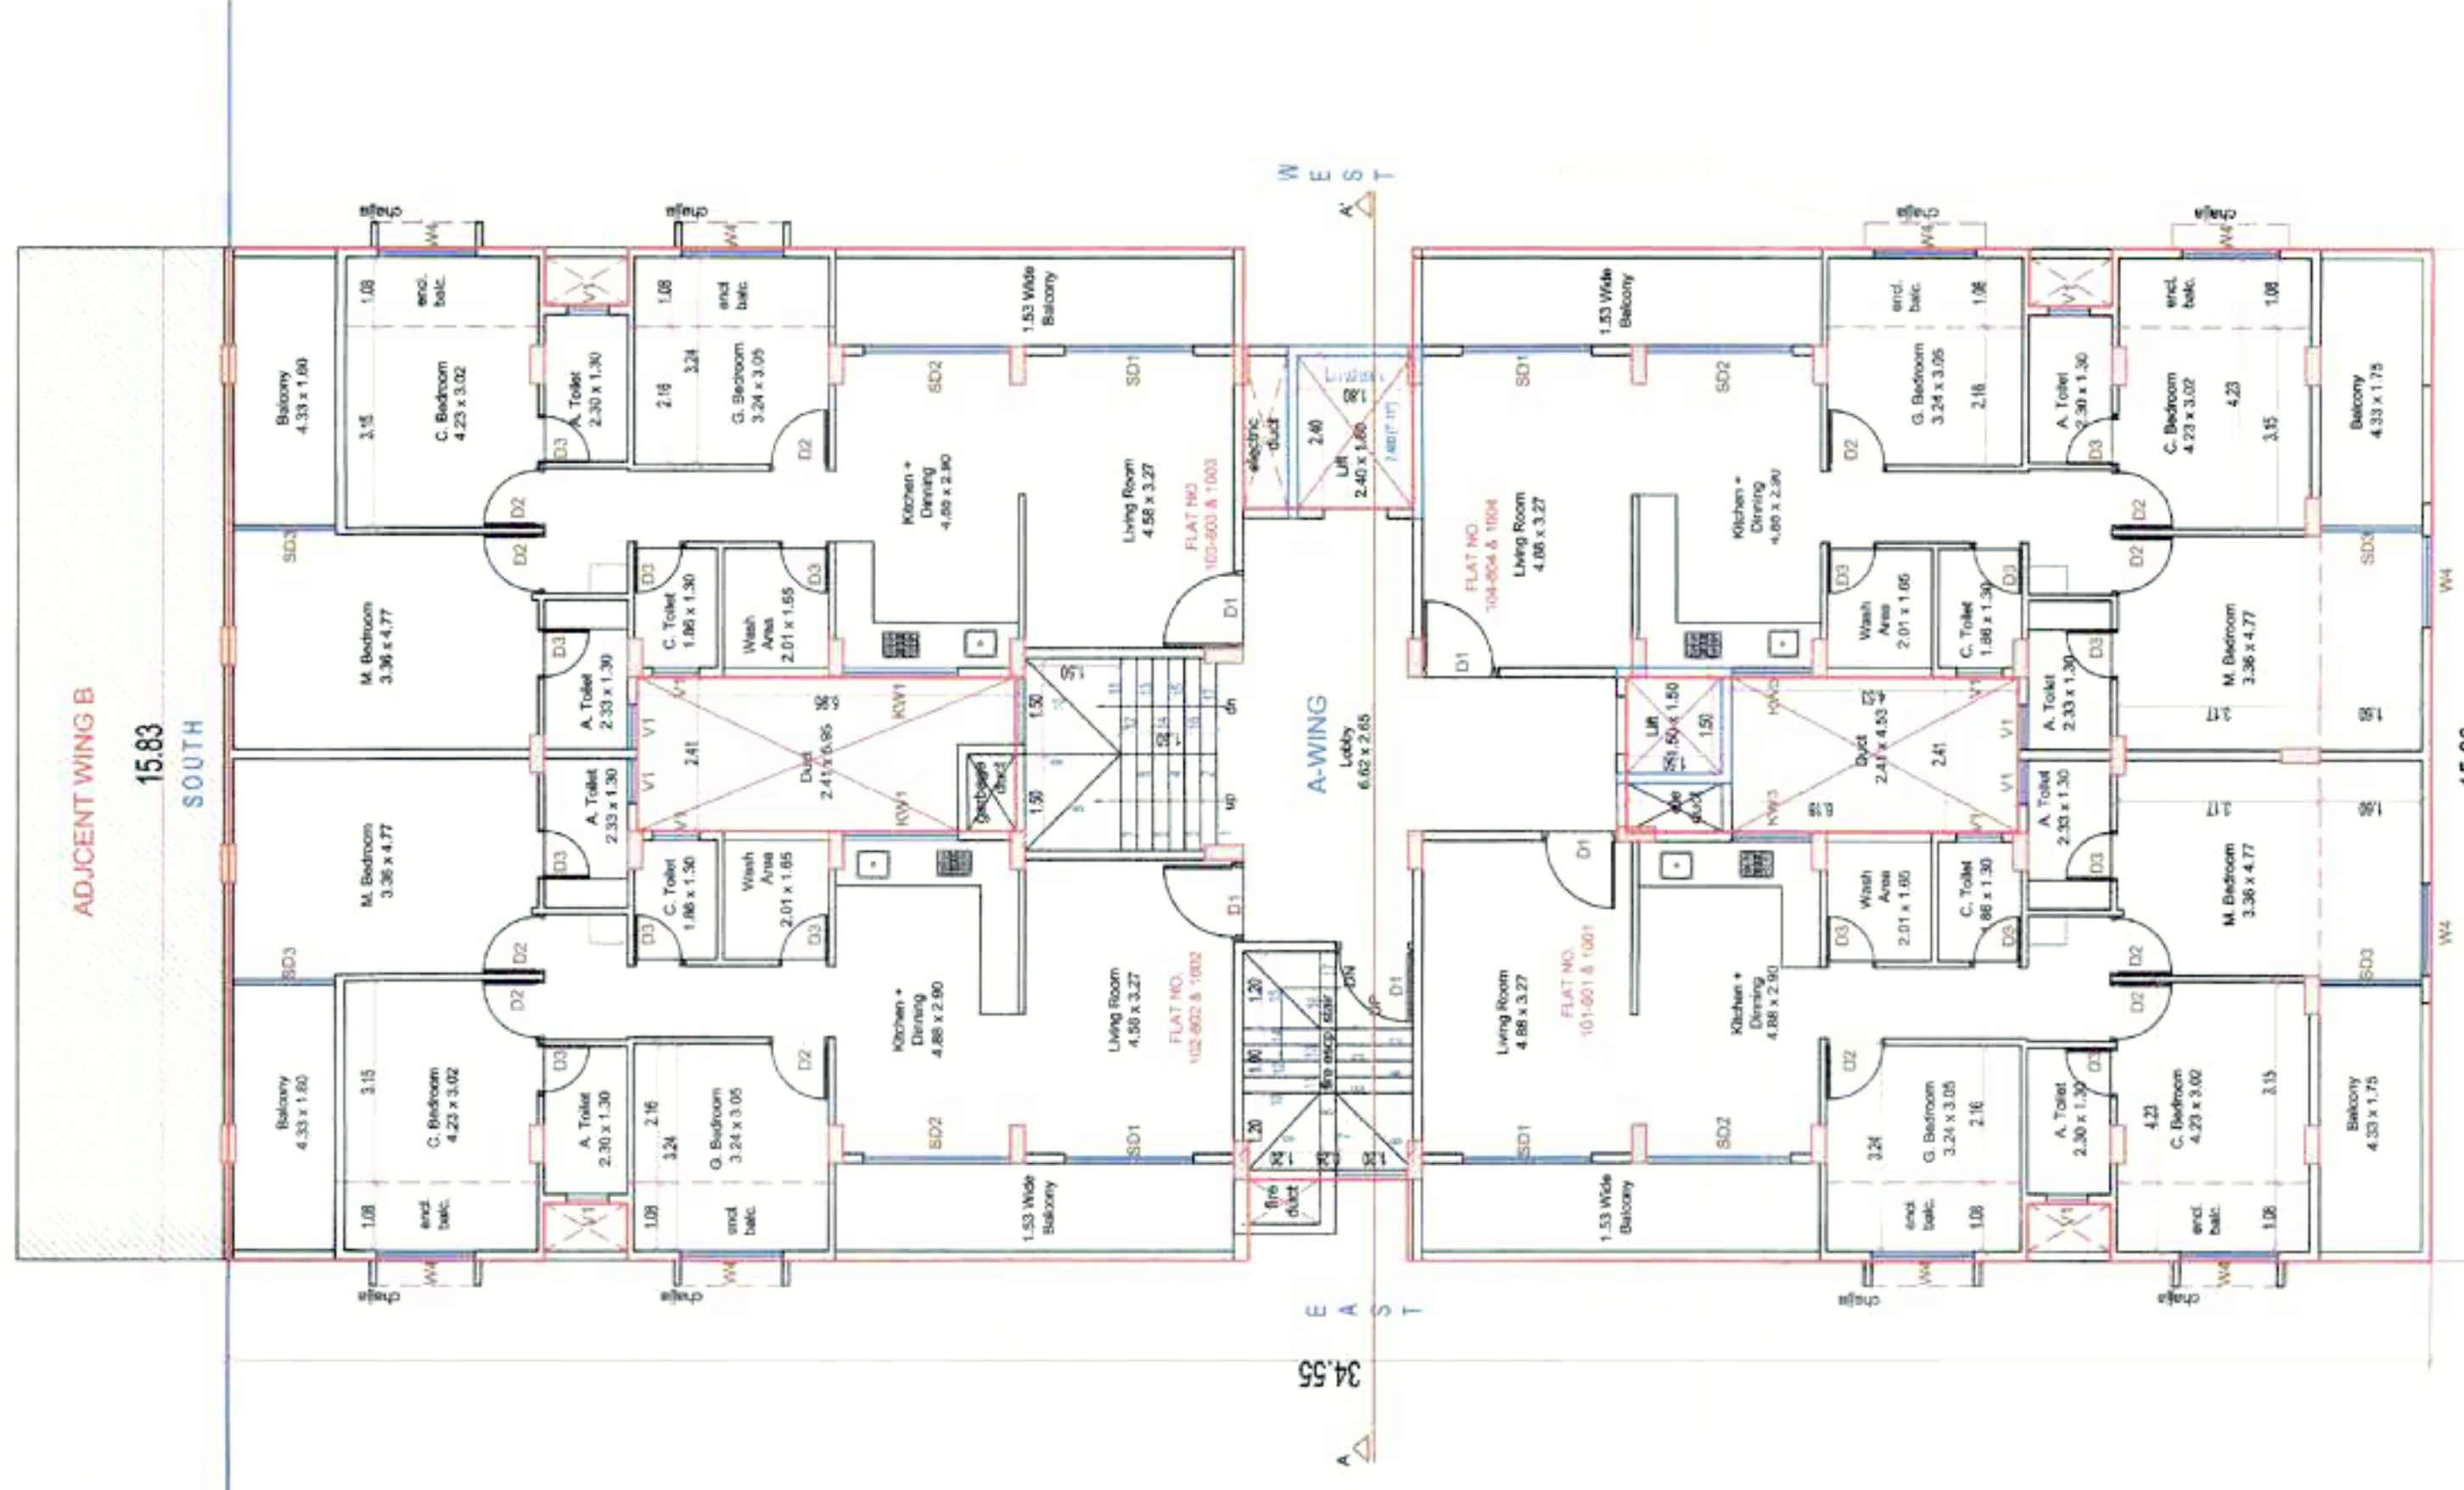

TYPICAL FIRST TO EIGHTH & TENTH FLOOR PLAN

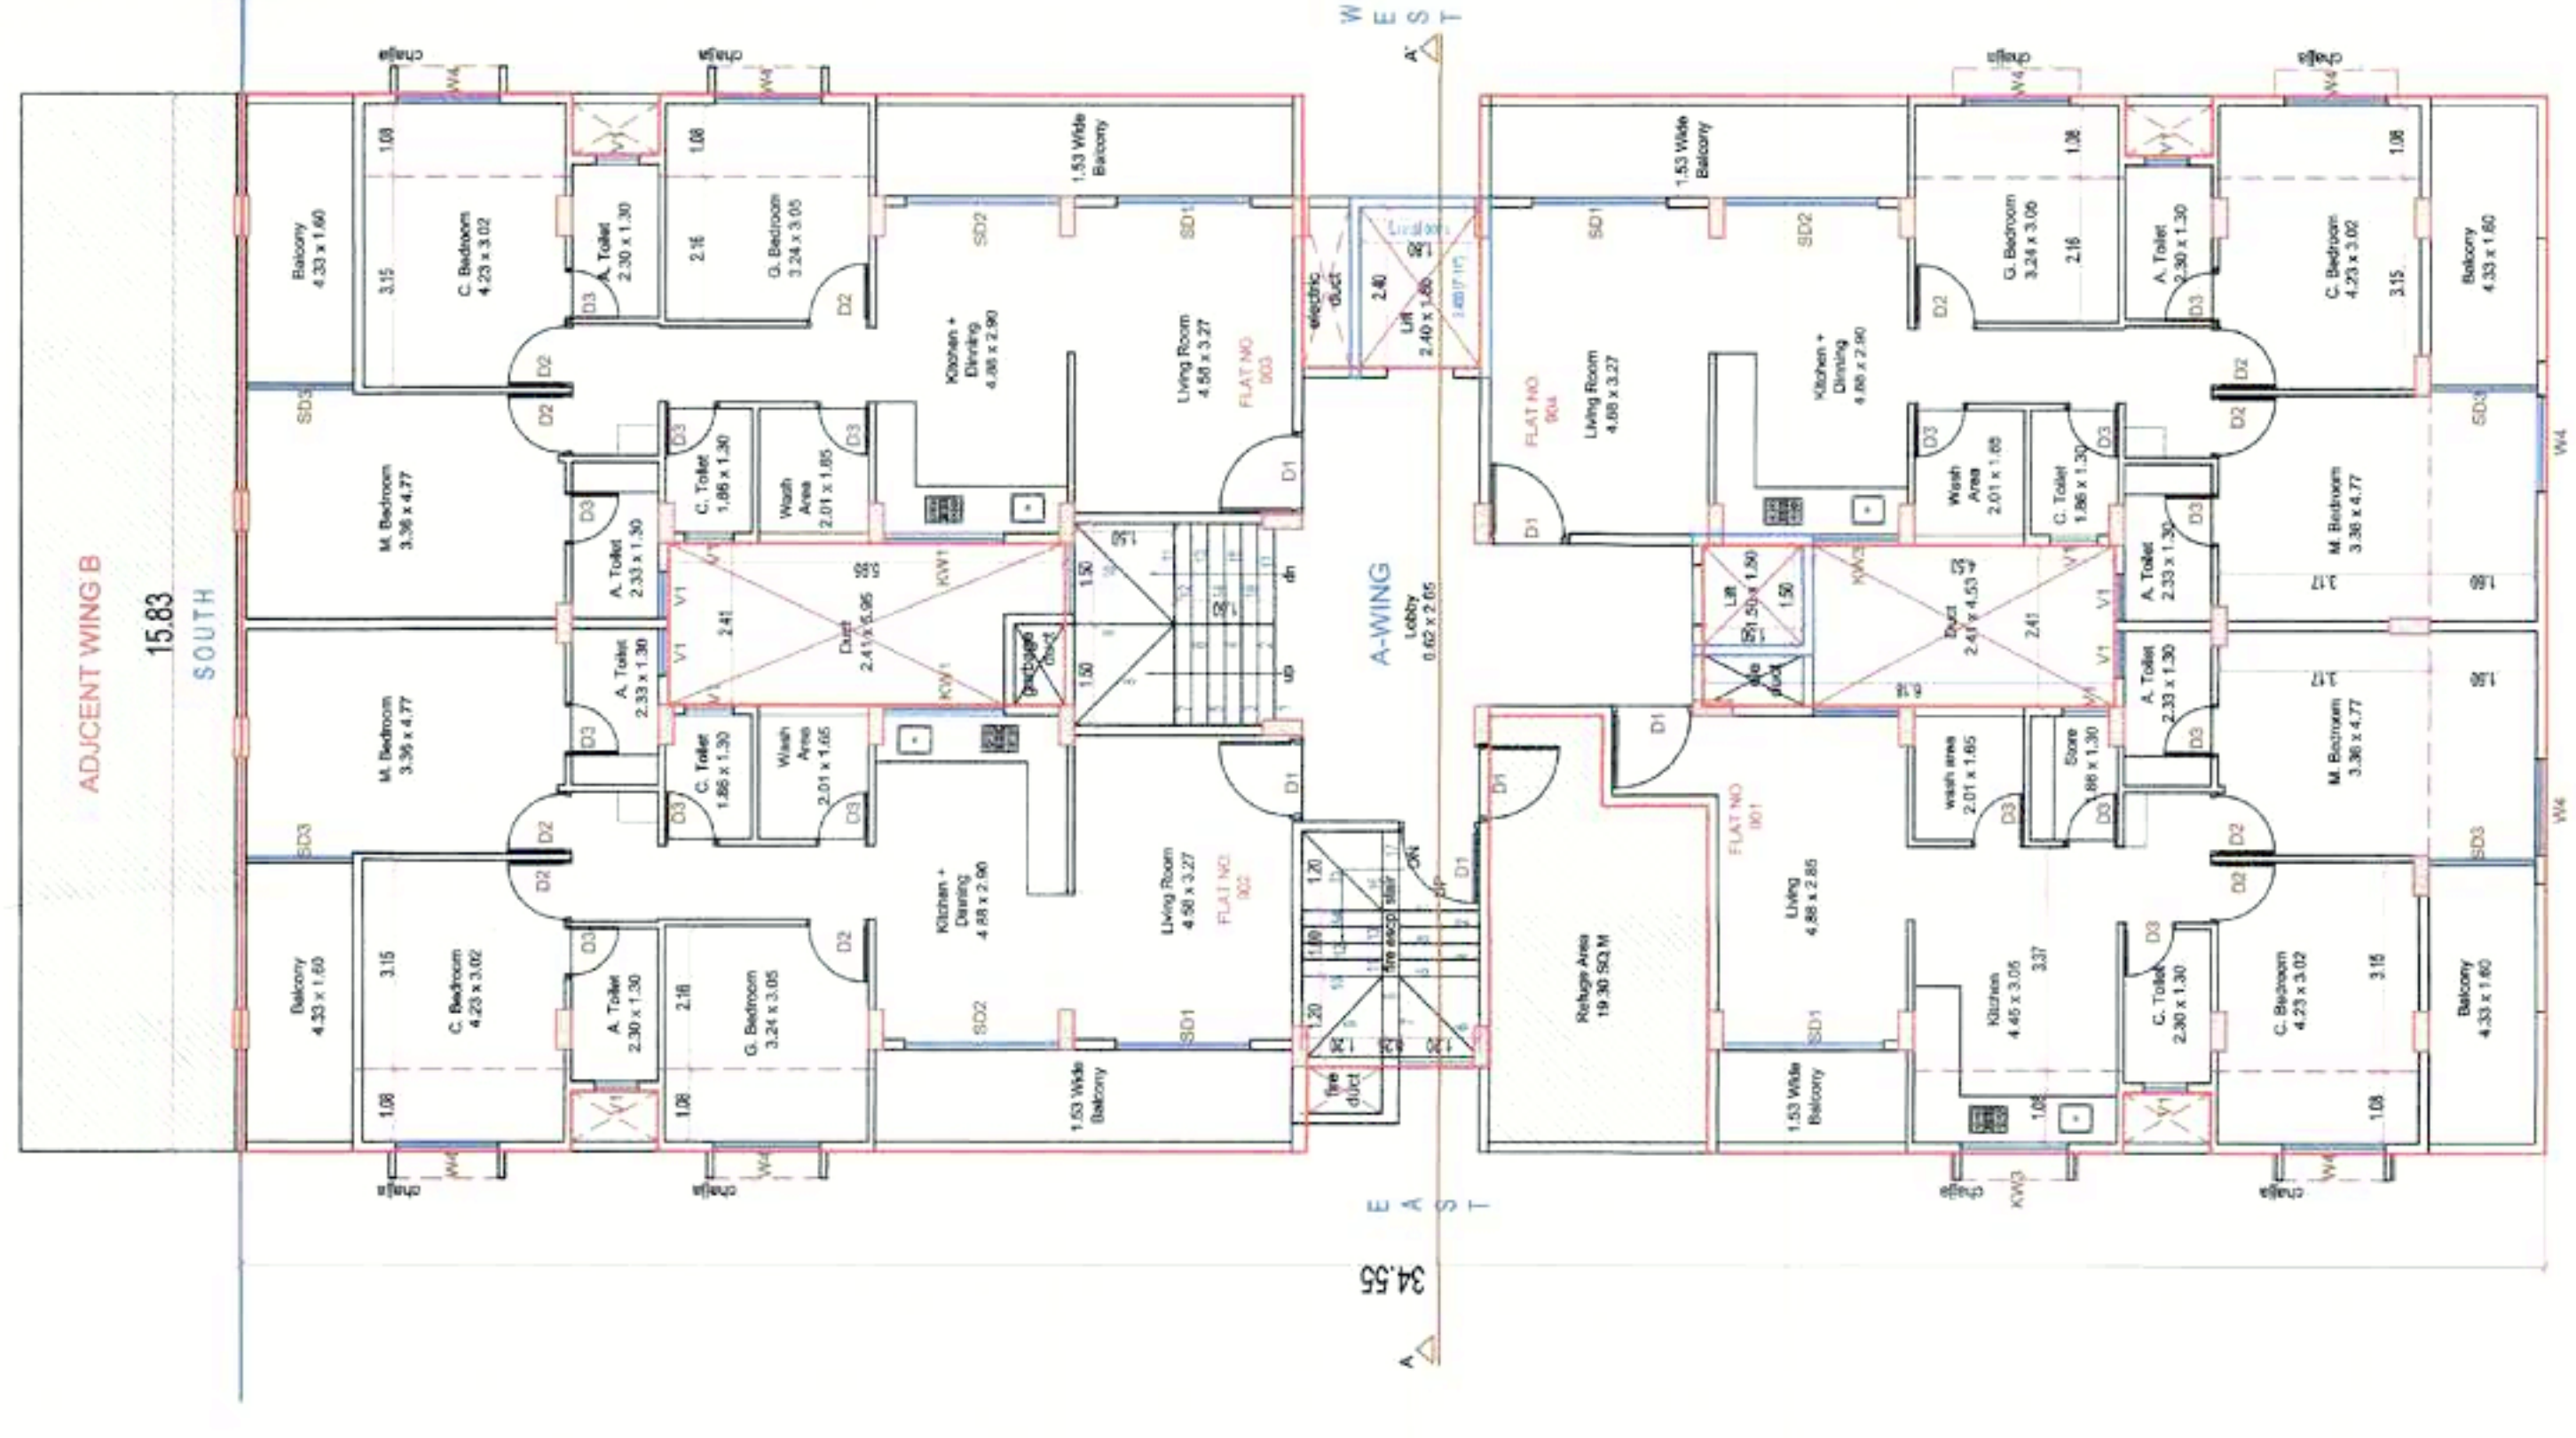





WING A - 3 BHK