


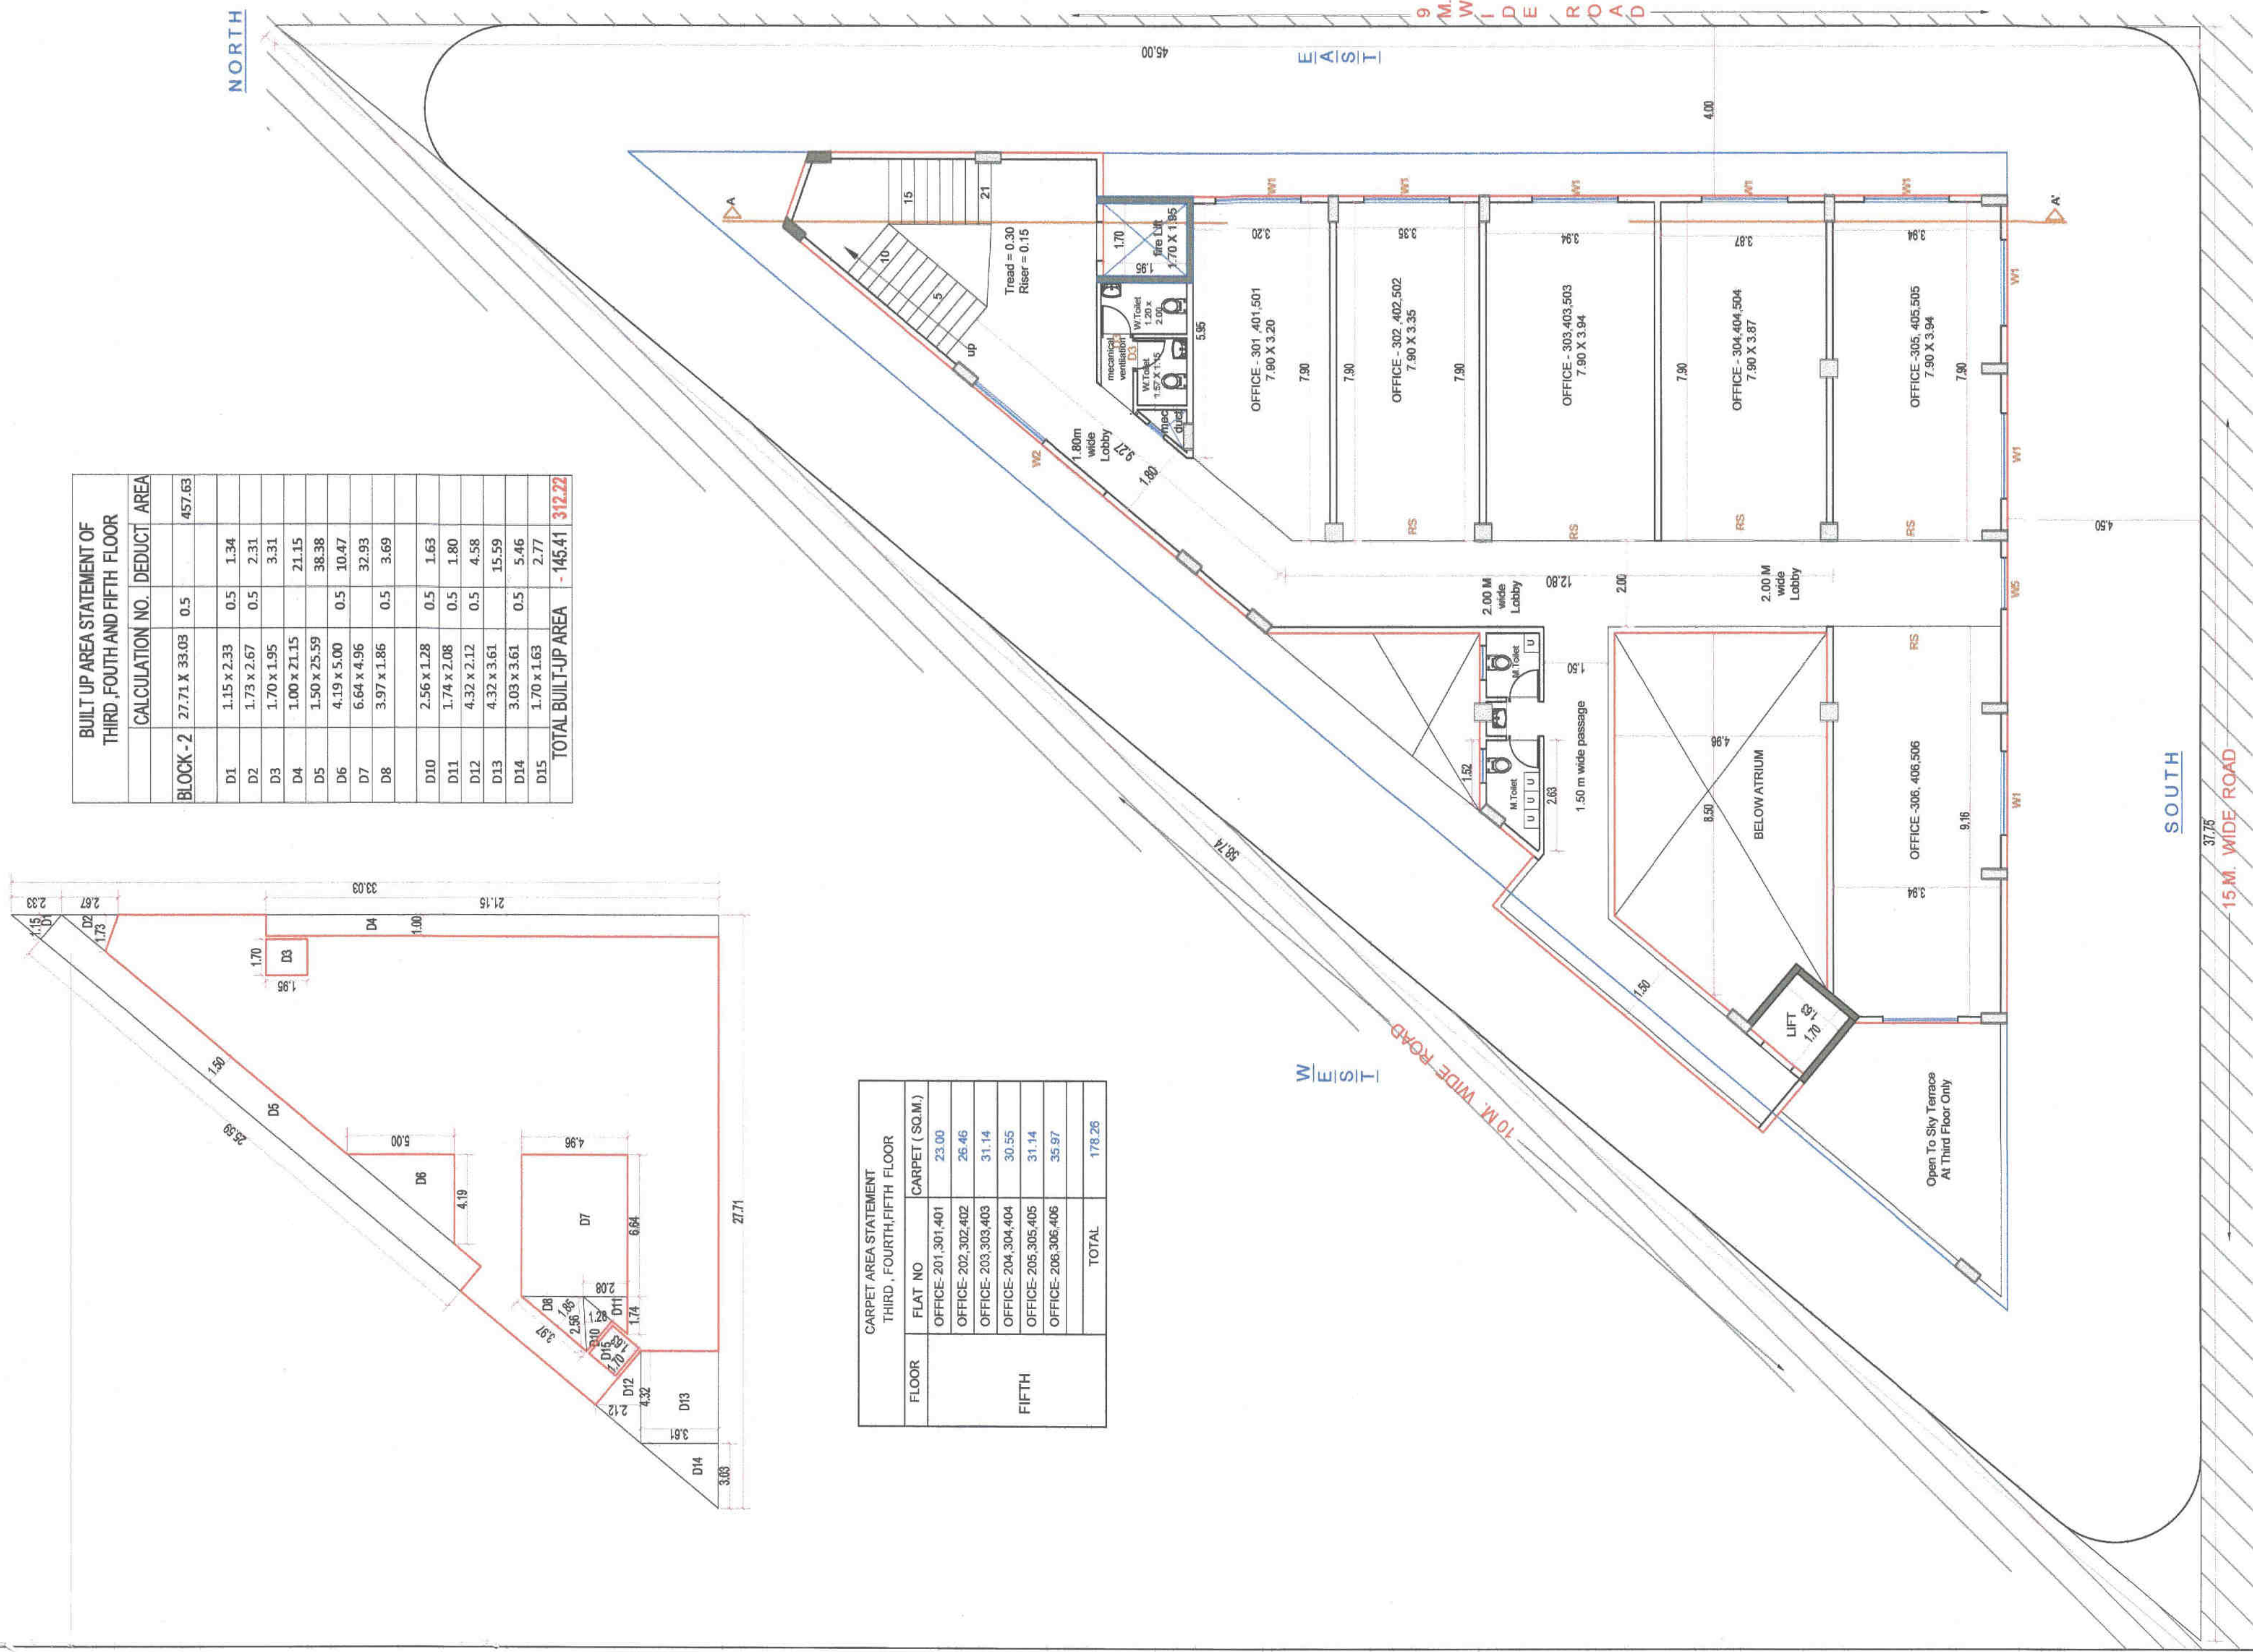

BUILT-UP AREA STATEMENT OF THIRD, FOURTH AND FIFTH FLOOR			
BLOCK - 2	(CALCULATION NO.)	DUCT AREA	
	27.71 x 33.03	0.5	457.63
D1	1.15 x 2.33	0.5	1.34
D2	1.73 x 2.95	0.5	2.31
D3	1.73 x 2.95	0.5	2.31
D4	1.00 x 2.115	0.5	24.16
D5	1.00 x 25.59	0.5	36.36
D6	4.19 x 5.00	0.5	36.36
D7	6.64 x 4.96	0.5	32.93
D8	3.97 x 1.86	0.5	3.69
D10	2.56 x 1.28	0.5	1.63
D11	1.74 x 2.08	0.5	1.80
D12	4.32 x 2.12	0.5	4.58
D13	4.32 x 3.61	0.5	15.59
D14	3.03 x 3.61	0.5	5.46
D15	1.70 x 1.63	0.5	1.77
TOTAL BUILT-UP AREA			476.41

CARPET AREA STATEMENT THIRD, FOURTH, FIFTH FLOOR		
FLOOR	FLAT NO	CARPET (SQ.M.)
FIFTH	OFFICE-201,301,401	23.00
	OFFICE-202,302,402	26.46
	OFFICE-203,303,403	31.14
	OFFICE-204,304,404	30.55
	OFFICE-205,305,405	31.14
	OFFICE-206,306,406	35.97
TOTAL		178.26

FRONT ELEVATION SCALE - 1:100