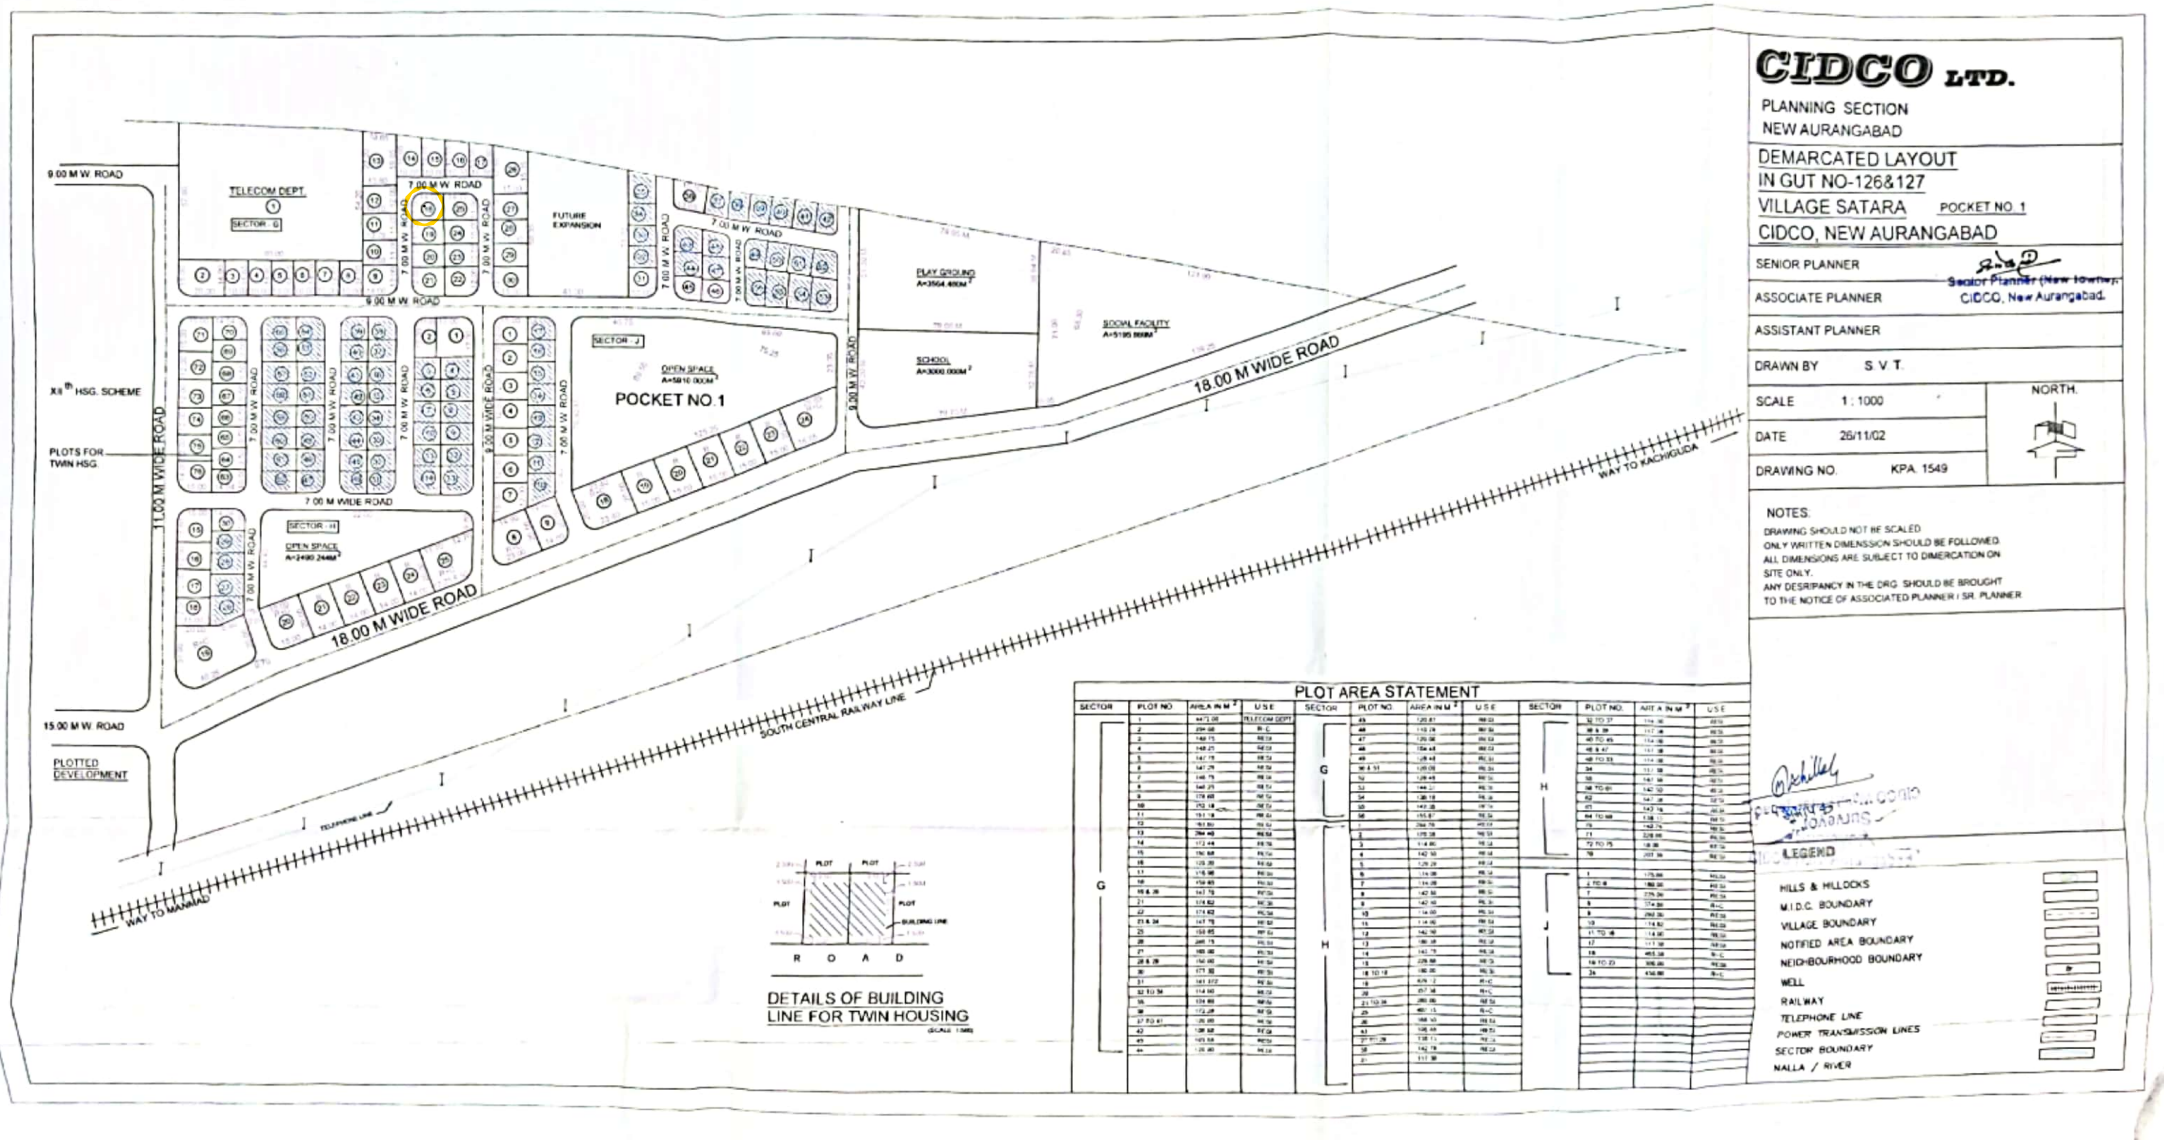


DETAILS OF BUILDING LINE FOR TWIN HOUSING

PLOT AREA STATEMENT

SECTOR	PLOT NO.	AREA IN M²	USE
G	1	447.08	TELECOM DEPT.
	2	294.66	R.C.
	3	148.75	RESI.
	4	148.21	RESI.
	5	147.75	RESI.
	6	147.29	RESI.
	7	146.75	RESI.
	8	146.21	RESI.
	9	174.65	RESI.
	10	252.18	RESI.
	11	191.18	RESI.
	12	161.80	RESI.
	13	284.40	RESI.
	14	172.48	RESI.
	15	150.98	RESI.
	16	125.29	RESI.
	17	115.98	RESI.
	18 & 26	158.65	RESI.
	19	147.78	RESI.
	21	178.62	RESI.
	22	174.62	RESI.
	23 & 24	147.78	RESI.
	25	158.65	RESI.
	27	245.75	RESI.
	28 & 29	158.65	RESI.
	30	177.32	RESI.
	31	161.372	RESI.
	32 TO 34	114.90	RESI.
	35	124.89	RESI.
	36	172.48	RESI.
	37 TO 41	25.65	RESI.
	42	126.62	RESI.
	43	125.53	RESI.
	44	25.65	RESI.
G	45	125.61	RESI.
	46	110.78	RESI.
	47	129.06	RESI.
	48	154.48	RESI.
	49	128.48	RESI.
H	50 & 51	128.06	RESI.
	52	128.48	RESI.
	53	142.35	RESI.
	54	138.18	RESI.
	55	142.35	RESI.
	56	155.87	RESI.
	1	294.79	R.C.
	2	128.06	RESI.
	3	142.50	RESI.
	4	142.50	RESI.
	5	129.29	RESI.
	6	114.06	RESI.
	7	114.06	RESI.
	8	142.50	RESI.
	9	142.50	RESI.
	10	114.06	RESI.
	11	114.06	RESI.
	12	142.50	RESI.
	13	142.50	RESI.
	14	142.79	RESI.
	15	229.58	RESI.
	16	180.30	RESI.
	17 & 18	629.2	R+C
	20	657.58	R+C
	21 TO 26	280.06	RESI.
	27	661.15	R+C
	28	166.10	RESI.
	29	166.49	RESI.
	30 TO 36	138.11	RESI.
	38	142.79	RESI.
	39	117.38	RESI.
H	32 TO 37	114.06	RESI.
	38 & 39	117.38	RESI.
	40 TO 45	114.06	RESI.
	46 & 47	117.38	RESI.
	48 TO 53	114.06	RESI.
	54	117.38	RESI.
	55	142.50	RESI.
	56 TO 60	142.50	RESI.
	62	142.50	RESI.
	63	142.79	RESI.
	64 TO 68	138.11	RESI.
	70	142.79	RESI.
	71	328.66	RESI.
	72 TO 75	18.06	RESI.
	76	207.36	RESI.
J	1	175.86	RESI.
	2 TO 6	182.00	RESI.
	7	276.34	RESI.
	8	274.80	R+C
	9	282.00	RESI.
	10	114.82	RESI.
	11 TO 16	114.06	RESI.
	17	117.38	RESI.
	18	453.38	R+C
	19 TO 23	306.66	RESI.
	24	436.66	R+C

CIDCO LTD.

PLANNING SECTION
NEW AURANGABAD

DEMARCATED LAYOUT
IN GUT NO-126&127
VILLAGE SATARA POCKET NO. 1
CIDCO, NEW AURANGABAD

SENIOR PLANNER	Senior Planner (New Towns) CIDCO, New Aurangabad.
ASSOCIATE PLANNER	
ASSISTANT PLANNER	
DRAWN BY	S. V. T.
SCALE	1 : 1000
DATE	26/11/02
DRAWING NO.	KPA. 1549

NORTH.

NOTES.
DRAWING SHOULD NOT BE SCALED
ONLY WRITTEN DIMENSSION SHOULD BE FOLLOWED
ALL DIMENSIONS ARE SUBJECT TO DIMERCATION ON SITE ONLY.
ANY DESRIPANCY IN THE DRG. SHOULD BE BROUGHT TO THE NOTICE OF ASSOCIATED PLANNER / SR. PLANNER

LEGEND

- HILLS & HILLOCKS
- M.I.D.C. BOUNDARY
- VILLAGE BOUNDARY
- NOTIFIED AREA BOUNDARY
- NEIGHBOURHOOD BOUNDARY
- WELL
- RAILWAY
- TELEPHONE LINE
- POWER TRANSMISSION LINES
- SECTOR BOUNDARY
- NALLA / RIVER

Scanned with CamScanner