
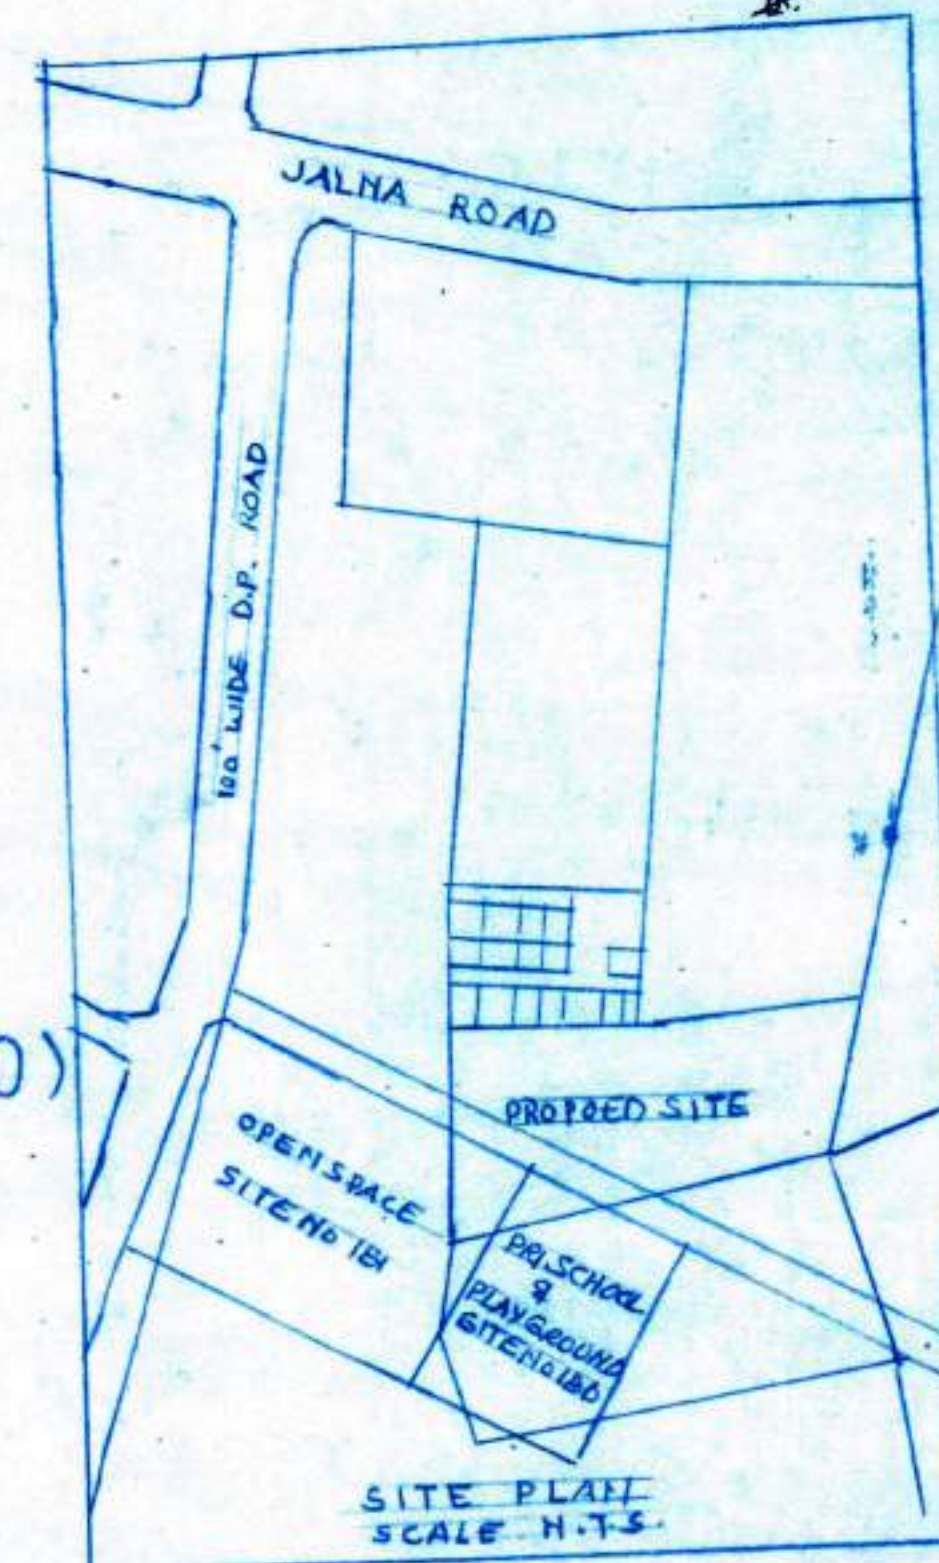


PLOT NO	PLOT SIZE	AREA OF PLOT	PLOT NO	PLOT SIZE	AREA OF PLOT	PLOT NO	PLOT SIZE	AREA OF PLOT
12	21.0 X 17.0 M	357.0 SQM	14	17.0 X 15.0	255.0 SQM	27	16.23 X 17.0	275.99 SQM

TRUE COPY

DY. ENGINEER
Town Planning
Municipal Corporation,
AURANGABAD.

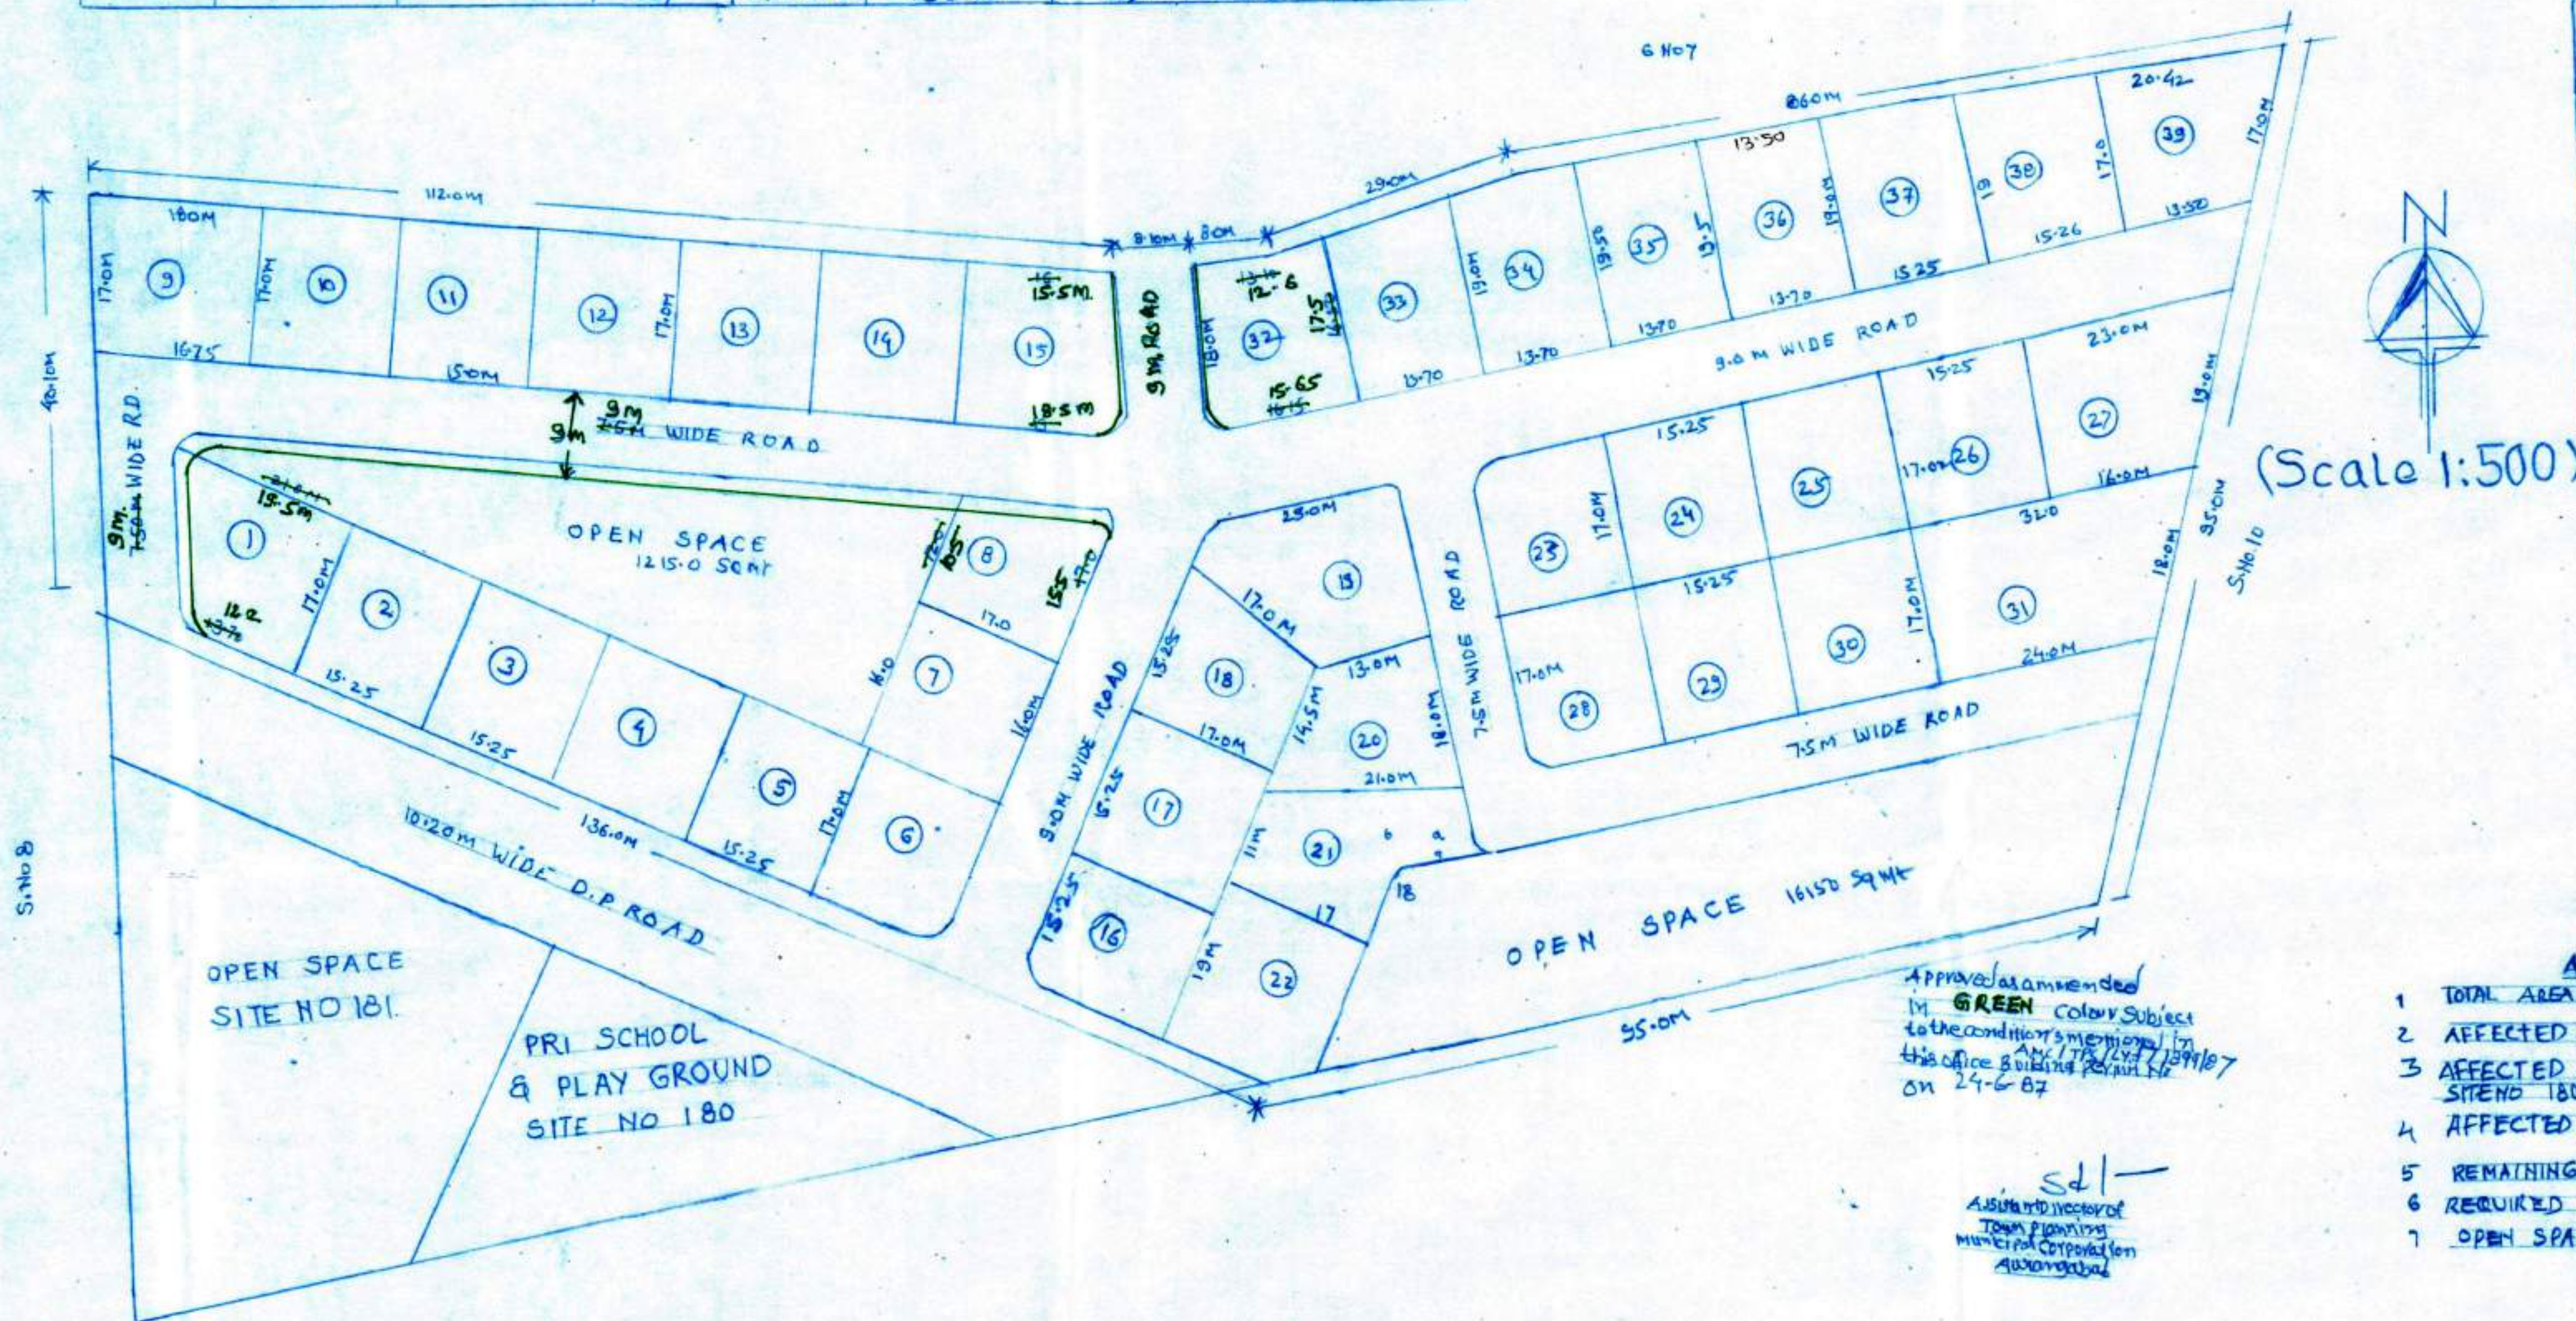

AREA STATEMENT

- TOTAL AREA UNDER LAY-OUT OF LAND 223660 SQM
- AFFECTED AREA IN OPEN SPACE SITE NO 181 1909.0 SQM
- AFFECTED AREA IN PRI SCHOOL & PLAY GROUND SITE NO 180 1063.0 "
- AFFECTED AREA 500 SQM D.P. ROAD 1807.0
- REMAINING AREA UNDER LAY-OUT 17596.0 SQM
- REQUIRED OPEN SPACE 15% 2640.0 SQM
- OPEN SPACE PROVIDED 2704.5

Approved as amended
in GREEN colour Subject
to the conditions mentioned in
on 24-6-87

Sd/-
Assistant Director
Town Planning
Municipal Corporation
Aurangabad

DEMARCATED
REVISED LAY OUT PLAN FOR PART OF LAND SNO.7
CTS No 15296 AT GARKHEDA AURANGABAD

APPLICANTS

- SHRI NIYAZ MD KHAN S/O MD AQIL KHAN
- FAZIL MD KHAN S/O MD AQIL KHAN
- MD AQIL KHAN S/O MD AQIL KHAN
- SHRIAT BEGUM W/O MD AQIL KHAN
- SHRI A. G. KHAMBAT & 38 OTHER PLOT HOLDERS

REFERENCES

- BOUNDARY OF LAY-OUT
- AFFECTED AREA UNDER OPEN SPACE SITE NO 181
- AFFECTED AREA UNDER SCHOOL & PLAY GROUND
- AFFECTED AREA IN 50.0 D.P. ROAD SITE NO 180

Sd/-
N.R. VARMA

B.E (CIVIL) MIE
CONSULTING & STRUCTURAL
ENGINEER
RAMDURG L. RAGHUVIR
NAGAR A. BAD

DATE: AUG. 20TH 85