


03/04

Bye Bye Building Permission,

 Senior Planner (New Towns)
 CIDCO, Aurangabad Fringe Area



NET B/UP AREA = 132.77 + 04.11 = 136.88 SQ.MT.

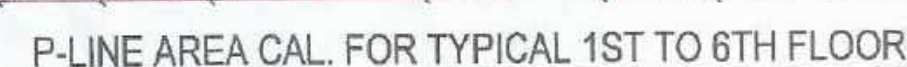


NET B/UP AREA = 355.543 + 0.54 = 356.083 SQ.MT.



SCALE :- N.T.S

2. ALL FLATS CARPET AREA = 29.70 SQ.MT.

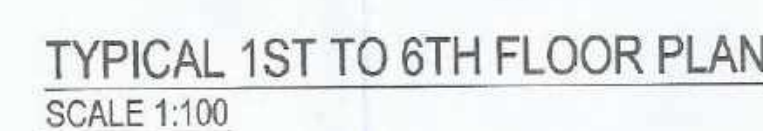

C- TYPE BUILDING

1. GROUND FLOOR AREA	=====	= 136.88 SQ.MT.
2. FIRST FLOOR AREA	=====	= 356.083 SQ.MT.
3. SECOND FLOOR AREA	=====	= 358.083 SQ.MT.
4. THIRD FLOOR AREA	=====	= 358.083 SQ.MT.
5. FOURTH FLOOR AREA	=====	= 356.083 SQ.MT.
6. FIFTH FLOOR AREA	=====	= 356.083 SQ.MT.
7. SIXTH FLOOR AREA	=====	= 356.083 SQ.MT.
8. TOTAL BUIP AREA	=====	= 2273.378 SQ.MT.

MD/D	-1.00 X 2.10	T.W. PANNELED
D1	-1.00 X 2.10	T.W. PANNELED
D2	-0.83 X 2.10	CONCRETE FRAME & FLUSH DOOR
FD	-2.40 X 2.10	T.W. PANNELED
W	-1.80 X 1.20	ALUMINIUM SLIDING
W1	-1.50 X 1.08	ALUMINIUM SLIDING
W2	-1.20 X 1.20	ALUMINIUM SLIDING
W3	-0.90 X 1.20	ALUMINIUM SLIDING
W4	-0.60 X 1.20	ALUMINIUM SLIDING
W5	-0.35 X 1.20	ALUMINIUM SLIDING
V	-0.60 X 0.80	M.S. LOUVERED

1. THE STRUCTURE DONE IS R.C.C. FRAME STRUCTURE.
2. THE DEPTH OF FOUNDATION IS UPTO HARD STRATA.
3. THE WALL CONSTRUCTION IS IN BRICK MASONARY.
4. STAIRCASE PROVIDED IS NON SLIPPERY.
5. DADO IS PROVIDED UP TO 2.1 M HEIGHT IN BATH AND W.C.

1. PLOT BOUNDARY SHOWN IN BLACK. ☐

2. PROPOSED CONSTRUCTION SHOWN IN RED. ☐

3. SEWER LINE SHOWN IN RED DOTTED. ☐

4. WATER SUPPLY LINE SHOWN IN BLACK DOTTED. ☐

THIN

FOR - M/S. JASH INFRA THROUGH ITS PARTNER'S.

11) MR. JYOTIRAJ KHAN SIG. SARGAR KHAN. 12) MR. SANDEEP SIG. DAILATRAO BORSE.

13) MR. ABHIJEET SIG. BHASKARRAO DESHMUKH. 14) MR. ANJALI SIG. LAXMANRAO BHOGE.

15) MR. HEMENDRA SIG. RAMESHCHANDR PETHI. 16) MR. PANKAJ SIG. PANJABRAO CHAVAN.

17) MR. SATISH SIG. LUMBRAJ MEHTA. 18) MR. SUBHASH SIG. BABURAO PALASKAR.

19) MR. BABASAHEB SIG. RAGHUNATH SABLE. 19) MR. ANIL SIG. DAILATRAO BORSE.

OWNERS SIGN ARCHITECTS SIGN

5. _____
to make

ARCHITECT
Mr. Dhananjay B. Dole

SUBMISSION DRAWING	DT - 05.06.2023	SCALE - 1:100
	DRAWN BY - P.D.	CHECKED BY - D.D.