


Form of Statement 2 (Sr. No. 9 (a)) Proposed Building			
SER.NO.	BUILDING	FLOOR	PLINE AREA
1	RESIDENTIAL LIFT & STAIRCASE	GROUND FLOOR	78.83
2		FIRST FLOOR	78.83
3		SECOND FLOOR	78.83
4	TOTAL		236.49

AREA STATEMENT						
TYPICAL GROUND, FIRST & SECOND FLOOR (RESI.)						
SERIAL NO.	LENGTH	WIDTH	NO.	AREA	UNIT	
A	18.06	6.48	1.00	117.03	SQ.M.	
DEDUCTIONS						
1	3.00	2.00	1.00	6.00	SQ.M.	
2	3.30	0.12	1.00	0.40	SQ.M.	
3	13.65	2.10	1.00	28.67	SQ.M.	
4	13.65	0.23	1.00	3.14	SQ.M.	
TOTAL DEDUCTIONS				38.20	SQ.M.	
NET AREA				78.83	SQ.M.	

Approved as presented
In..... Colour.....
Subject to the conditions mentioned in
this office letter of 15/5/57
Date..... 16/6/57


[illegible]

STAIRCASE & LIFT P-LINE BLOCK PLAN
TYPICAL GROUND, FIRST & SECOND
FLOOR (RESI.)

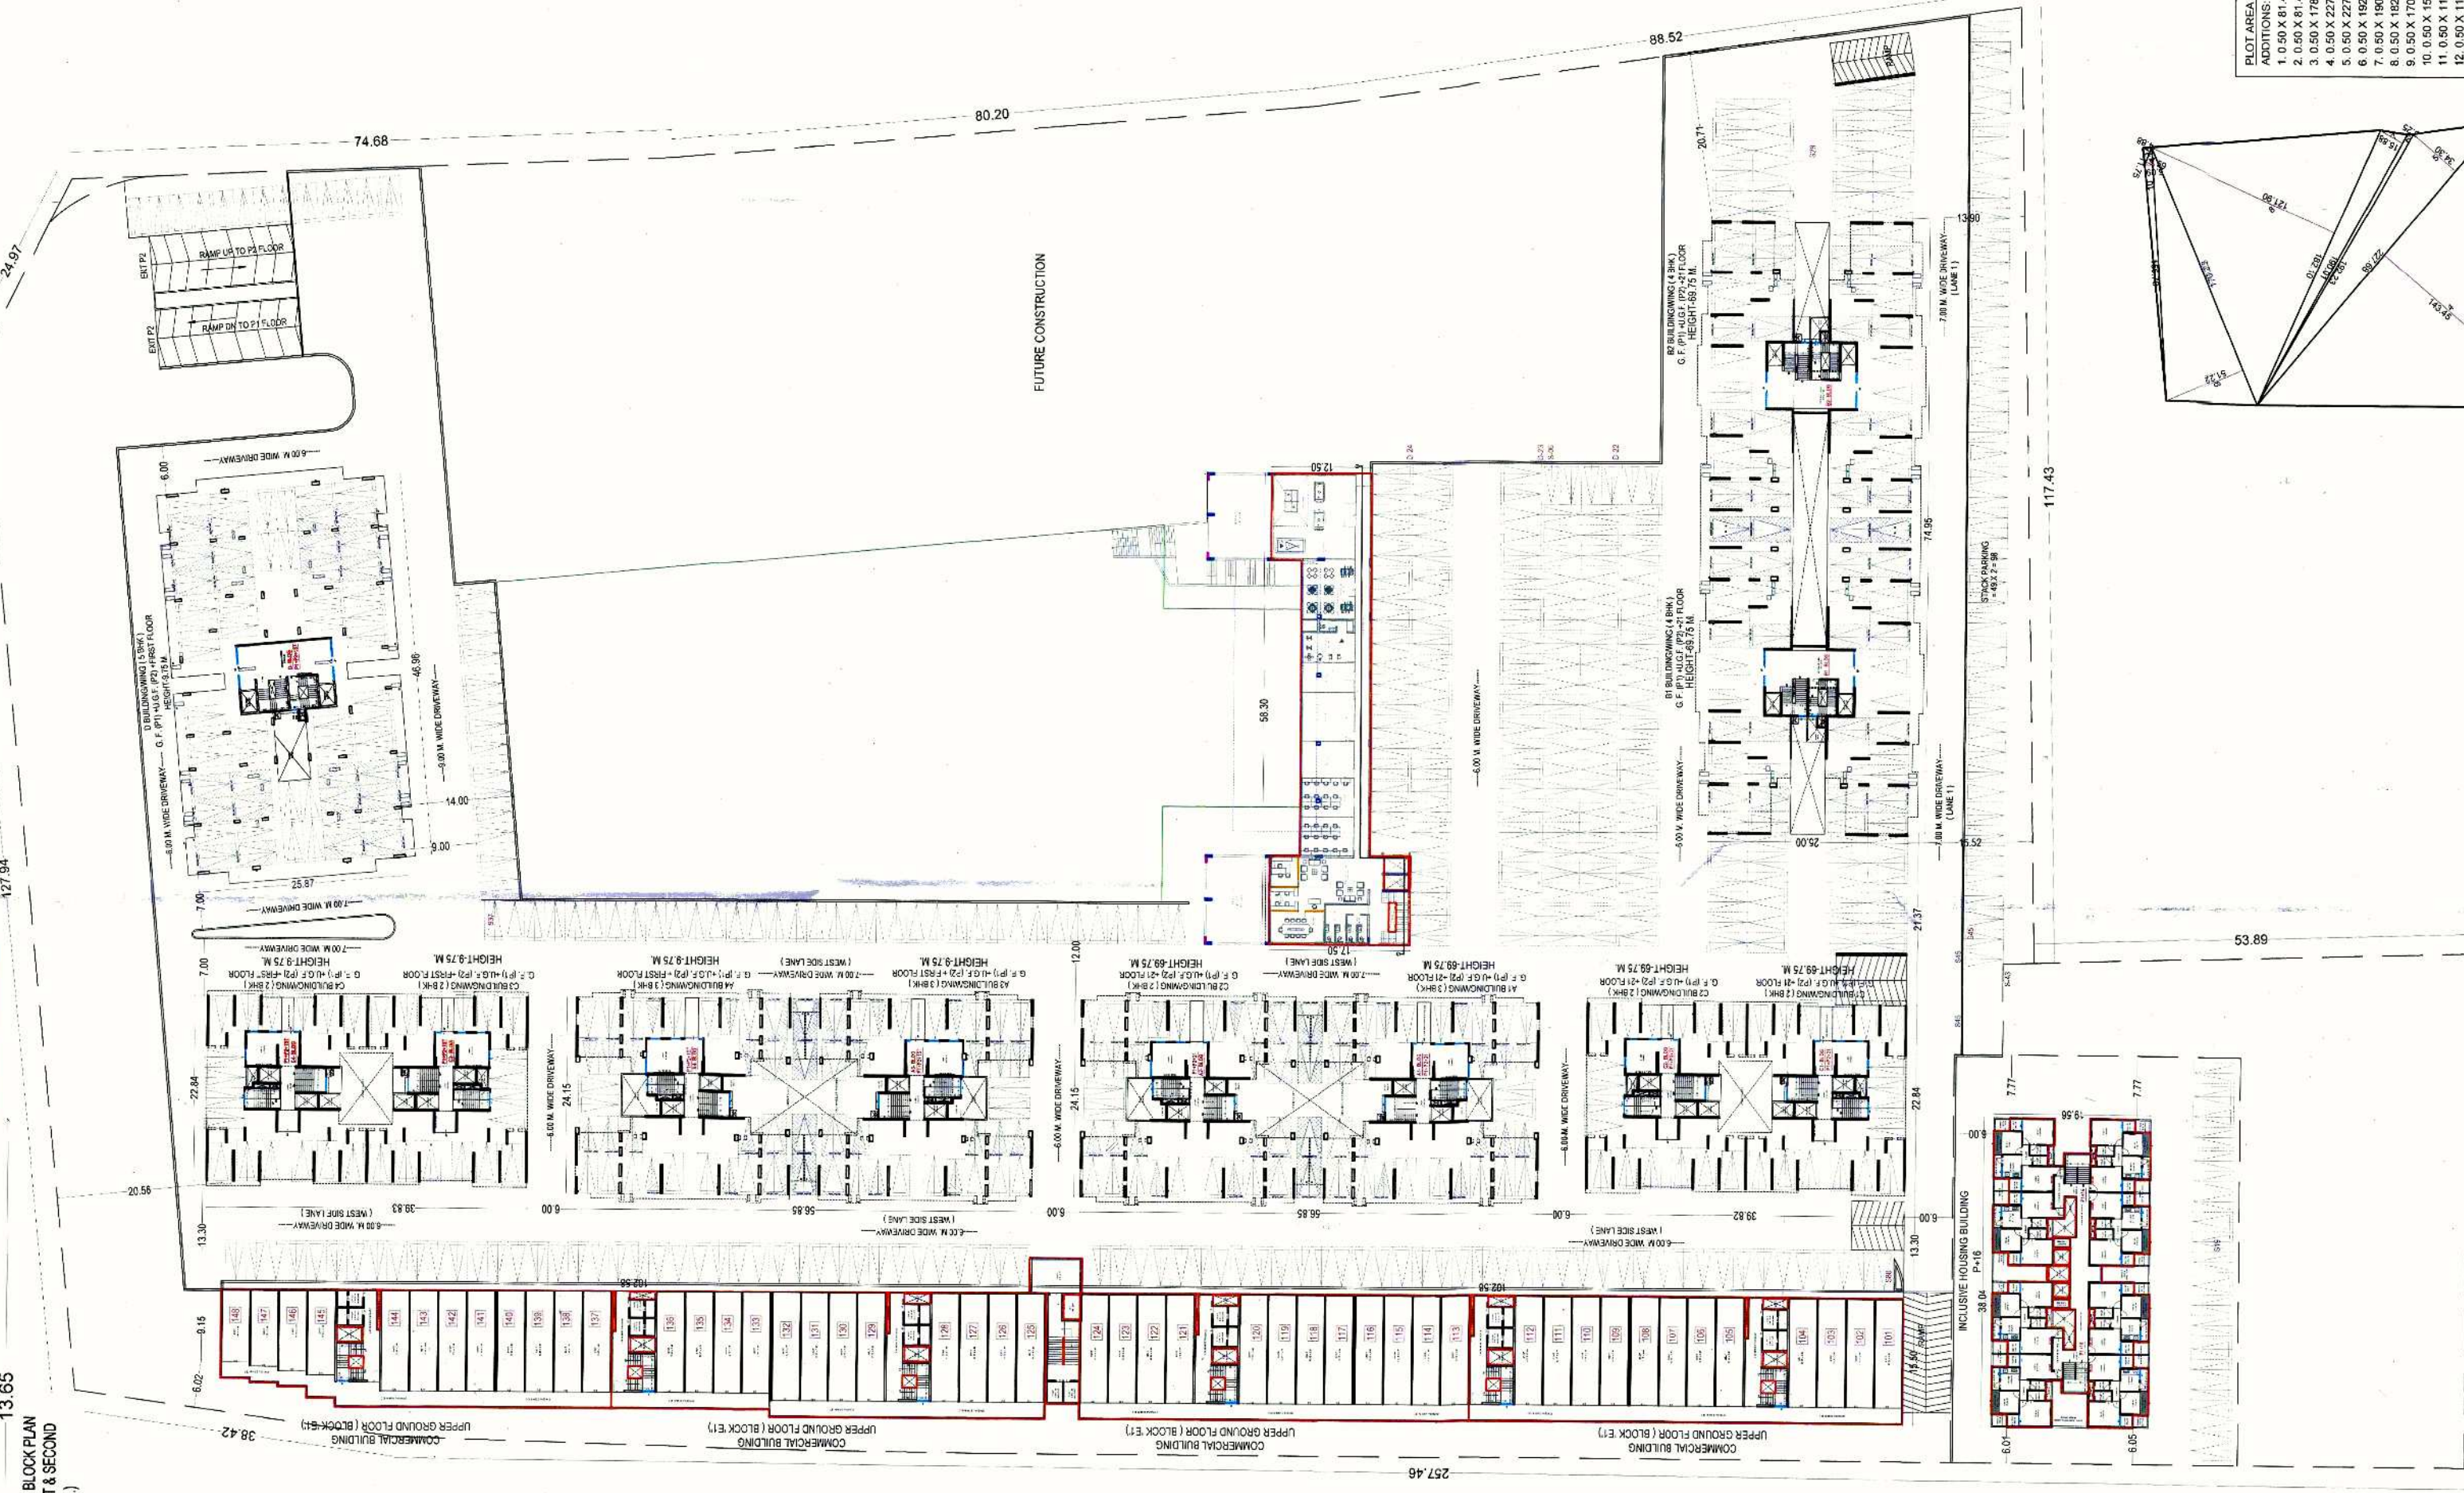

PLOT AREA CALCULATION:	
ADDITIONS:	
1. 0.50 X 61.48 X 41.29 =	1682.15 SQ.M.
2. 0.50 X 61.48 X 39.15 =	1595.97 SQ.M.
3. 0.50 X 178.58 X 36.80 =	3285.87 SQ.M.
4. 0.50 X 227.68 X 143.45 =	16330.35 SQ.M.
5. 0.50 X 227.68 X 34.30 =	3904.71 SQ.M.
6. 0.50 X 192.13 X 3.25 =	312.37 SQ.M.
7. 0.50 X 190.01 X 15.85 =	1508.99 SQ.M.
8. 0.50 X 182.12 X 121.90 =	11068.99 SQ.M.
9. 0.50 X 170.23 X 51.12 =	4339.59 SQ.M.
10. 0.50 X 175.70 X 5.09 =	364.79 SQ.M.
11. 0.50 X 117.55 X 4.59 =	26.97 SQ.M.
12. 0.50 X 117.55 X 4.88 =	28.67 SQ.M.
TOTAL PLOT AREA =	44332.12 SQ.M.

UPPER GROUND FLOOR - (PARKING LVL-2)
LAYOUT PLAN

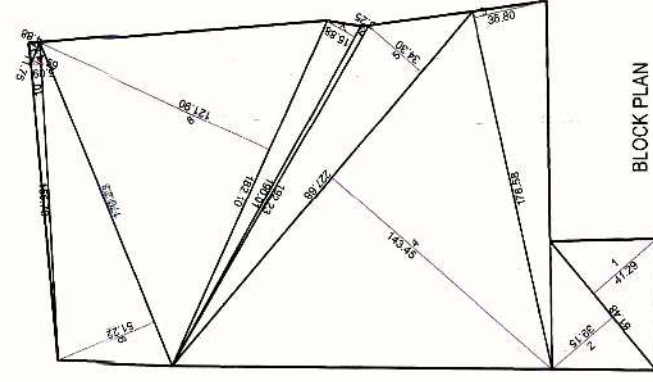

SCALE	DATE	DRG. NO.	JOB NO.	DRAWN BY
1:500	04.01.2023	02 / 44	PR-2003	VIJAY

UPPER GROUND FLOOR-(PARKING LVL-2)-LAYOUT

UPPER GROUND FLOOR-(PARKING LVL-2)-LAYOUT