


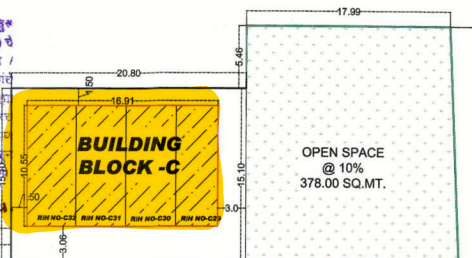

इमारत बांधकाम साहित्य
व माती म.न.पा.च्या
गम्यावर ठेवू नये



अर्जदार **समिति**

SHEET NO - 1/4

1/4

Approved & recommended
In.....
Subject in mentioned in
this office mit N^o 78
Date: 24 Nov 2022 R-22

BY: ENGINEER
Town Planning
Municipal Corporation
AURANGABAD

O.C. Signed By D.D.T.P.

[illegible]

Owner's Declaration -
 I/We understand hereby confirm that I/We would abide by plans approved by Authority / Collector.
 I/We would execute the structure as per approved plans. Also I/We would ensure the work
 under supervision of proper technical person so as to ensure the quality and safety at the work site.

Owner (s) name and signature

Architect / Licensed Engineer / Supervisor name and signature

Job No.	Drawing No.	Scale	Drawn by	Checked by	Registered No. of Architect/ License no. Of Licensed Engineer
---------	-------------	-------	----------	------------	---

SIGN OF ARCHITECT


Signature

SIDDIQUI M. HARES S.
B.Arch, M.C.A.



Block No.3, Global Avenue Comp
Beside AMC Market, Pailthan Ga
Ayazabad, Reg.No. CA/2003/30

Impact design associates
Architect & Interior Designer
M. Hares Siddiqui (B.Arch)
Global Avenue,
Marsada Mushtaq Park, Market,
Ayazabad, Reg. No. CA/2003/30

 **Impact**
DESIGN ASSOCIATES

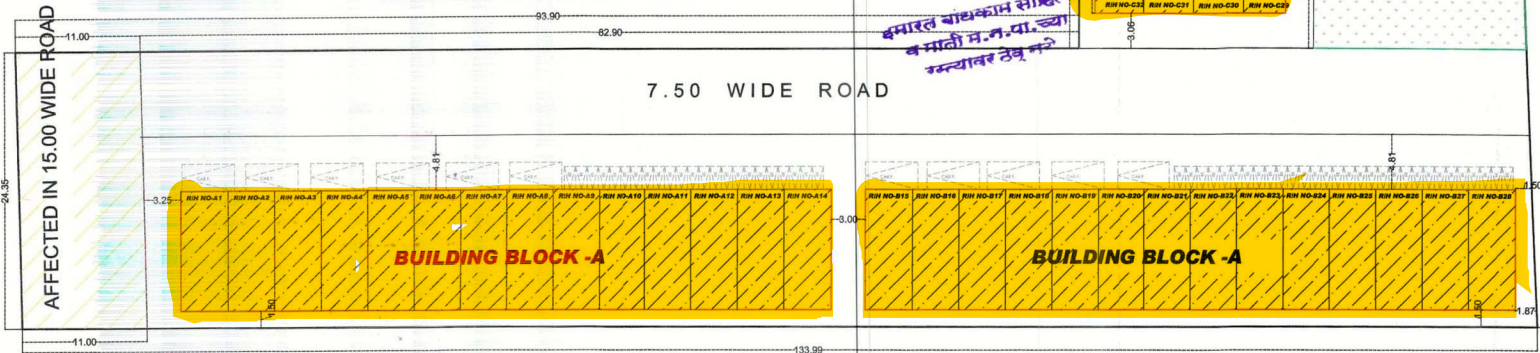

LAYOUT PLAN

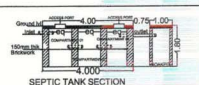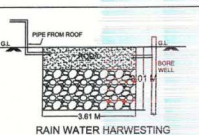

BUILDING NAME	NO	OCCUPANCY	1	2	3	4	5	6	7	A-TYPE	584.38	751.43	1268.81 SQ.M
			TOTAL TENEMENT	DIVISION 65 PER UNIT	REQUIRED TOWER (0.75 TO 1.25) (2)	REQUIRED CAR PARKING	PROPOSED CAR PARKING	REQUIRED TOWER	PROPOSED TOWER	B-TYPE	584.38	751.43	1268.81 SQ.M
A-TYPE	1	FOR EVERY TWO TENEMENT WITH EACH TENEMENT HAVING AREA EQUAL TO OR ABOVE 40 SQ.M	181+144 = 325	332 + 18 SQ	0.75	11.25	11.00	58.00	58.00	C-TYPE	174.43	208.15	385.58 SQ.M
B-TYPE	2	SUB-T	TOTAL:							TOTAL BU	758.81	959.58	1654.39 SQ.M

AREA STATEMENT FLOOR WISE			
BUILDING	GROUND FLOOR	FIRST FLOOR	TOTAL B/U AREA
A-TYPE	594.38	701.43	1295.81 SQ.M
B-TYPE	594.38	701.43	1295.81 SQ.M
C-TYPE	174.68	208.10	380.58 SQ.M
TOTAL B/U	2363.20	1608.95	2972.17 SQ.M

PROPOSED GROUP HOUSING SCHEME ON GUT
NO - 83P, SITUATED AT VILLAGE PADGAON,

OWNERS NAME & SIGNATURE _____

MR. AKBAR UMEDSHAI MOTI

