


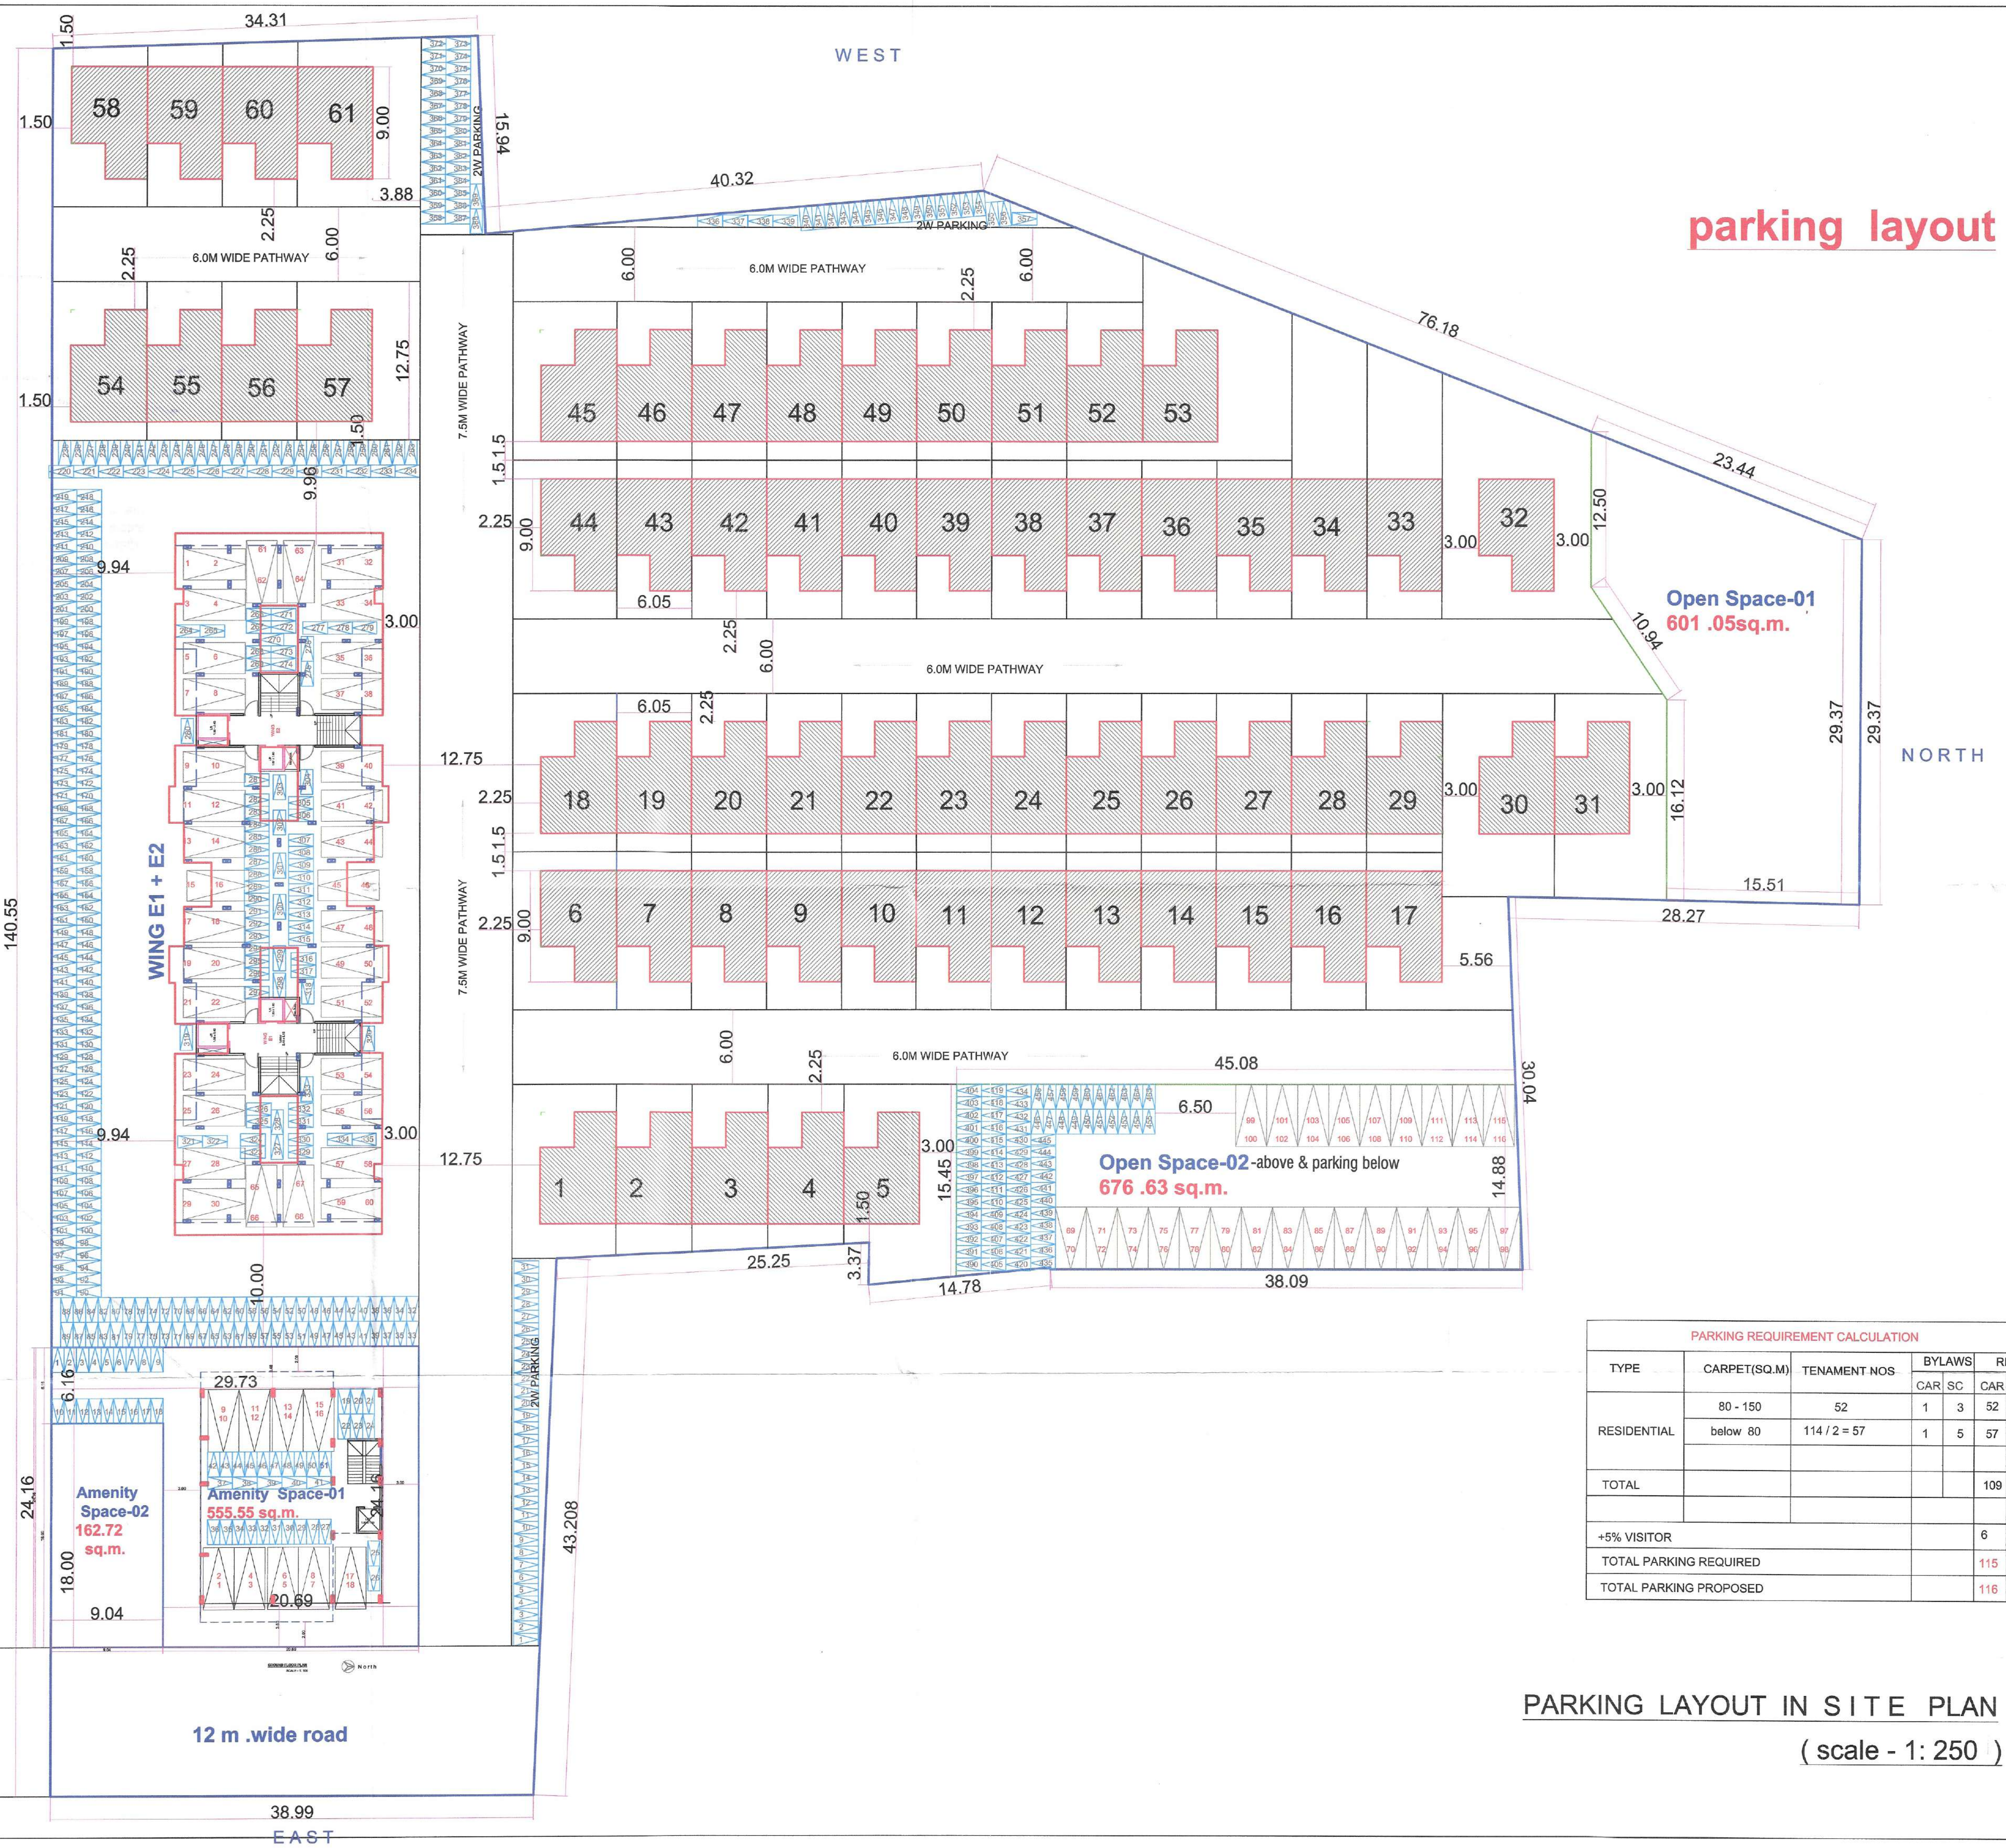

parking layout

Open Space-01
601.05sq.m.

Open Space-02-above & parking below
676.63 sq.m.

Amenity
Space-02
162.72
sq.m.

Amenity
Space-01
555.55 sq.m.

12 m .wide road

PARKING REQUIREMENT CALCULATION					
TYPE	CARPET(SQ.M)	TENAMENT NOS	BYLAWS		REQ
			CAR	SC	
RESIDENTIAL	80 - 150	52	1	3	52
	below 80	114 / 2 = 57	1	5	57
TOTAL					109
+5% VISITOR					6
TOTAL PARKING REQUIRED					115
TOTAL PARKING PROPOSED					116

PARKING LAYOUT IN SITE PLAN
(scale - 1: 250)

STAMP OF APPROVAL

8 / 8

अर्जदार माली प्र

Approved as amended
In.....colour, Subject to
the conditions mentioned in this
office's Building Permit No.....
Date. 24.03.2021

Town Planner
Municipal Corporation
Aurangabad

Signed by A.D.T.P.

अर्ज व नियम
या संश्लेषित परवानगीनुसार बांधकाम सु-
कल्पनांतर उद्योगापर्यंत (Plinth Level) हे
बांधकाम पूर्ण झाल्यावर वास्तुविशारद /
बांधकामाधिकारि अधिकारी / सुपरवाइजर यांचे
मार्फत उद्योगाचे पूर्ण झालेले प्रमाणपत्र हा
अर्जावस्थेच्या पुढील प्रमाणे देऊन येऊन नंतरच
इमारत बांधकाम पूर्ण झालेले अथवा आपण
त्या पूर्ण केले आहे असे प्रमाणपत्र प्राप्त झाले
आहे असे उद्योगाचे अधिकारी यादीत नोंद घ्यावी

इमारत बांधकाम संपादित
व माती म.न.पा.च्या
मार्फत देव नवी

DOOR WINDOW SCHEDULED			
W1	1.75 x 1.43	D1	1.20 x 2.10
W2	1.60 x 1.43	D2	0.92 x 2.10
W3	1.20 x 1.43	D3	0.77 x 2.10
W4	0.90 x 1.43	D4	0.75 x 2.10
W5	1.80 x 1.15	SD1	2.00 x 2.33
W6	1.80 x 1.43	SD2	1.52 x 2.33
W7	1.30 x 1.43	SD3	1.95 x 2.33
W8	1.52 x 1.43	SD4	1.80 x 2.33
KW1	1.80 x 1.15		
KW2	1.50 x 1.15		
KW3	1.73 x 1.15		
KW4	1.20 x 1.15		
V1	0.60 x 0.75		

REFERENCE	NORTH
PLOT BOUNDARY	—
PROP. WORK	—
TITLE...	
SUBMISSION DRAWING OF GROUP HOUSING SCHEME ON PLOT BEARING GUT NO. - 65 PART 1,2,3 SITUATED AT OPPOSITE MIT COLLEGE, NEAR BEED BY PASS ROAD AURANGABAD.	
FOR : UDYOGAK DEVELOPERS & OTHERS THROUGH NARAYANI BUILD CREATION PVT.LTD.	
ARCHITECT'S SIGN	OWNER'S SIGN
ARCHITECT	
MANGGAL DESIGN AR. Pramod Vilthoba Narale. FIRST FLOOR, OFFICE NO - 16, SPACE OLYMPIA NEAR SUTGIRNI CHOWK, AURANGABAD MO.NO. - 9604300008, MAIL - narale.pramod28@gmail.com	
SCALE	DATE
1:100 , 1:200 ,1:500	10 - 1 - 2021
SUBMISSION PLAN	