

SCALE :- 1:200

BY ENGINEER
Town Planning
Municipal Corporation
AURANGABAD.


ଅର୍ଥ ଓ ନିୟମ

भारत बांधकाम साहित्य
व माती म.न.या.च्या
अस्त्यावर ठेव नसे






MR. SHODHAN YASHWANT JOSHI.

<u>OWNER'S SIGN</u>		
	Date :- 25/11/2021	Draw By :- Shrikant.
	Scale :- 1:100 / 1:200	Check By :- S. B. JADHAV
	Web. Add. :- www.acutearchi.simplesite.com	

SUBMISSION DRAWING

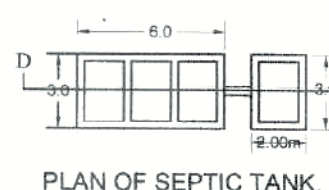

SCALE :- 1:200

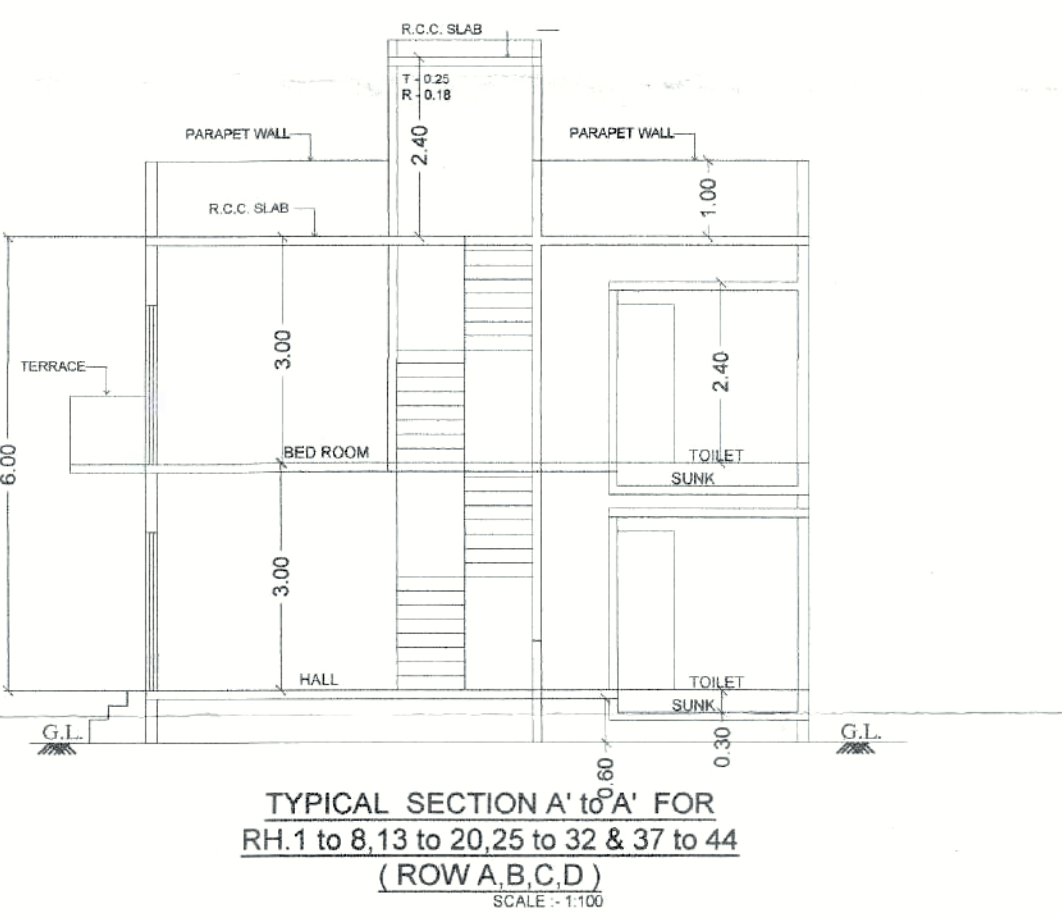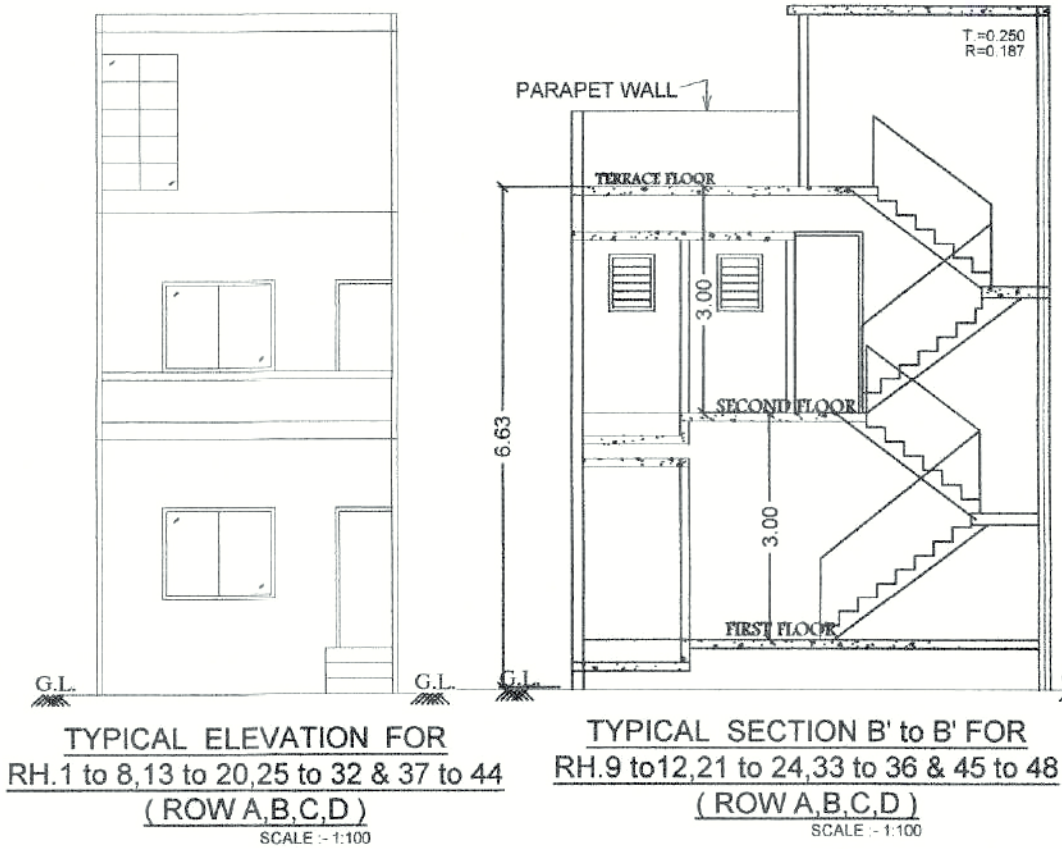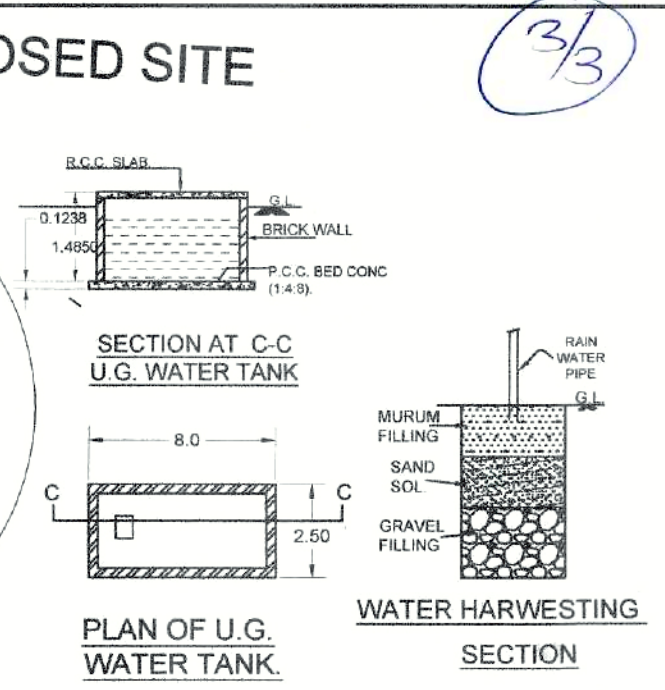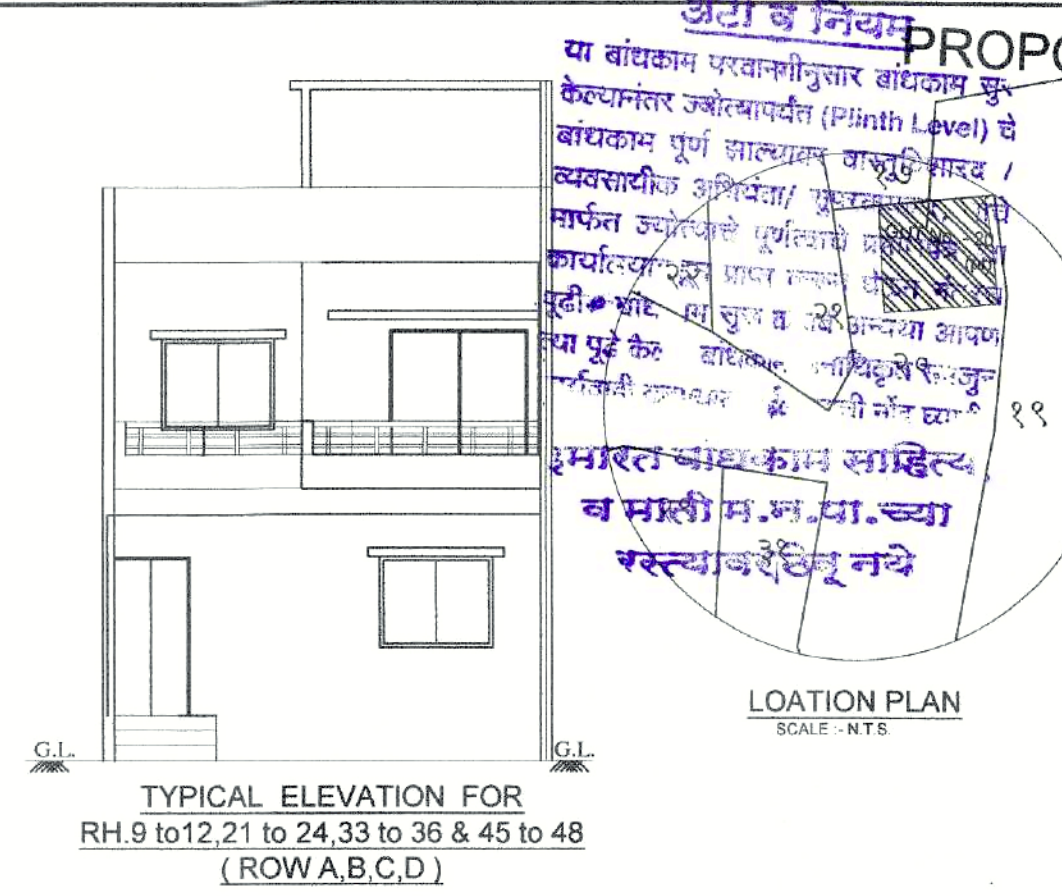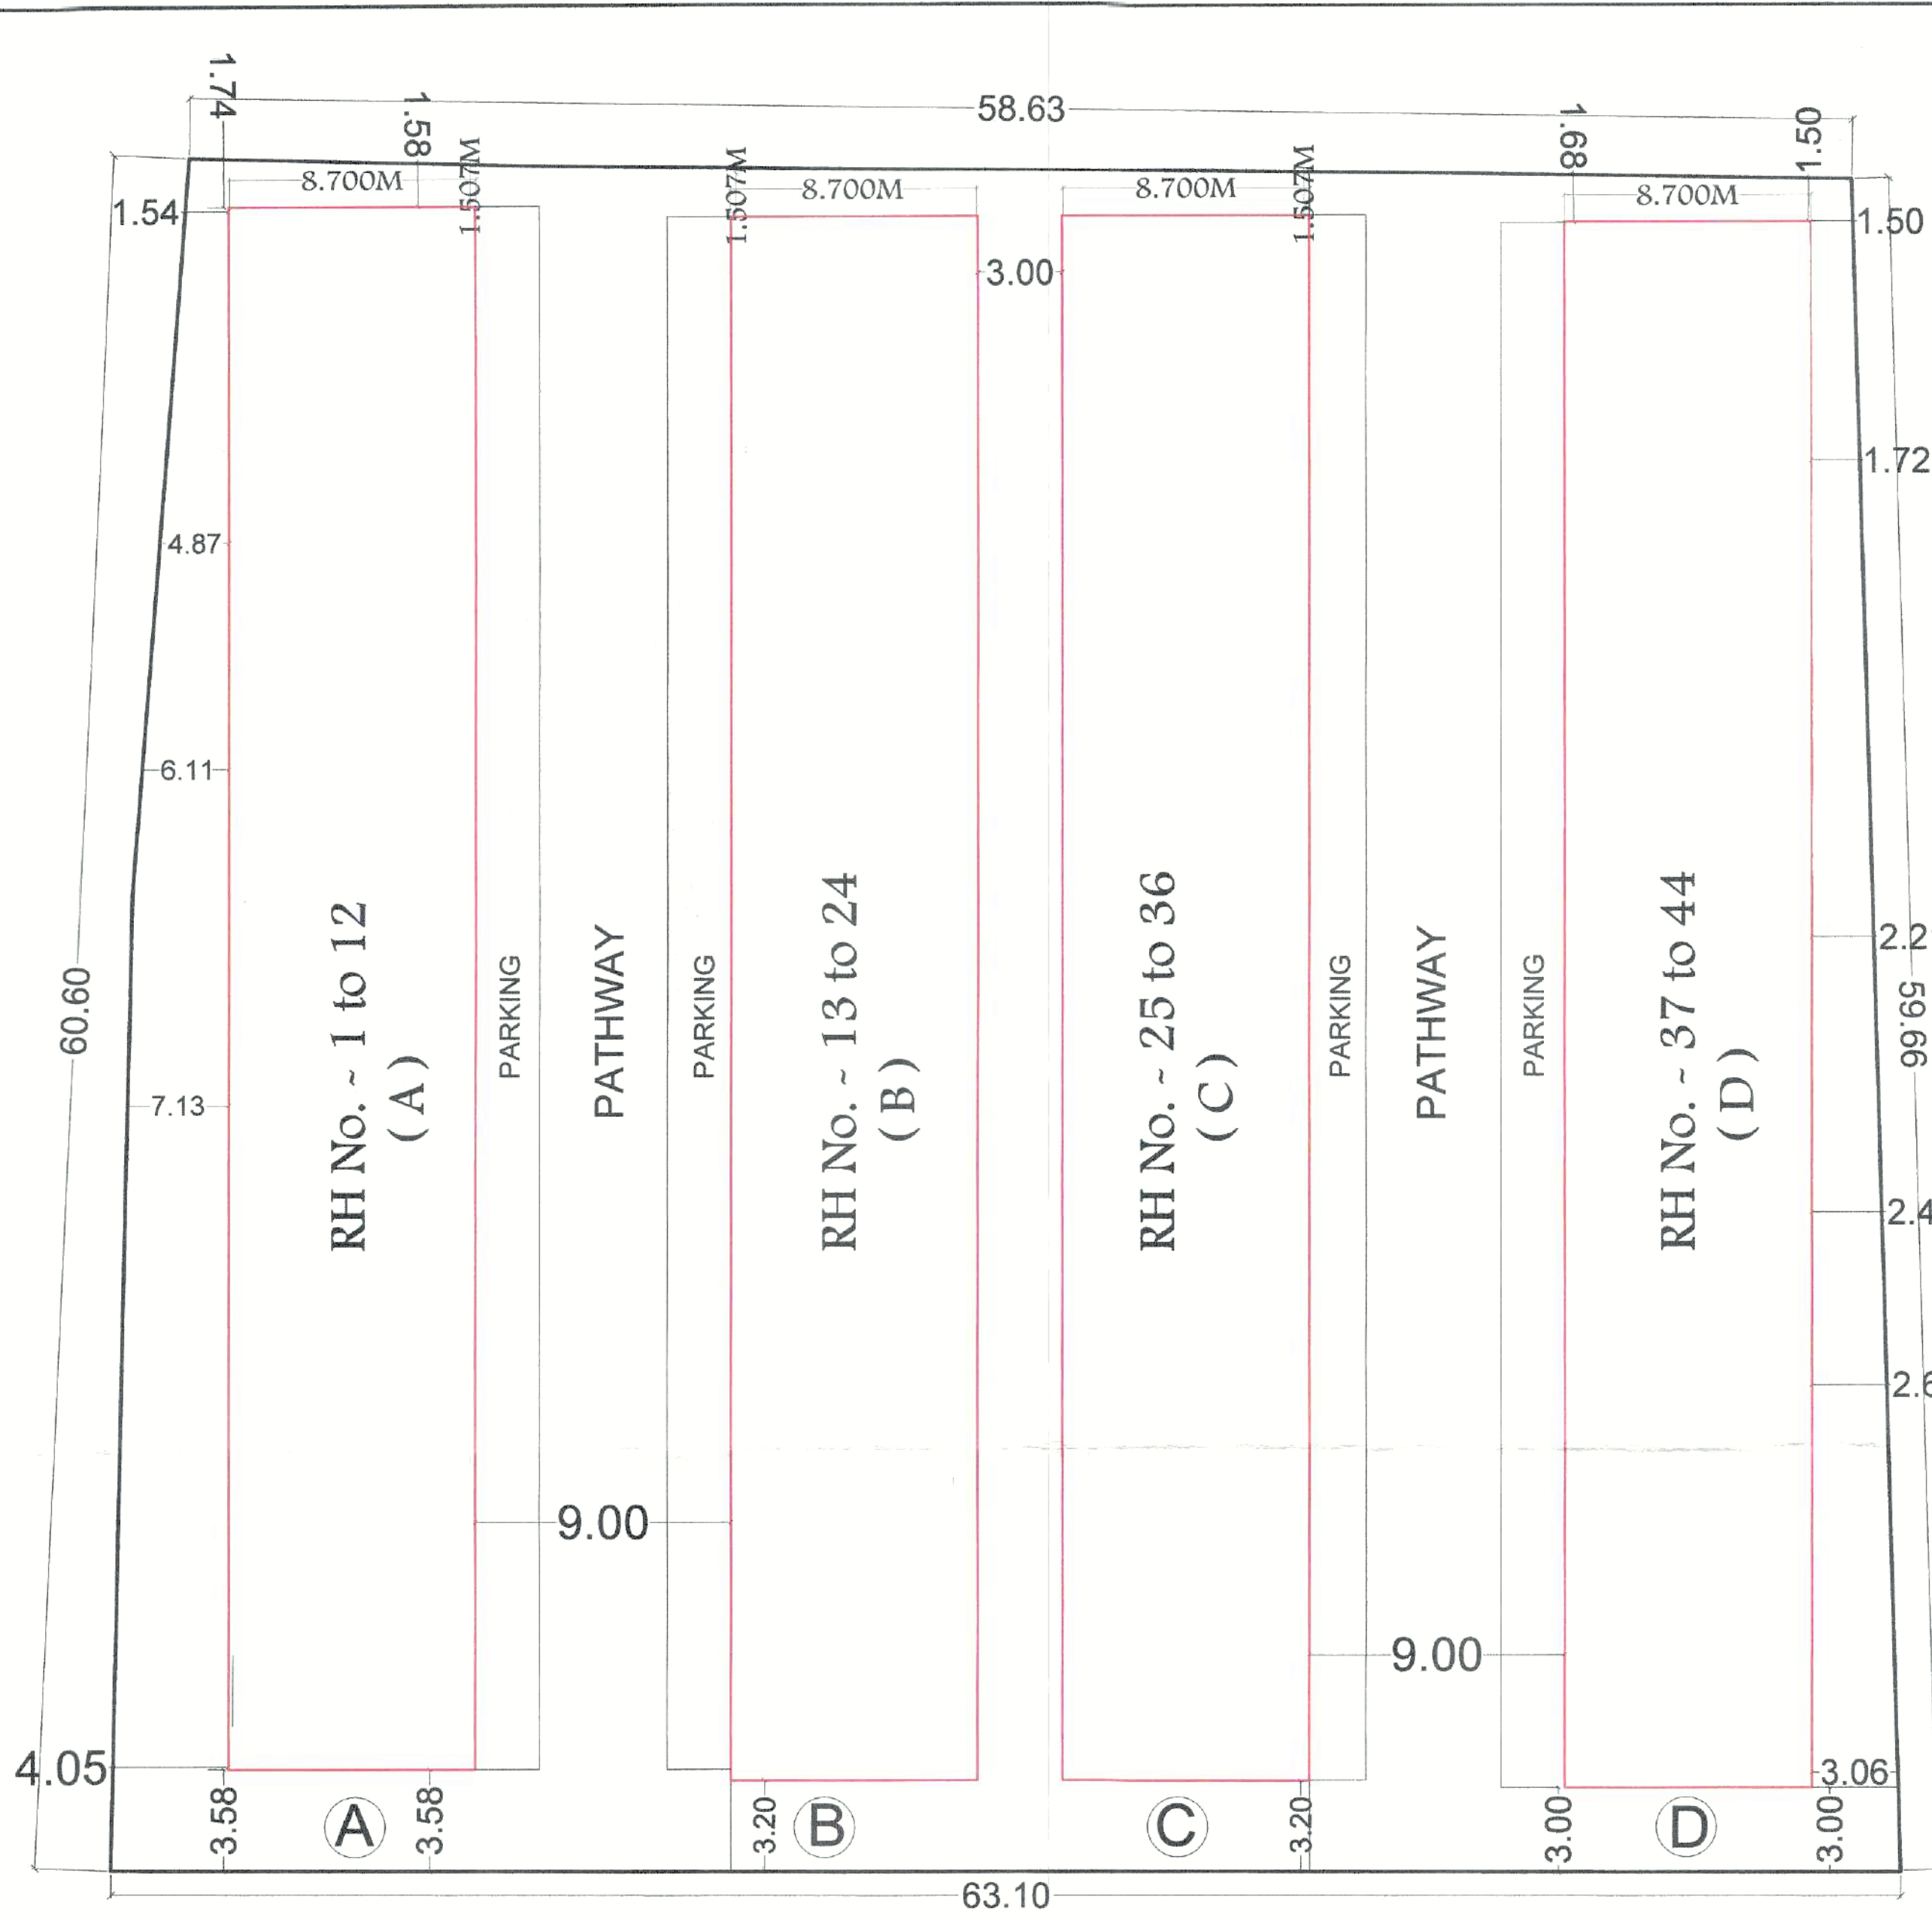

For Office Use Only (SHEET 3)

Approved as amended
In.....
Subject to the conditions mentioned in
this order No. 768/2022-22
Date.....21/02/2022
DY. ENGINEER
Town Planning
Municipal Corporation
AURANGABAD.
O.C. Signed By D.D.T.P.

Reference		
Plot Boundry Shown In	---	BLACK
Mhada. Const. Shows In	---	BLUE
Prop. Cost. Shown In	---	RED
Water Line Shown In	---	B.DOT.
Drainage Line Shown In	---	R.DOT

PROPOSED PLAN FOR AAKASH GANGA
DEVELOPERS GROUP HOUSINGON ,
GUT.NO.20 (pt), At VILLAGE -
NAKSHATRAWADI TQ. & DIST. AURANGABAD.
FOR,

M/S. AAKASH GANGA DEVELOPERS THROUGH
PARTNER,
MR. SHODHAN YASHWANT JOSHI.

OWNER'S SIGN		
Date :- 25/11/2021	Draw By :- Shrikant.	
Scale :- 1:100 / 1:200	Check By :- S. B. JADHAV	
Web. Add. :- www.acutearchi.simplesite.com		

acute®
ARCHITECTURAL PLANNERS
• Project Designer / Consultancy
• Consulting of Rain Water Harvesting
Shop No. 18, Near Nupur Theater, Radhika Arcade, Seven
Hill, Jaina Road, Aurangabad, Ph.No. - 0240-8803618
E-mail - acutearchi.abd@gmail.com

SUBMISSION DRAWING

~~~~~ 12.00 M. WIDE ROAD ~~~~~

**LAY OUT**  
SCALE - 1:200