

PRODUCED BY AN AUTODESK EDUCATIONAL PRODUCT

Approved as amended
In.....Colour
Subject to ... mentioned in
this office Building permit No. 244/15
Date...05.08.2015

Asstt. Director of Town Planning AMC, Aurangabad.

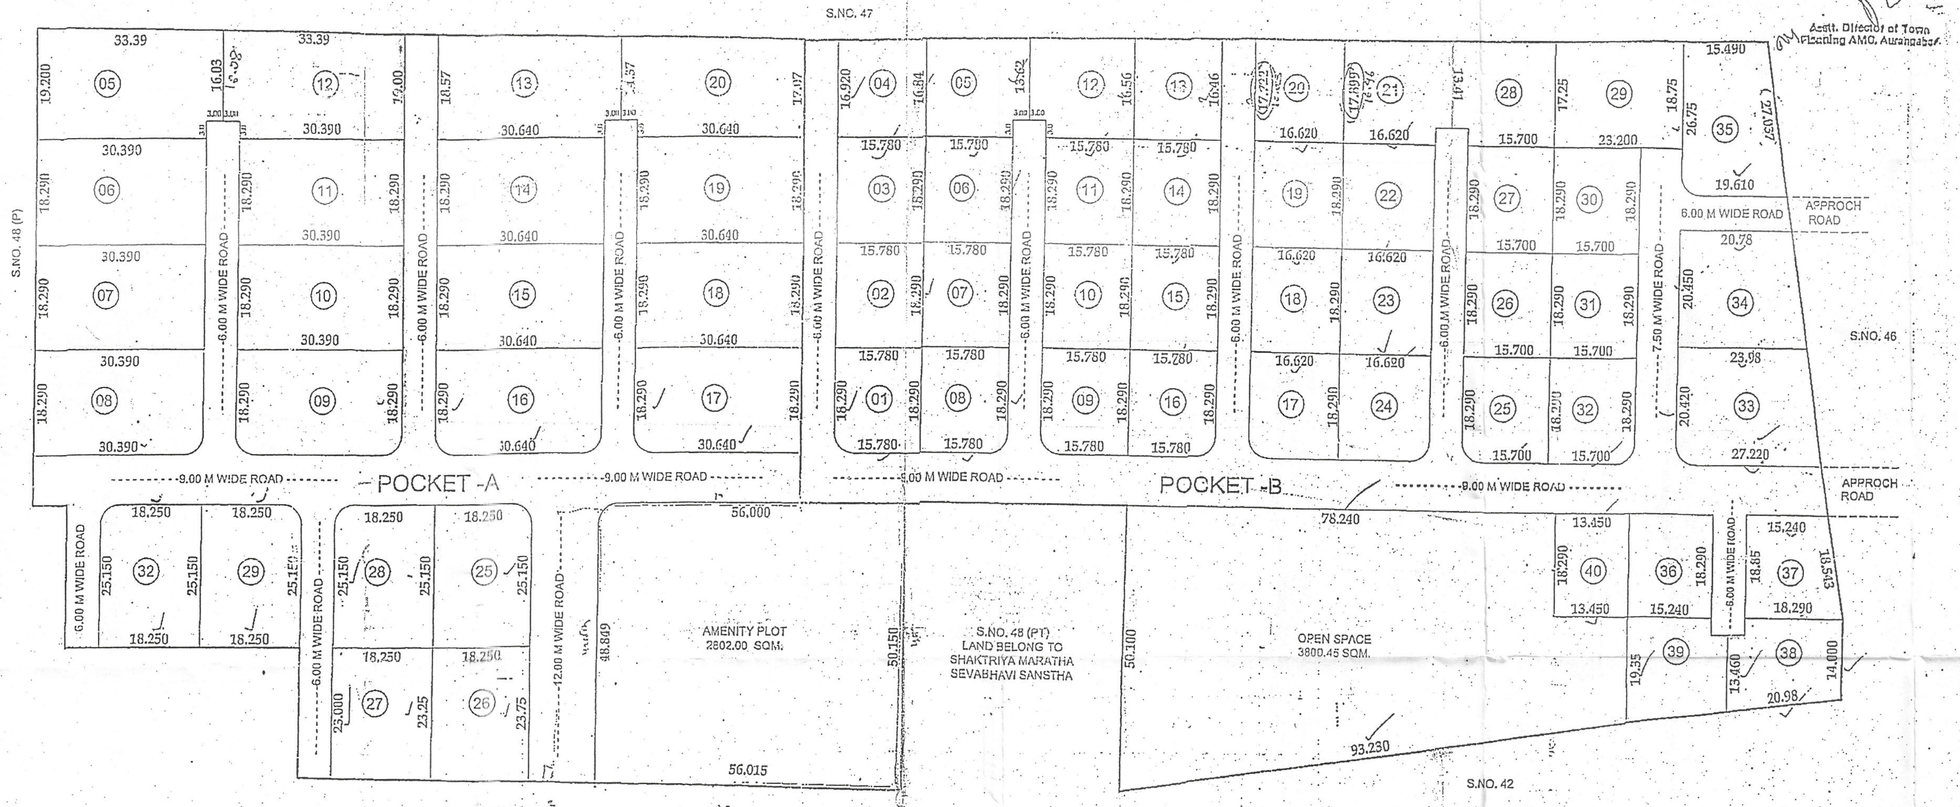

LAYOUT PLAN
SCALE 1:500

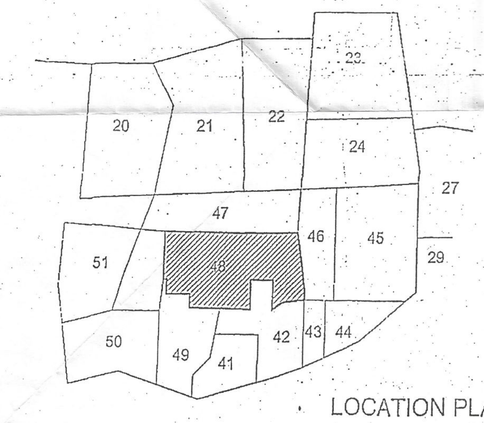

LOCATION PLAN
SCALE :N.T.S.

JOB TITLE

REVISED LAYOUT PLAN OF PART OF GUT NO 48, RESIDENTIAL PLOT SITUATED AT. VILLAGE GARKHEDA, TQ. & DIST. AURANGABAD.

PLOT AREA STATEMENT

POCKET "A"		POCKET "B"	
PLOT NO	NET PLOT AREA	PLOT NO	NET PLOT AREA
6	555.63	1	268.61
7	555.63	2	268.61
8	555.63	3	268.61
9	555.63	4	268.36
10	555.63	5	305.16
11	555.63	6	268.61
12	528.08	7	286.61
13	555.61	8	268.61
14	560.40	9	268.61
15	560.40	10	286.61
16	560.40	11	268.61
17	560.40	12	302.26
18	560.40	13	280.52
19	560.40	14	268.61
20	570.28	15	268.61
25	459.90	16	290.61
26	426.67	17	303.97
27	422.03	18	303.97
28	458.93	19	303.97
29	458.68	20	269.99
32	458.68	21	312.46
05	625.42	22	303.97
		23	303.97
		24	303.97
		25	267.15
		26	267.15
		27	267.15
		35	305.72
		29	417.60
		20	267.15
		31	267.15
		32	267.15
		33	522.75
		34	467.57
		35	462.65
		36	276.73
		37	316.02
		38	311.41
		39	321.06
		40	252.31

LAND AREA STATEMENT

TOTAL LAND AREA	36000.00 SQM.
AREA UNDER OS	3800.45 SQM.
AREA UNDER RESIDENTIAL PLOTS IN POCKET -A	11807.45 SQM.
AMENITY PLOT AREA	2802.00 SQM.
AREA UNDER RESIDENTIAL PLOTS IN POCKET -B	12374.02 SQM.
AREA UNDER ROAD	7215.14 SQM.

SIGNATURE OF OWNER

1) RAJMATA CO-OP HSG. SOCIETY (CHAIRMAN SECREATARY)

2) MORESHWAR CO-OP HSG. SOCIETY (MR. V.G. JADHAV CHAIRMAN)

ARCHITECT

Regn. No. CA/90/19561

PRODUCED BY AN AUTODESK EDUCATIONAL PRODUCT