

Approved as amended
In.....Colour Subject to
the Conditions mentioned in
this office Building Permit No. 150
Date: 26 JAN 2008

04/02
DY. ENGINEER
Town Planning
Municipal Corporation
Chhatrapati Sambhajanagar

O.C. Signed By D.D.T.P.

OPENING SCHEDULE

D1	-1.20 x 2.35	PLYWOOD FRAME
D2	-0.90 x 2.35	PLYWOOD FRAME
D3	-0.75 x 2.35	PLYWOOD FRAME
SFD1	-2.50 x 2.35	ALUMINIUM FRAME
SFD2	-2.75 x 2.35	ALUMINIUM FRAME
W	-1.50 x BB	ALUMINIUM WINDOWS
W1	-1.50 x 1.15	ALUMINIUM WINDOWS
W2	-1.50 x 1.75	ALUMINIUM WINDOWS
V	-0.60 x 0.75	M/S FRAME VENTILATOR

REVISÉ BUILDING PERMISION

REVISED BUILDING PERMISSION On Plot No. 17,18,19 and 20 (Pratapgad wing A and Pratapgad wing B), Pocket - A At Gut No. 48/P, Mauje- Garkheda, Tq & Dist. Aurangabad For Owner :-
Shri. Moreshwar Sahakari Gruhnirman Sanstha M. And Rajmata Jijau Sahakari Gruhnirman Sanstha M. Sabhasadh : Shila Devidas Awchar, Smita Panditrao Kshirsagar, Arun Bhaskarrao Gaikwad, Suresh Bhaskar Gaikwad, Shobha Arun Gaikwad, Jyoti Rajendra Jagtap, Nirmala Bhagchand Shinde, Prashant Gulabrao Shelke And APA COMBINE LLP. Through Its Partner Mr.Ajay D. Kotgire.

Drawn by :- DIVYA

Scale :- 1:100 / 200 / 50

ARCHITECT


SIGNATURE OF OWNER

APA COMBINE LLP

PARTNER

MANOJ KALA
& ASSOCIATES

**ALTIIUS - B - 301, 3rd FLOOR
SPACE OLYMPIA
GARKHEDA, AURANGABAD
MOBILE NO. 942315178**

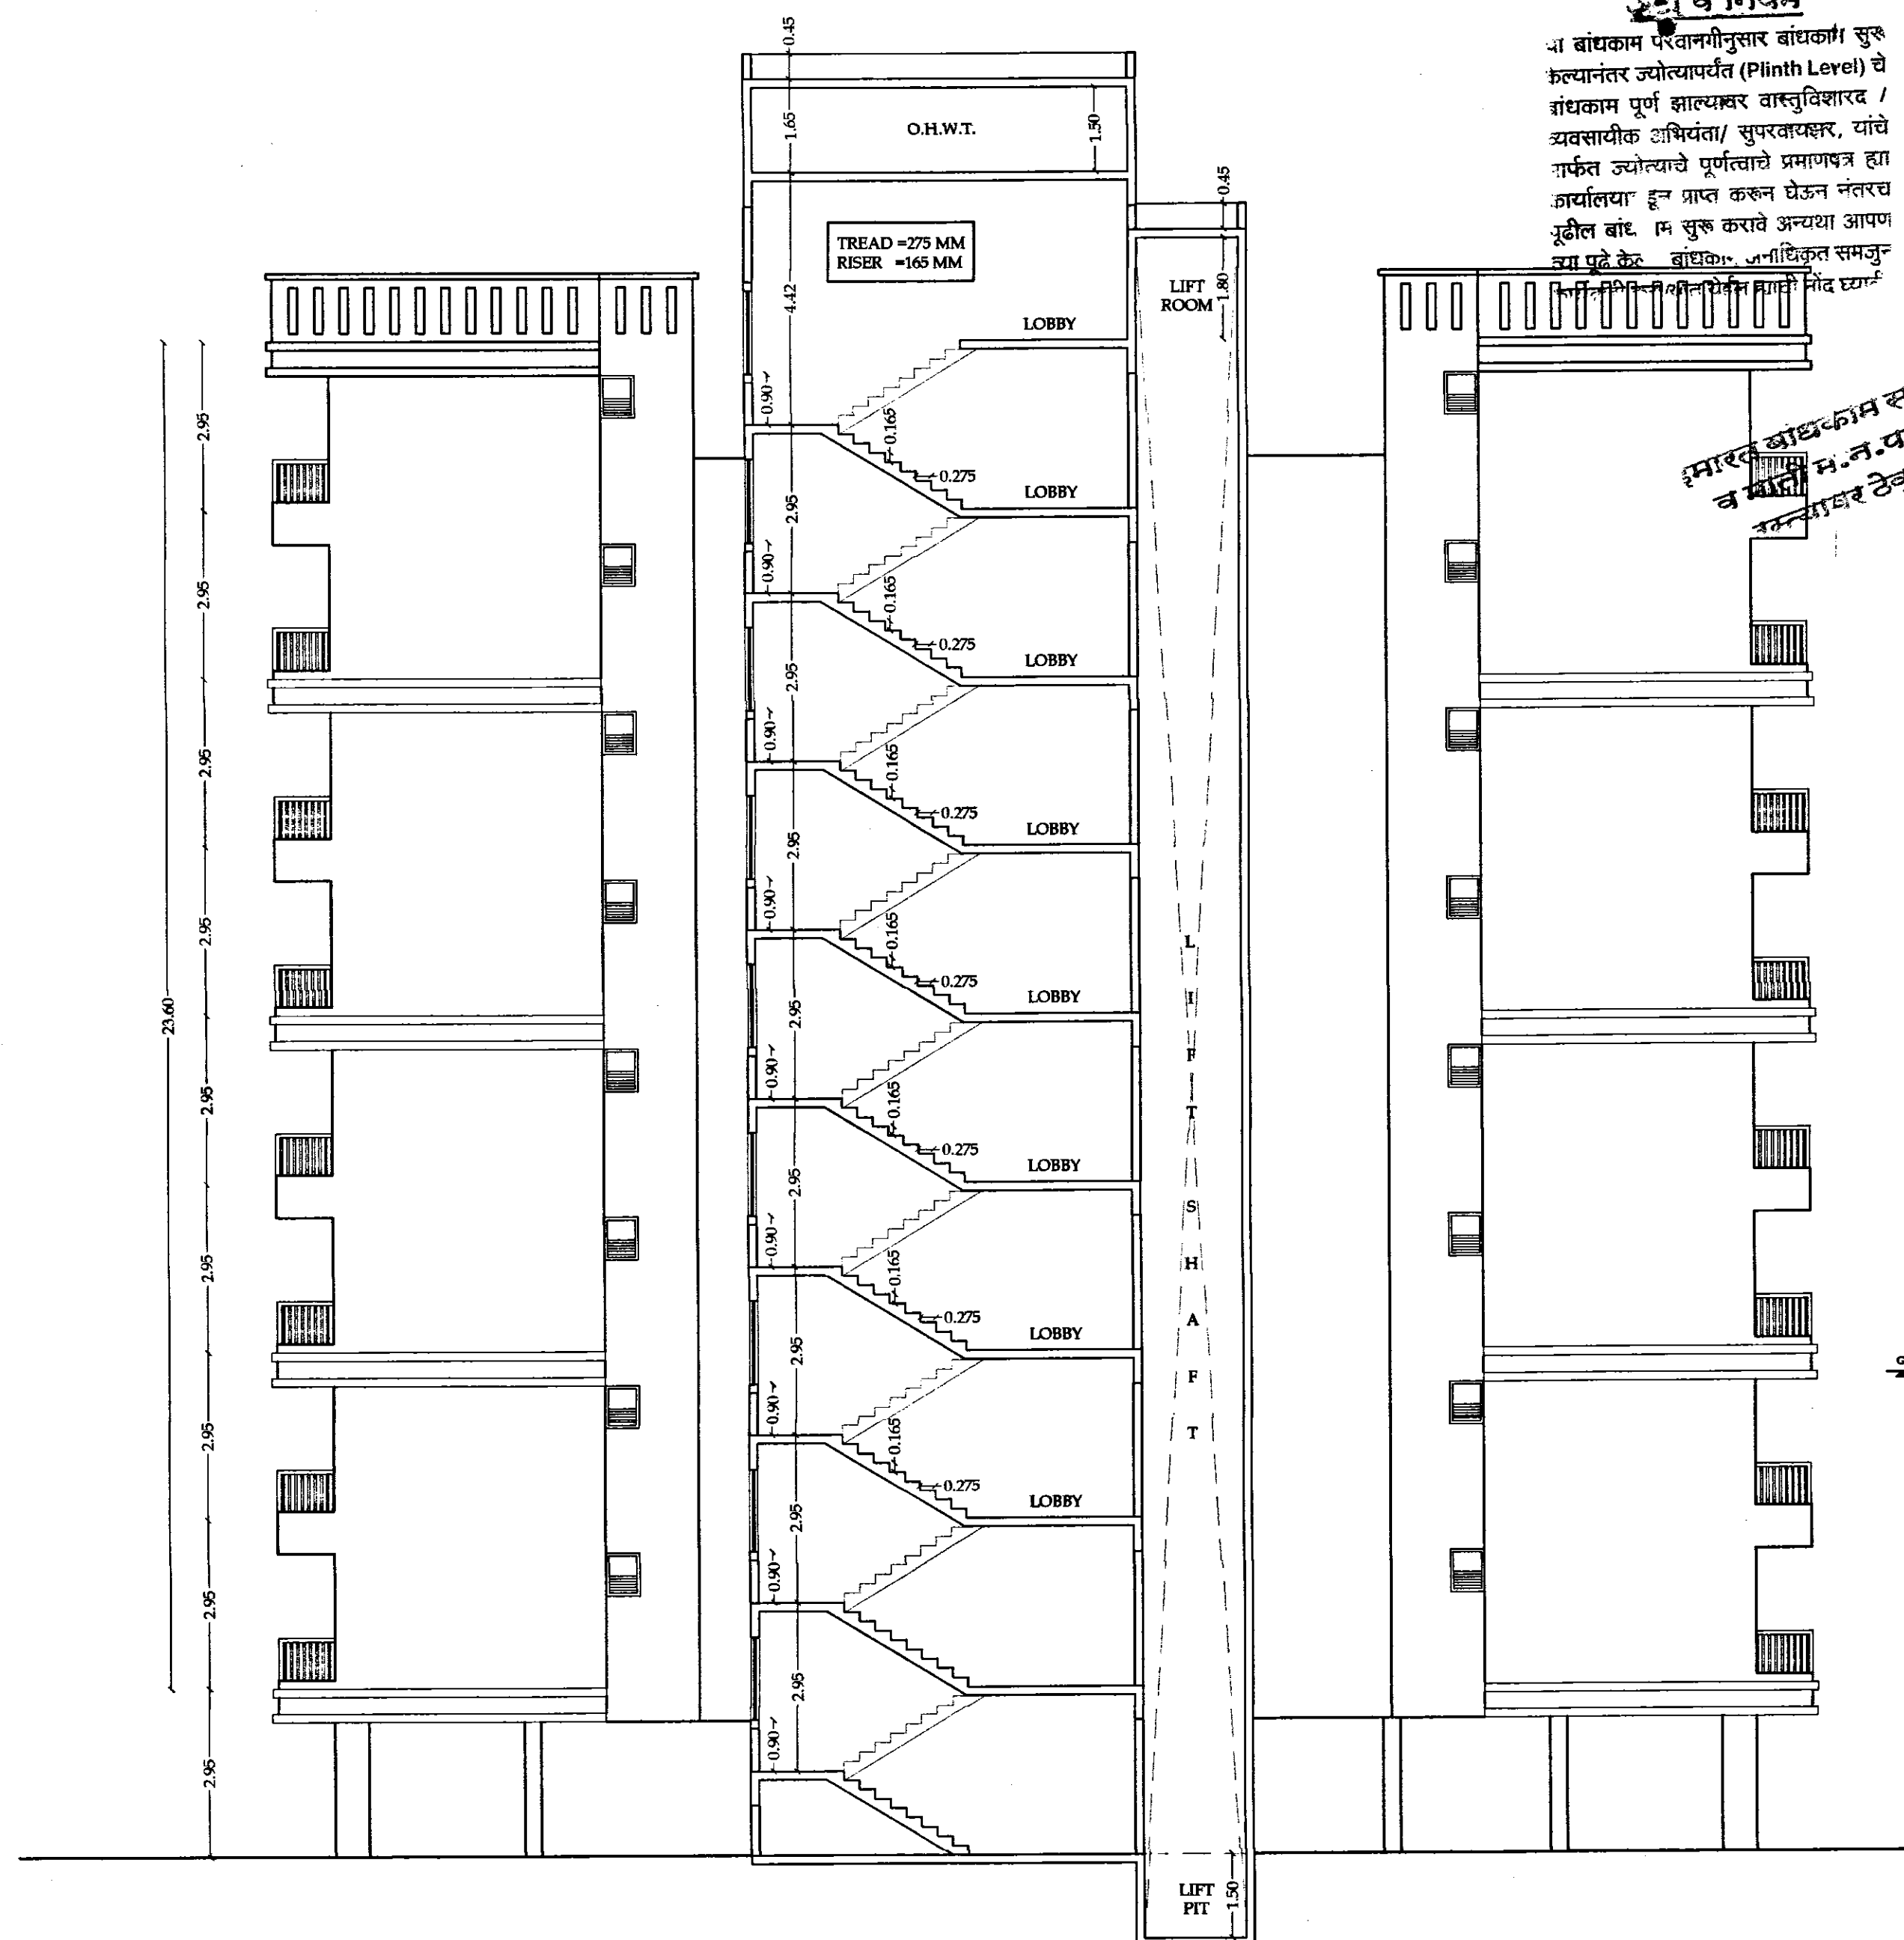


WING A & WING B
TYPICAL SECTION AT AA
SCALE 1:100


२.५ व नियम
 भा बांधकाम पेशानगीनुसार बांधकाम सुरू केल्यानंतर ज्योत्षार्पथत (Plinth Level) चे बांधकाम पूर्ण झाल्यावर वास्तुविशारद / व्यवसायीक अभियंता/ सुपरवाइझर, यांचे मार्फत ज्योत्षाचे पूर्णत्वाचे प्रमाणपत्र ह्या कार्यालया हून प्राप्त करून घेऊन नंतरच पुढील बांध काम सुरू करावे अन्यथा आपण त्या प्लेट फोर बांधकाम अनधिकृत समजून

भारत बाधकाम साहित्य
व माली म.न.पा.च्य
उत्तराखण्ड ठेक्कें नये

AREA STATEMENT					
	FLAT NO	FLAT TYPE	FLOOR	PLINE AREA IN SQ M	RERA CARP AREA IN SQ M
WING A	101, 102, 103, 104	3 BHK	FIRST	108.50	90.65
	201, 202, 203, 204	3 BHK	SECOND	108.50	90.65
	301, 302, 303, 304	3 BHK	THIRD	108.50	90.65
	401, 402, 403, 404	3 BHK	FOURTH	108.50	90.65
	501, 502, 503, 504	3 BHK	FIFTH	108.50	90.65
	601, 602, 603, 604	3 BHK	SIXTH	108.50	90.65
	701, 702, 703, 704	3 BHK	SEVENTH	108.50	90.65
	801, 802, 803, 804	3 BHK	EIGHTH	89.67	78.99
WING B	101, 102, 103, 104	3 BHK	FIRST	108.50	90.65
	201, 202, 203, 204	3 BHK	SECOND	108.50	90.65
	301, 302, 303, 304	3 BHK	THIRD	108.50	90.65
	401, 402, 403, 404	3 BHK	FOURTH	108.50	90.65
	501, 502, 503, 504	3 BHK	FIFTH	108.50	90.65
	601, 602, 603, 604	3 BHK	SIXTH	108.50	90.65
	701, 702, 703, 704	3 BHK	SEVENTH	108.50	90.65
	801, 802, 803, 804	3 BHK	EIGHTH	89.67	78.99

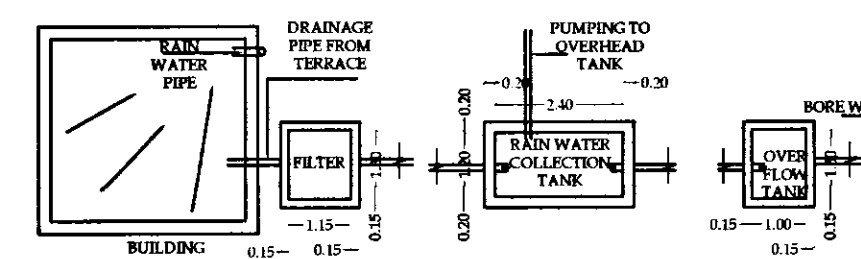

SCHEMATIC PLAN OF RAIN WATER HARVESTING

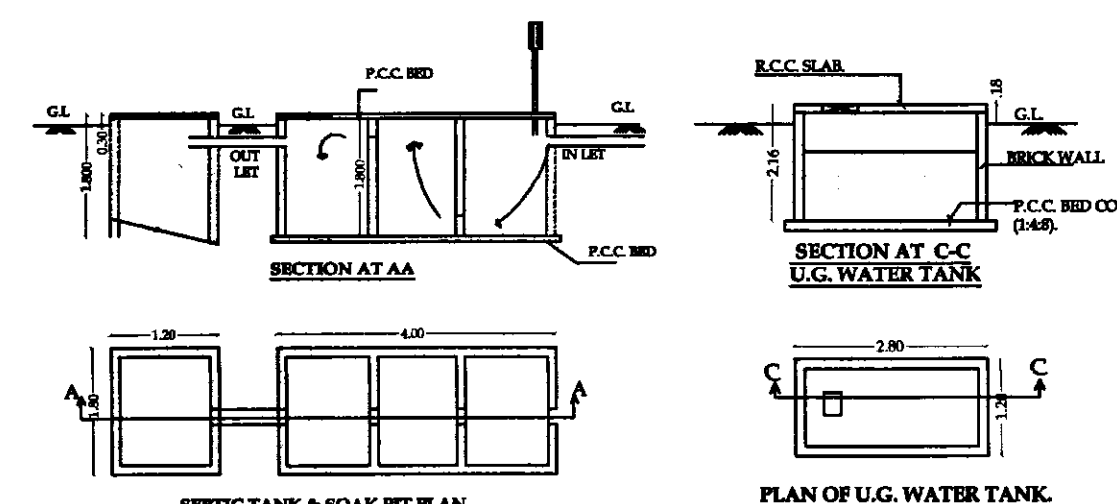

SECTION OF COMPOUND WALL

नो.क.
 अजीडी/येजीडी/
 एचएसआरएफि(ओ)
 १०८१/२००१
 दि ३१/०५/२००१

