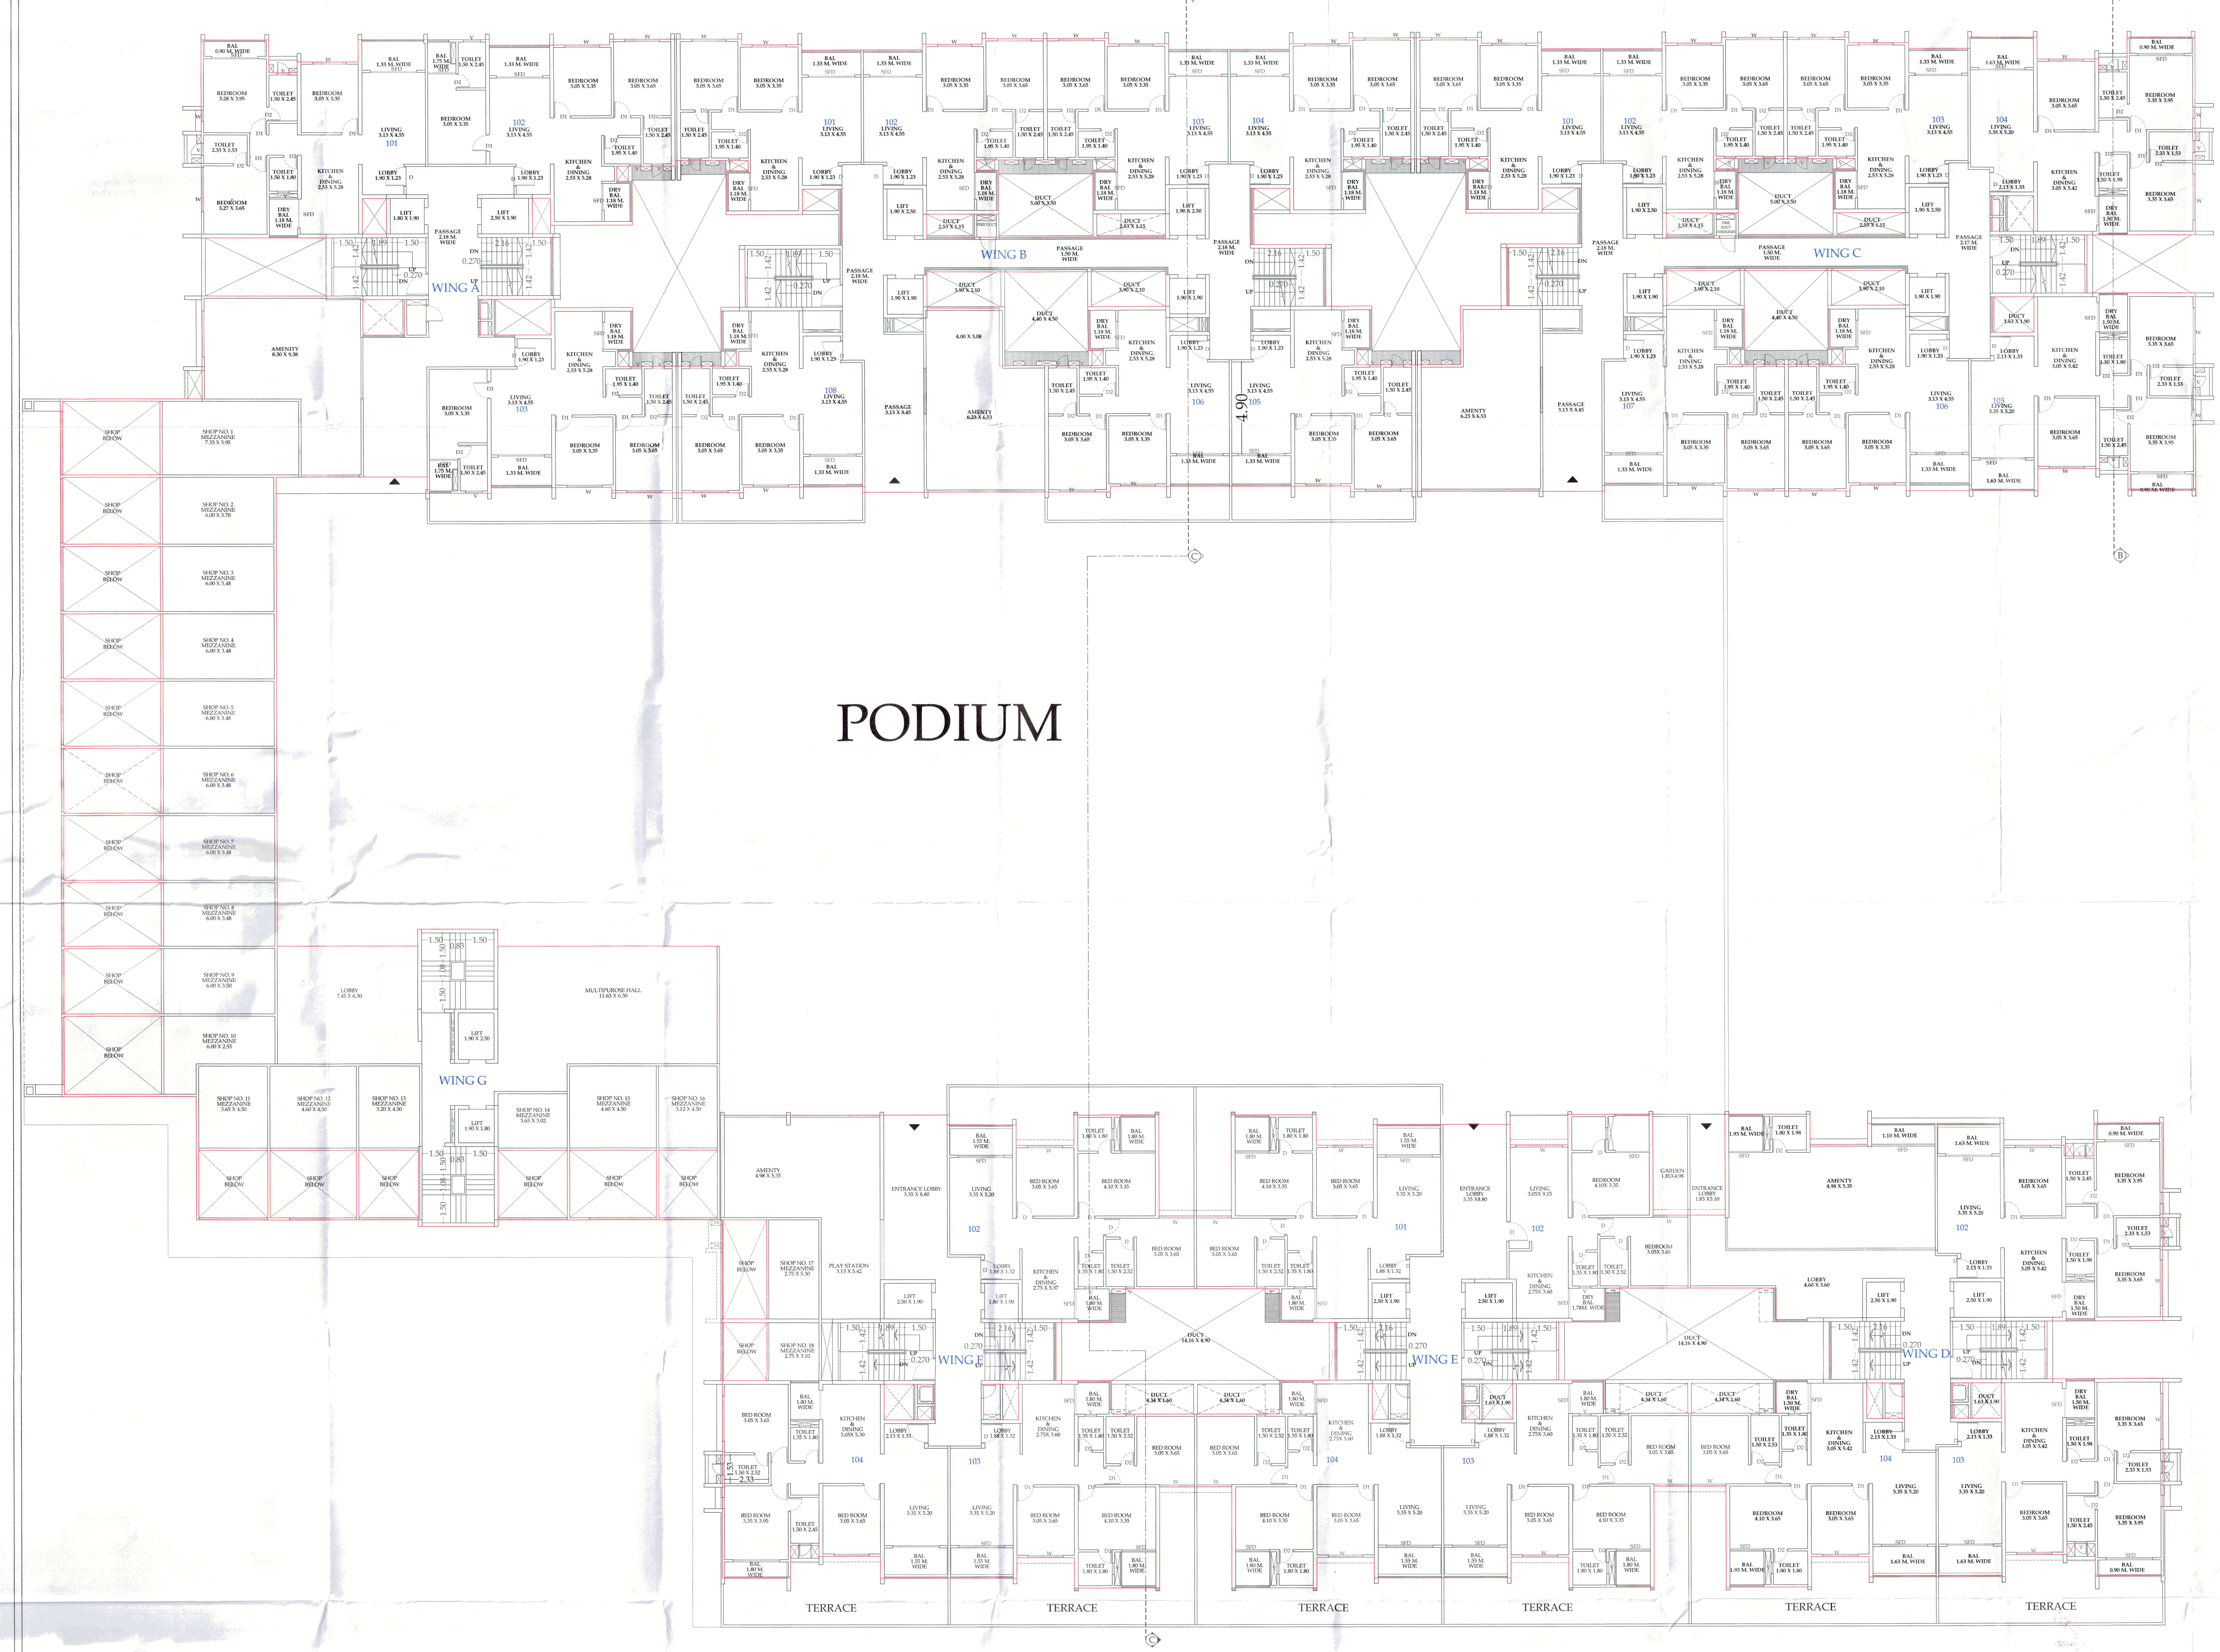

BLOCK A - FIRST FLOOR PLAN (SCALE - 1:100)

OFFICE USE ONLY

- STAMPS OF APPROVAL

Approved as ammended in ....Colour Subject to the Conditions mentioned in this office Building Permit No. 65 /2023-24 Date: 01/08/2023

TRUE COPY

Dy. Director of Town Planning, Municipal Corporation, Chhatrapati Sambhajinagar

TRUE COPY

Dy. ENGINEER

- **LEGEND**

PLOT BOUNDARY SHOWN IN	
REVISED B/UP AREA SHOWN IN	
WATER LINE SHOWN IN	
DRAINAGE LINE SHOWN IN	
RAIN WATER HARVESTING	

- **OPENING SCHEDULE**

R/S	- 5.00 x 2.37	ROLLING SHUTTER
R/S-1	- 4.00 x 2.37	ROLLING SHUTTER
R/S-2	- 4.10 x 2.37	ROLLING SHUTTER
R/S-3	- 3.80 x 2.37	ROLLING SHUTTER
R/S-4	- 3.35 x 2.37	ROLLING SHUTTER
R/S-5	- 3.20 x 2.37	ROLLING SHUTTER
R/S-6	- 3.10 x 2.37	ROLLING SHUTTER
R/S-7	- 3.00 x 2.37	ROLLING SHUTTER
R/S-8	- 4.65 x 2.37	ROLLING SHUTTER
R/S-9	- 3.65 x 2.37	ROLLING SHUTTER
R/S-10	- 3.45 x 2.37	ROLLING SHUTTER
D	- 1.00 x 2.37	TEAK WOOD FRAME
D1	- 0.90 x 2.37	TEAK WOOD FRAME
D2	- 0.75 x 2.37	TEAK WOOD FRAME
SFD1	- 1.60 x 2.37	ALUMINIUM FRAME
SFD2	- 2.60 x 2.37	ALUMINIUM FRAME
SFD3	- 1.35 x 2.37	ALUMINIUM FRAME
W1	- 1.80 x 1.50	ALUMINIUM WINDOWS
W2	- 1.20 x 0.90	ALUMINIUM WINDOWS
W3	- 1.60 x 1.50	ALUMINIUM WINDOWS
V	- 0.60 x 0.90	M/S FRAME VENTILATOR

REVISED PLAN OF GROUP HOUSING PROJECT (COMMERCIAL +RESIDENTIAL) ON LAND BEARING GUT NO. 62 / 1 & GUT NO. 62 / 2, SITUATED AT PAITHAN ROAD, ITKHEDA, AURANGABAD.

FOR :-

GUT NO 62/1 -
1. M/S DIZZILAND FARMS PVT. LTD.
2. MRS. RAJLAXMI SATISH LODHA
3. SHRI. KAUSTUBH MANOJKUMAR LOHIYA
4. M/S NARAYAN INFRA-VENTURES PVT. LTD.
5. SHRI MILIND DINKARRAO KELKAR
6. MRS. MOHINI MILIND KELKAR

GUT NO 62/2 -
1. M/S DIZZILAND FARMS PVT. LTD.
2. MRS. RAJLAXMI SATISH LODHA
3. SHRI. KAUSTUBH MANOJKUMAR LOHIYA
4. M/S NARAYAN INFRA-VENTURES PVT. LTD.
5. SHRI MILIND DINKARRAO KELKAR

THROUGH G.P.A. HOLDER,
SHRI. ULHAS NARAYAN GAOLI.

Drawn by :-Madhur

Scale :- 1:100 / 200 / 50

Date :- 07.07.22

N

- **ARCHITECT**
- **OWNER**

MANOJ KALA & ASSOCIATES
ALTIUS - B - 301, 3rd FLOOR, SPACE OLYMPIA

DIZZILAND FARMS PVT. LTD.