
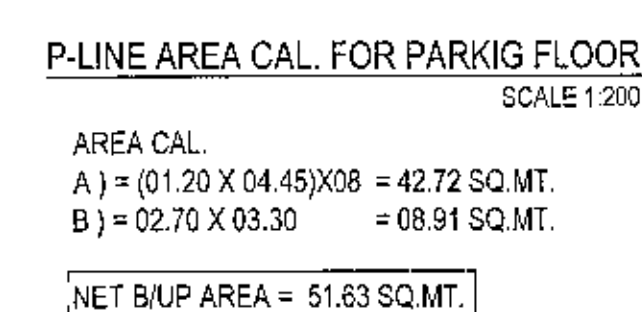
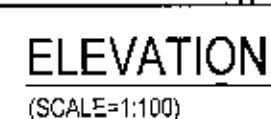
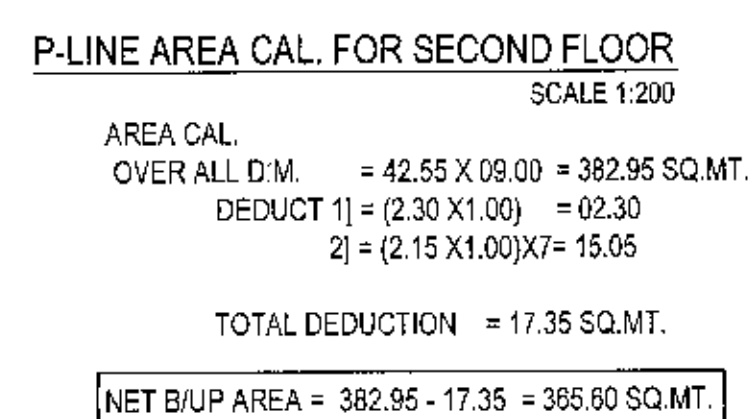


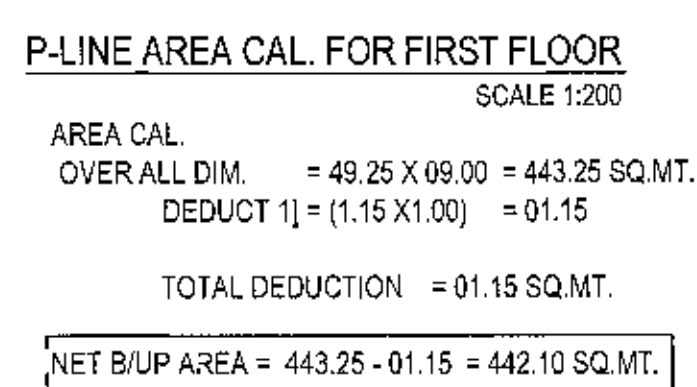

9.00 M. WIDE ROAD

D-TYPE BUILDING

B/UP AREA STATEMENT			
SR.NO.	B & C -BUILDING	B/UP AREA	CARPET AREA
1.	D-01.	93.25 SQ.MT.	85.50 SQ.MT.
2.	D-02, D-03, D-04, D-05, D-06, D-07, D-08.	91.45 SQ.MT.	85.50 SQ.MT.

B-UP AREA CALCUTATION	
<u>D-TYPE BUILDING</u>	
1) PARKING FLOOR AREA	= 51.63 SQ.MT.
2) FIRST FLOOR AREA	= 442.10 SQ.MT.
2) SECOND FLOOR AREA	= 365.60 SQ.MT.
3) TOTAL B/UP AREA	= 859.33 SQ.MT.

SCHEDULE OF OPENINGS		
MDD	1'-00 X 2' 10"	T.W. PANNELED
D1	1'-00 X 2' 10"	T.W. PANNELED
D2	0'-83 X 2' 10"	CONCRETE FRAME & FLUSH DOOR
FD	2'-40 X 2' 10"	T.W. PANNELED
W	1'-50 X 12'	ALUMINUM SLIDING
W1	1'-50 X 1'08	ALUMINUM SLIDING
W2	1'-20 X 12'	ALUMINUM SLIDING
W3	0'-90 X 1'20	ALUMINUM SLIDING
W4	0'-65 X 1'20	ALUMINUM SLIDING
W5	0'-35 X 12'	ALUMINUM SLIDING
V	0'-60 X 0'-60	M.S. LOUVERED

NOTES


1. THE STRUCTURE DONE IS R.C.C. FRAME STRUCTURE.
2. THE DEPTH OF FOUNDATION IS UPTO HARD STRATA.
3. THE WALL CONSTRUCTION IS IN BRICK MASONARY.
4. STAIRCASE PROVIDED IS NON SLIPPERY.
5. DADO IS PROVIDED UP TO 2.1 M HEIGHT IN BATH AND W.C.

LEGEND

1. PLOT BOUNDARY SHOWN IN BLACK.	☐
2. PROPOSED CONSTRUCTION SHOWN IN RED.	☐
3. SEWER LINE SHOWN IN RED DOTTED.	☐
4. WATER SUPPLY LINE SHOWN IN BLACK DOTTED THIN.	☐

**PROPOSED LAYOUT PLAN FOR GROUP HOUSING
SCHEME ON GUT NO.-91(P) AT PISADEVI,
TQ.& DIST.-AURANGABAD.**

FOR
1. MR. - ARUN VITTHAL KALE.

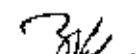OWNER'S SIGN	ARCHITECT'S SIGN
	
	ARCHITECT¹ Mr. Dharmajay B. Dofe (B.Arch, M.Arch) CAYDZU DORDEB "Gang" P.O.3 & 4, Gajman Colony,
	D² ARCHITECTS & INTERIOR DESIGNER (DEVA'S GROUP) AR.DHARMANJAY DOIFODE "ARNDHAN" PLOT NO.3 & 4, GAJMAN COLONY, GANGDEB, JALANMABAD NO.-12, PESSADU AREA, ARNDHANJAY P.O.3 & 4
DRAWN BY : D.D.	DATE - 04-03-2022
SUBMISSION DRAWING	SCALE -
DRAWN BY : D.D.	DATE - 04-03-2022
SUBMISSION DRAWING	SCALE -