
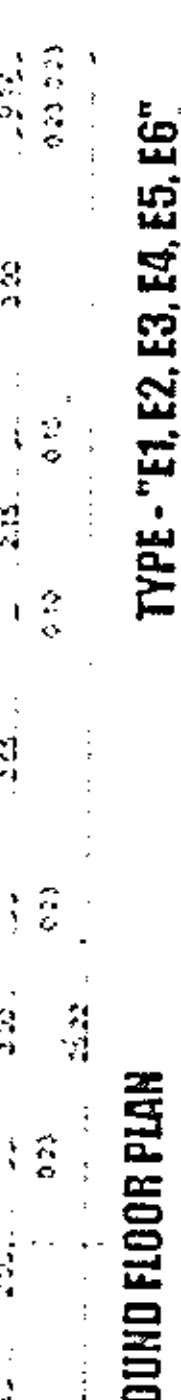
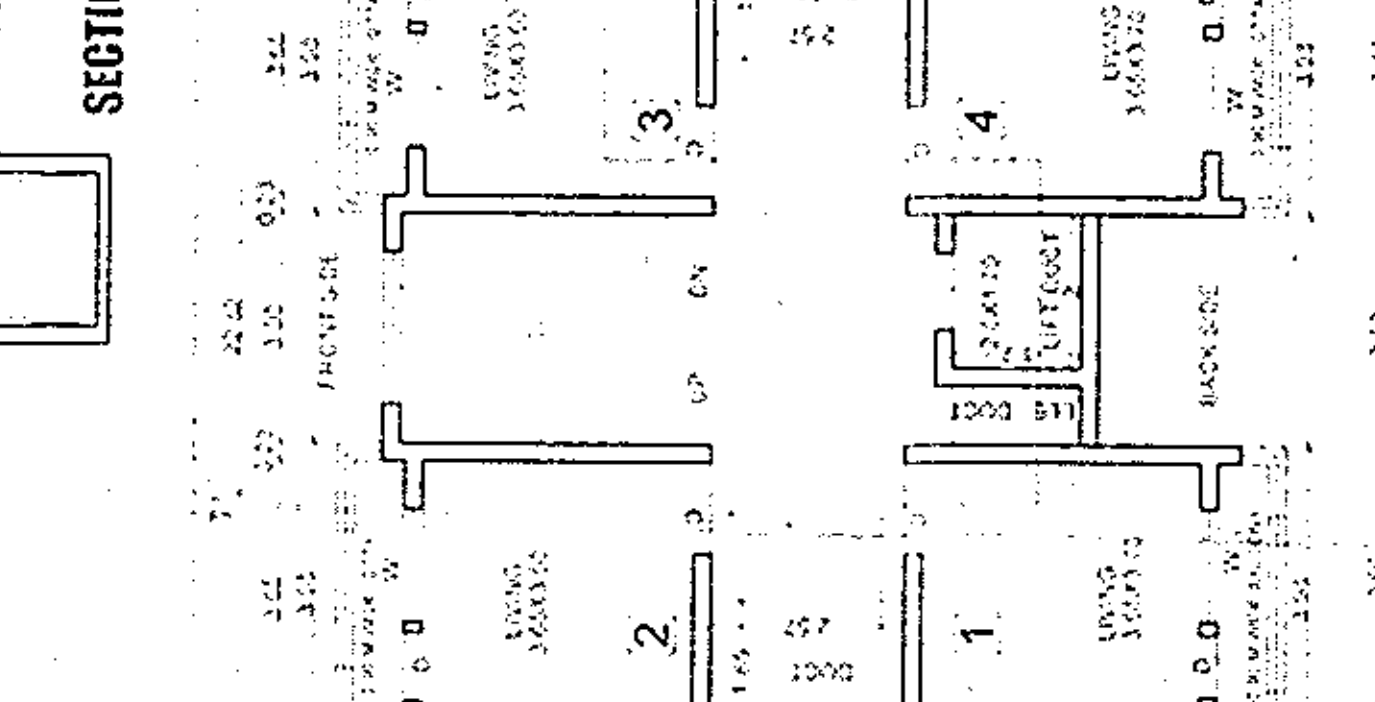
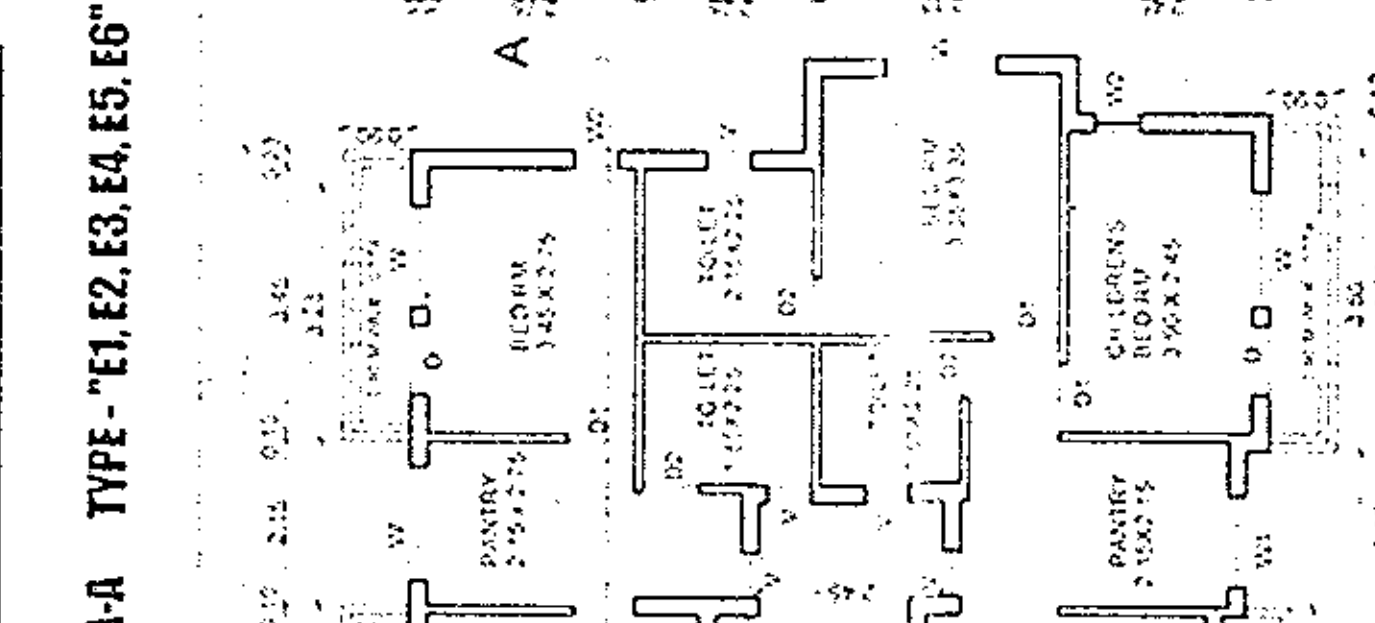
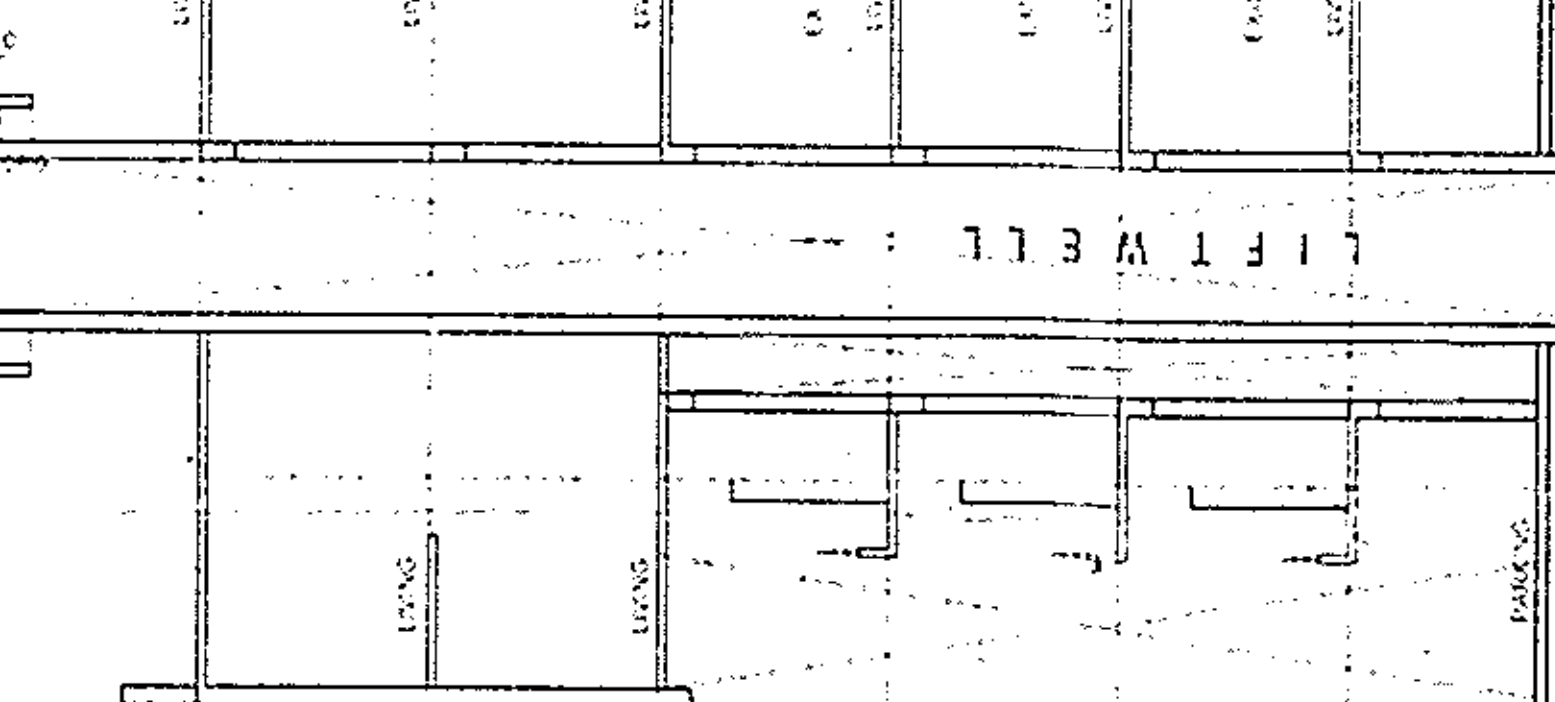
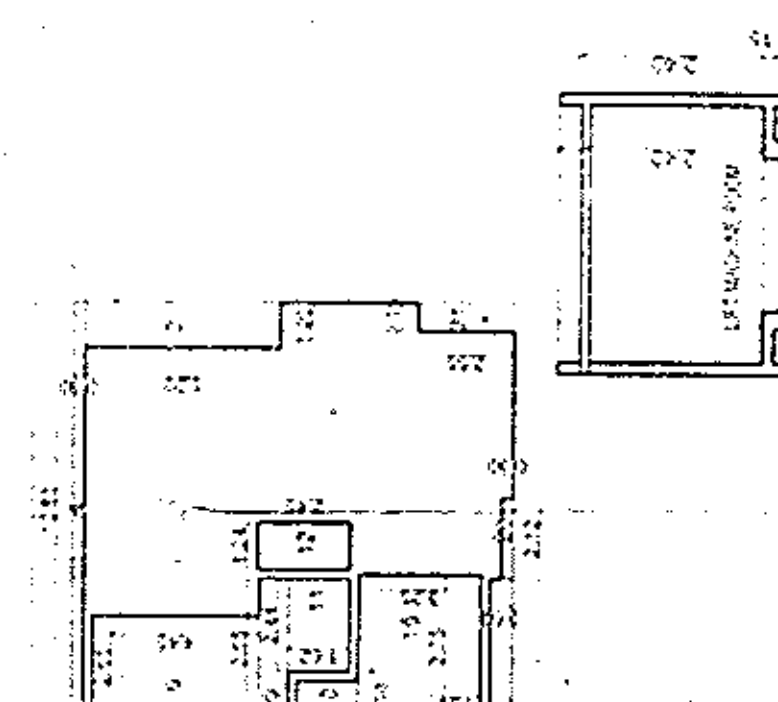
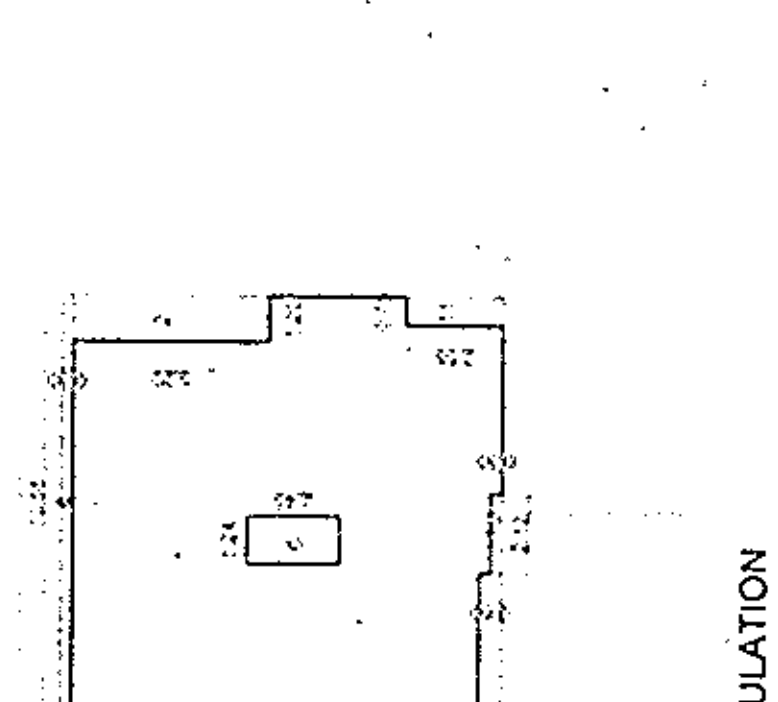
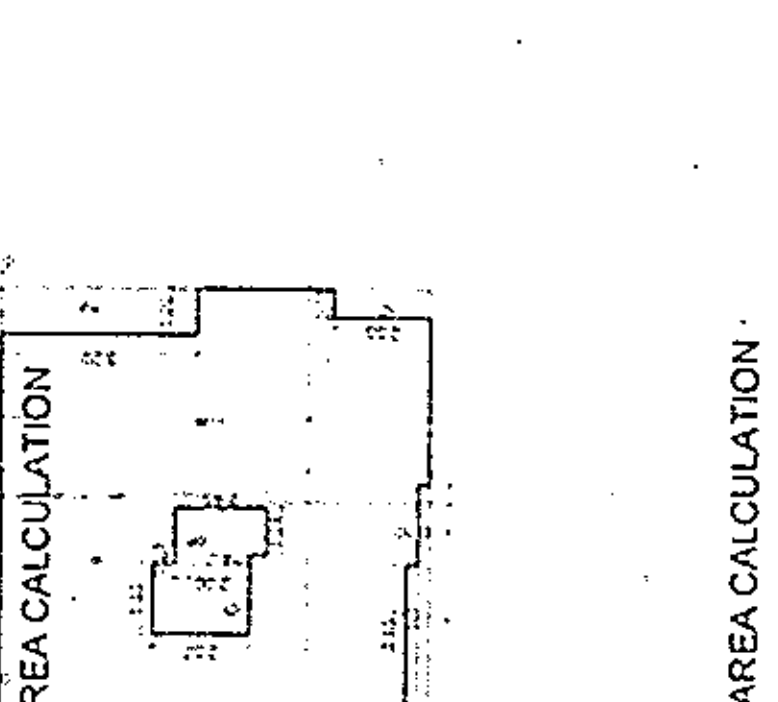
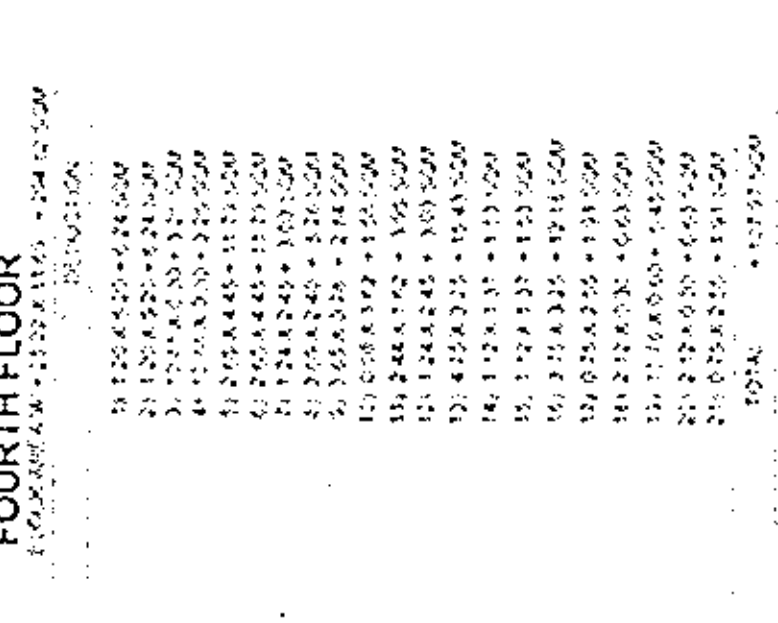
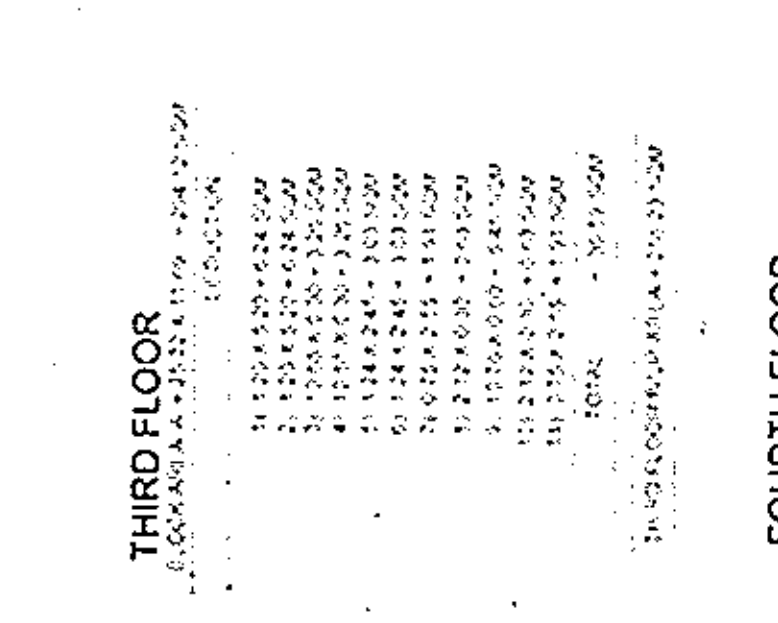
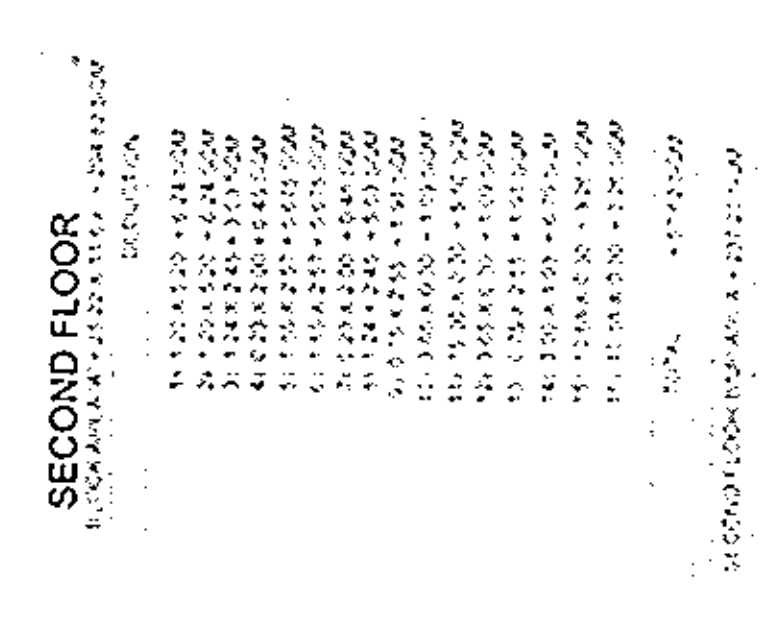
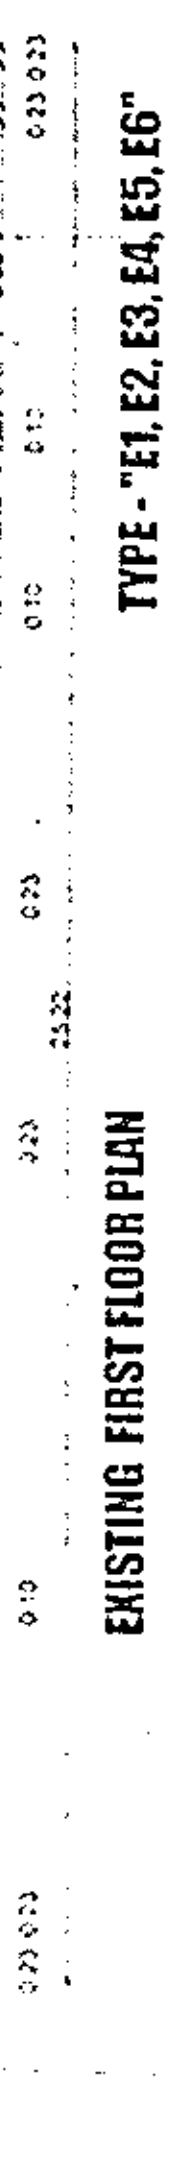
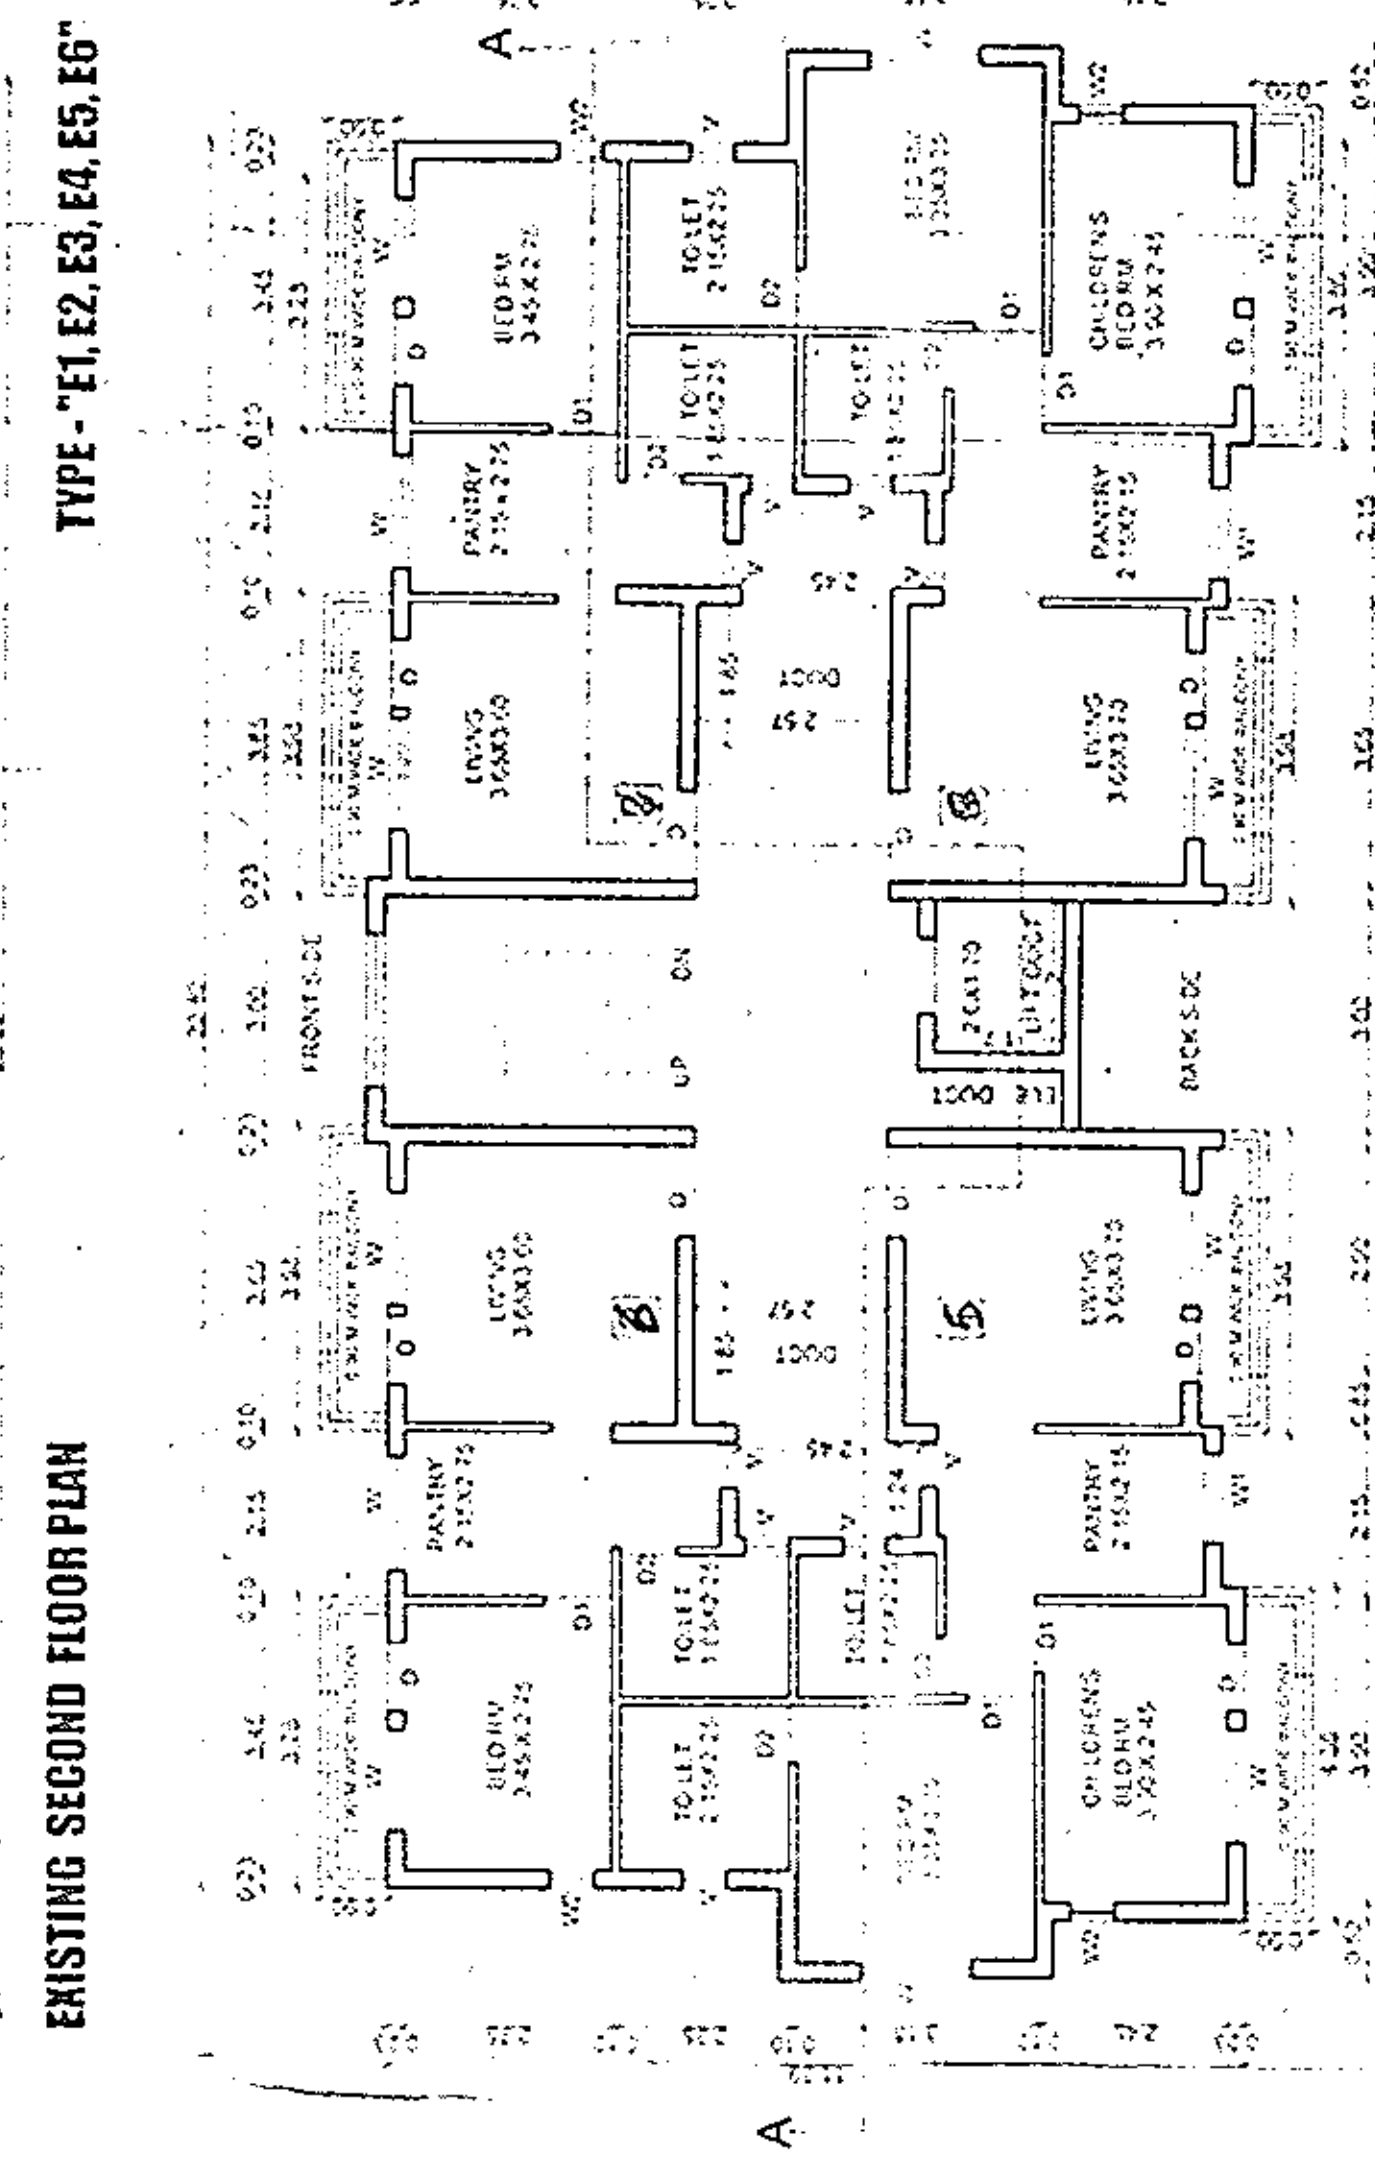
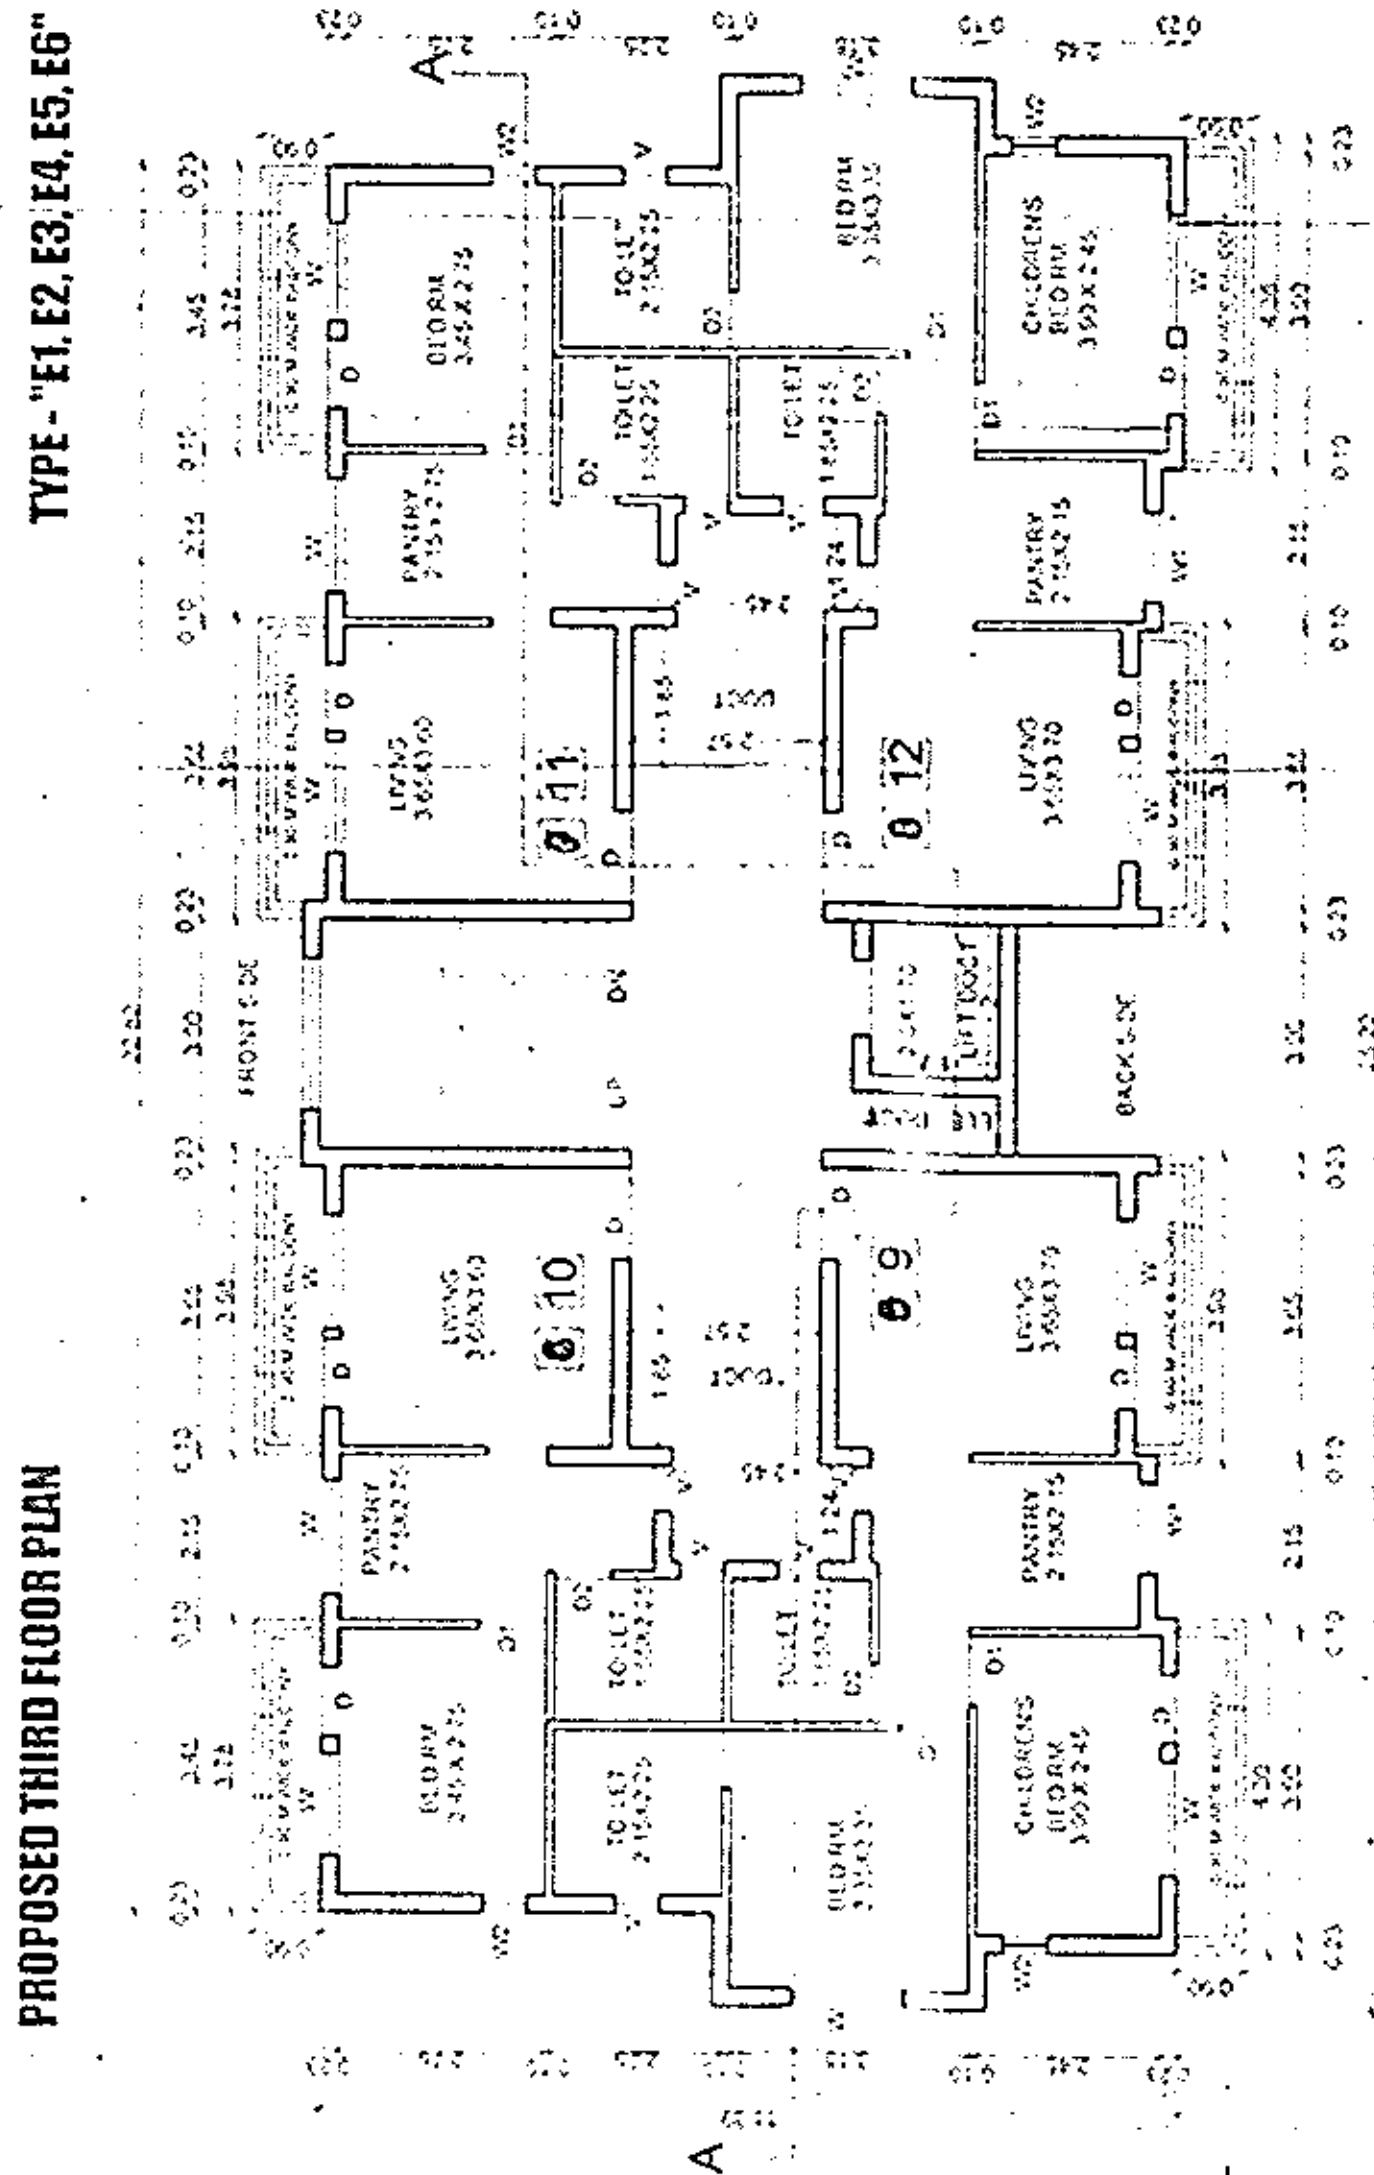
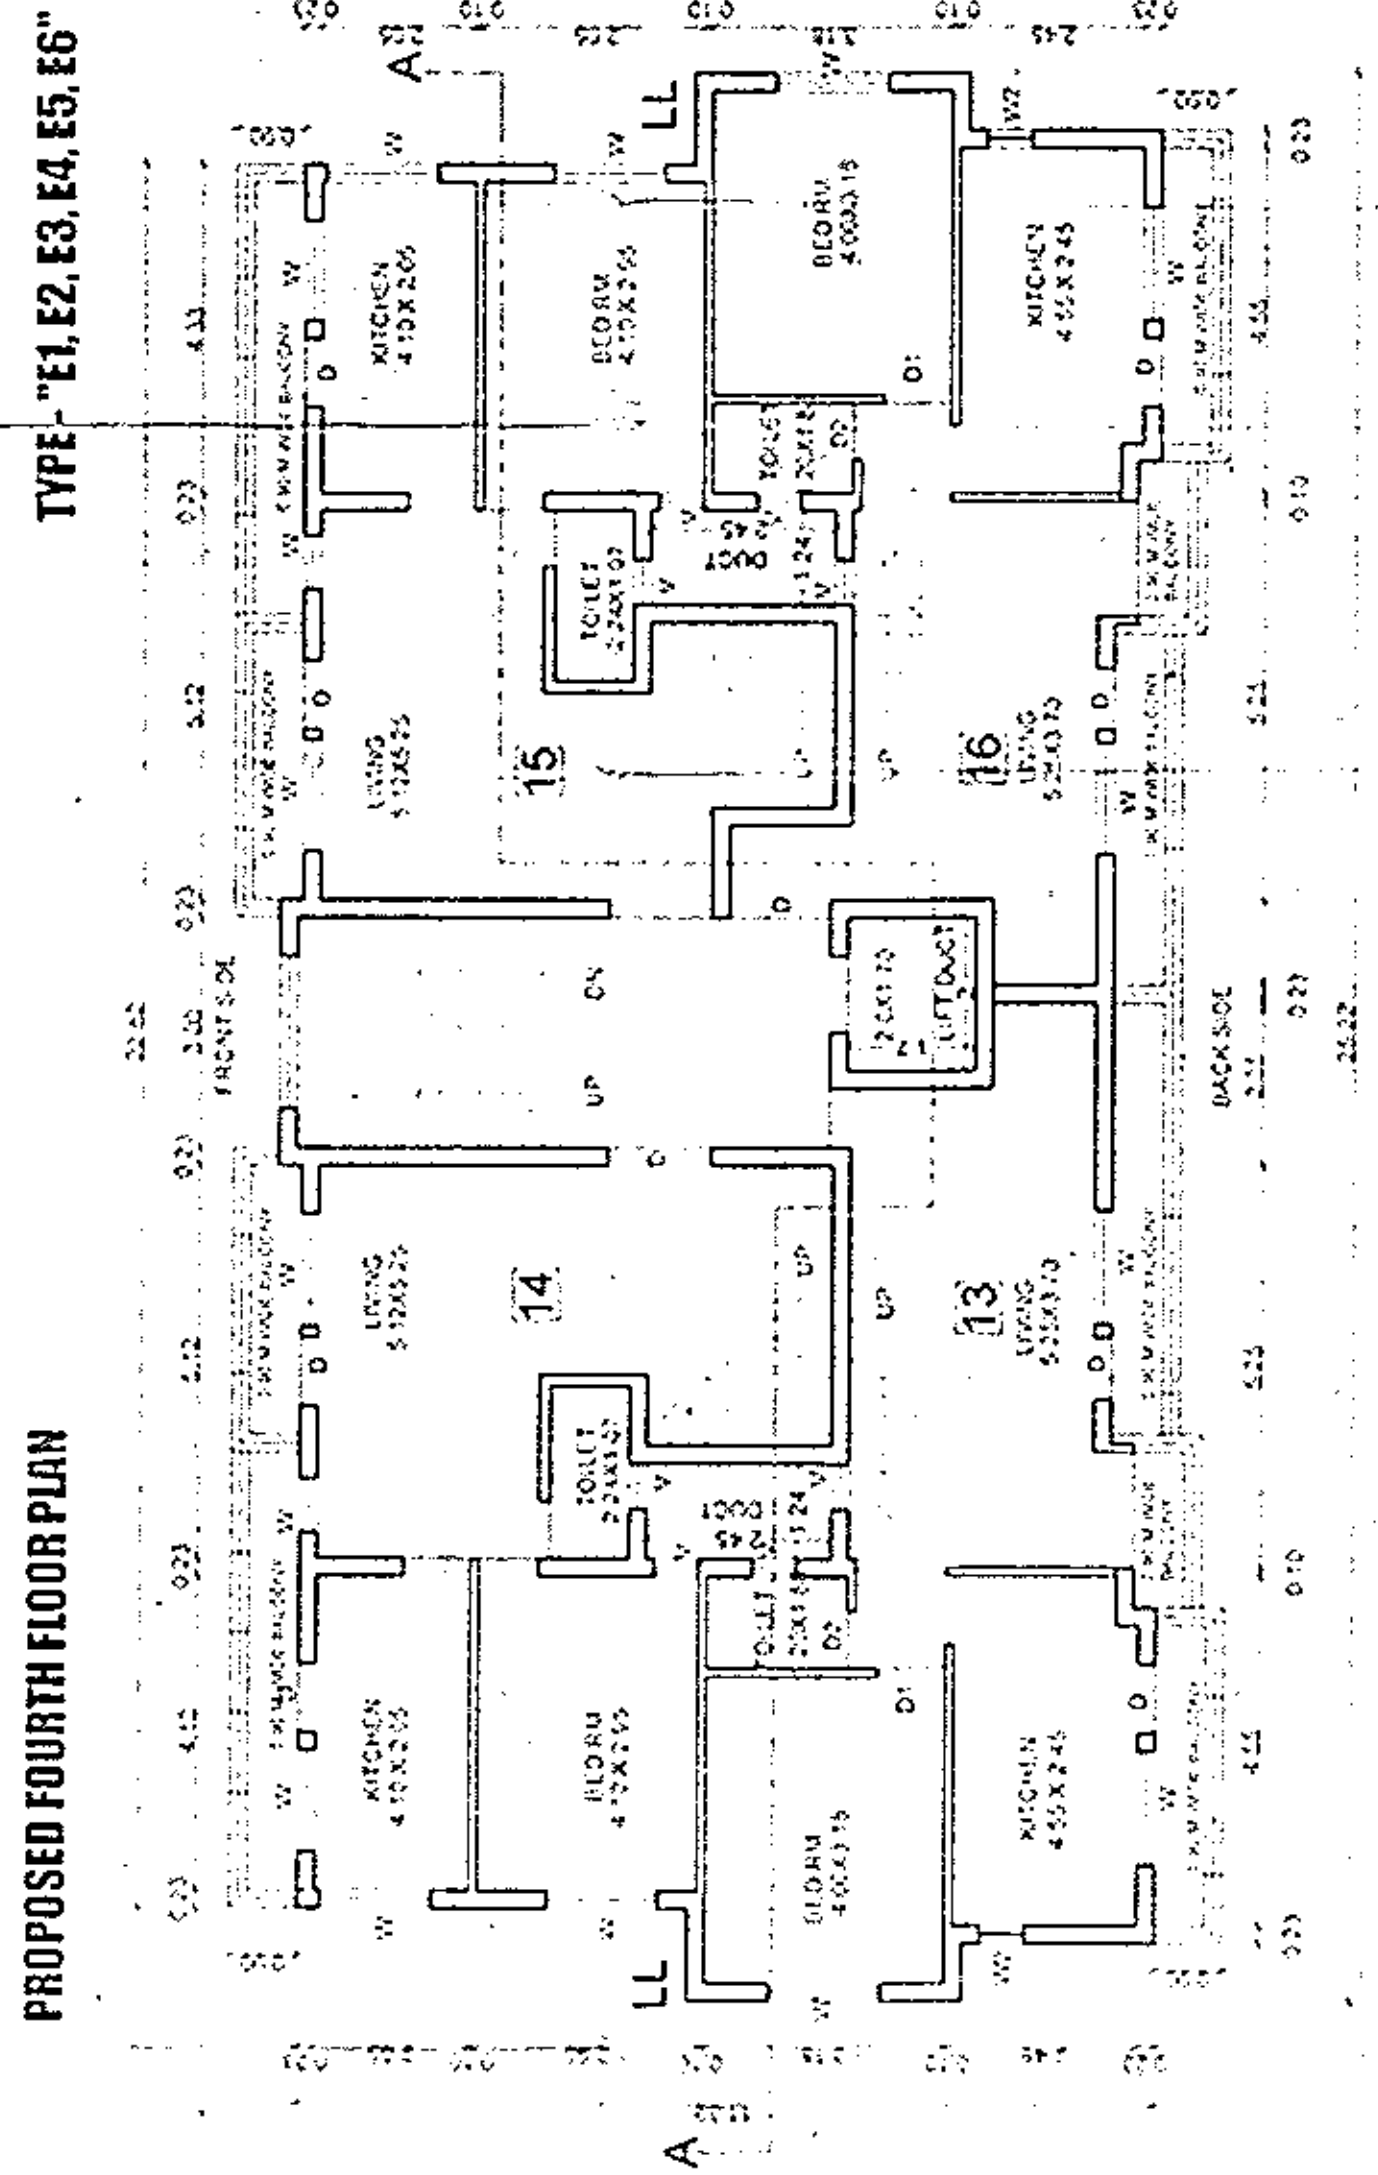


TYPE - "E1, E2, E3, E4, E5, E6"


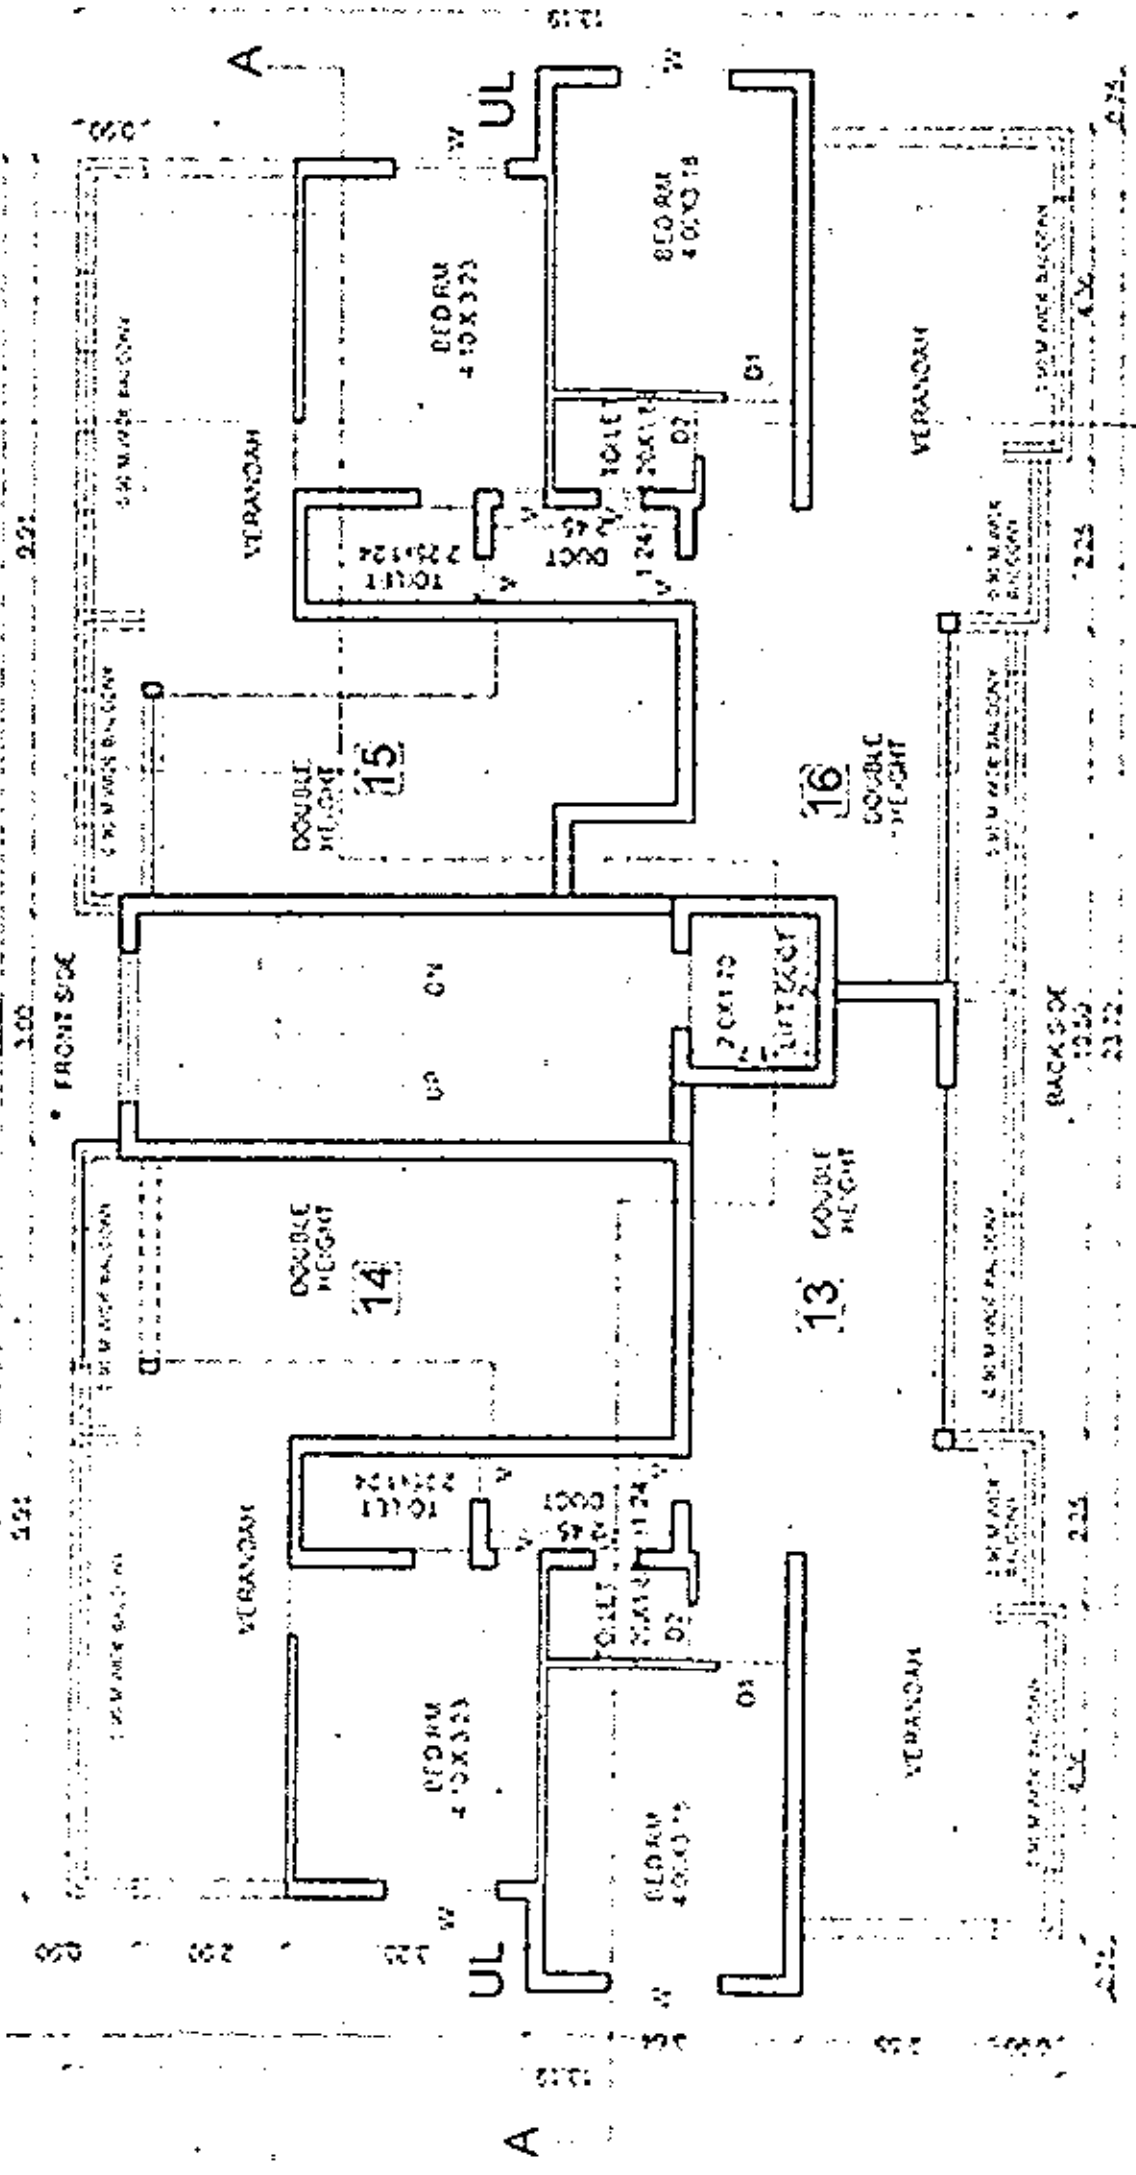

REVISU PLAN OF PROPOSED RESIDENTIAL GROUP HOUSING SCHEME IN GUT NO. 291, PLOT NO. 6 AT TALEGON, (GATPURI) SHRUTI CHANDRAK & RESORTS PVT. LTD.
Shruti Chandrak & Resorts Pvt. Ltd.
the DESIGNERS' collective
Scale: 1:100
Date: 24/7/2015