


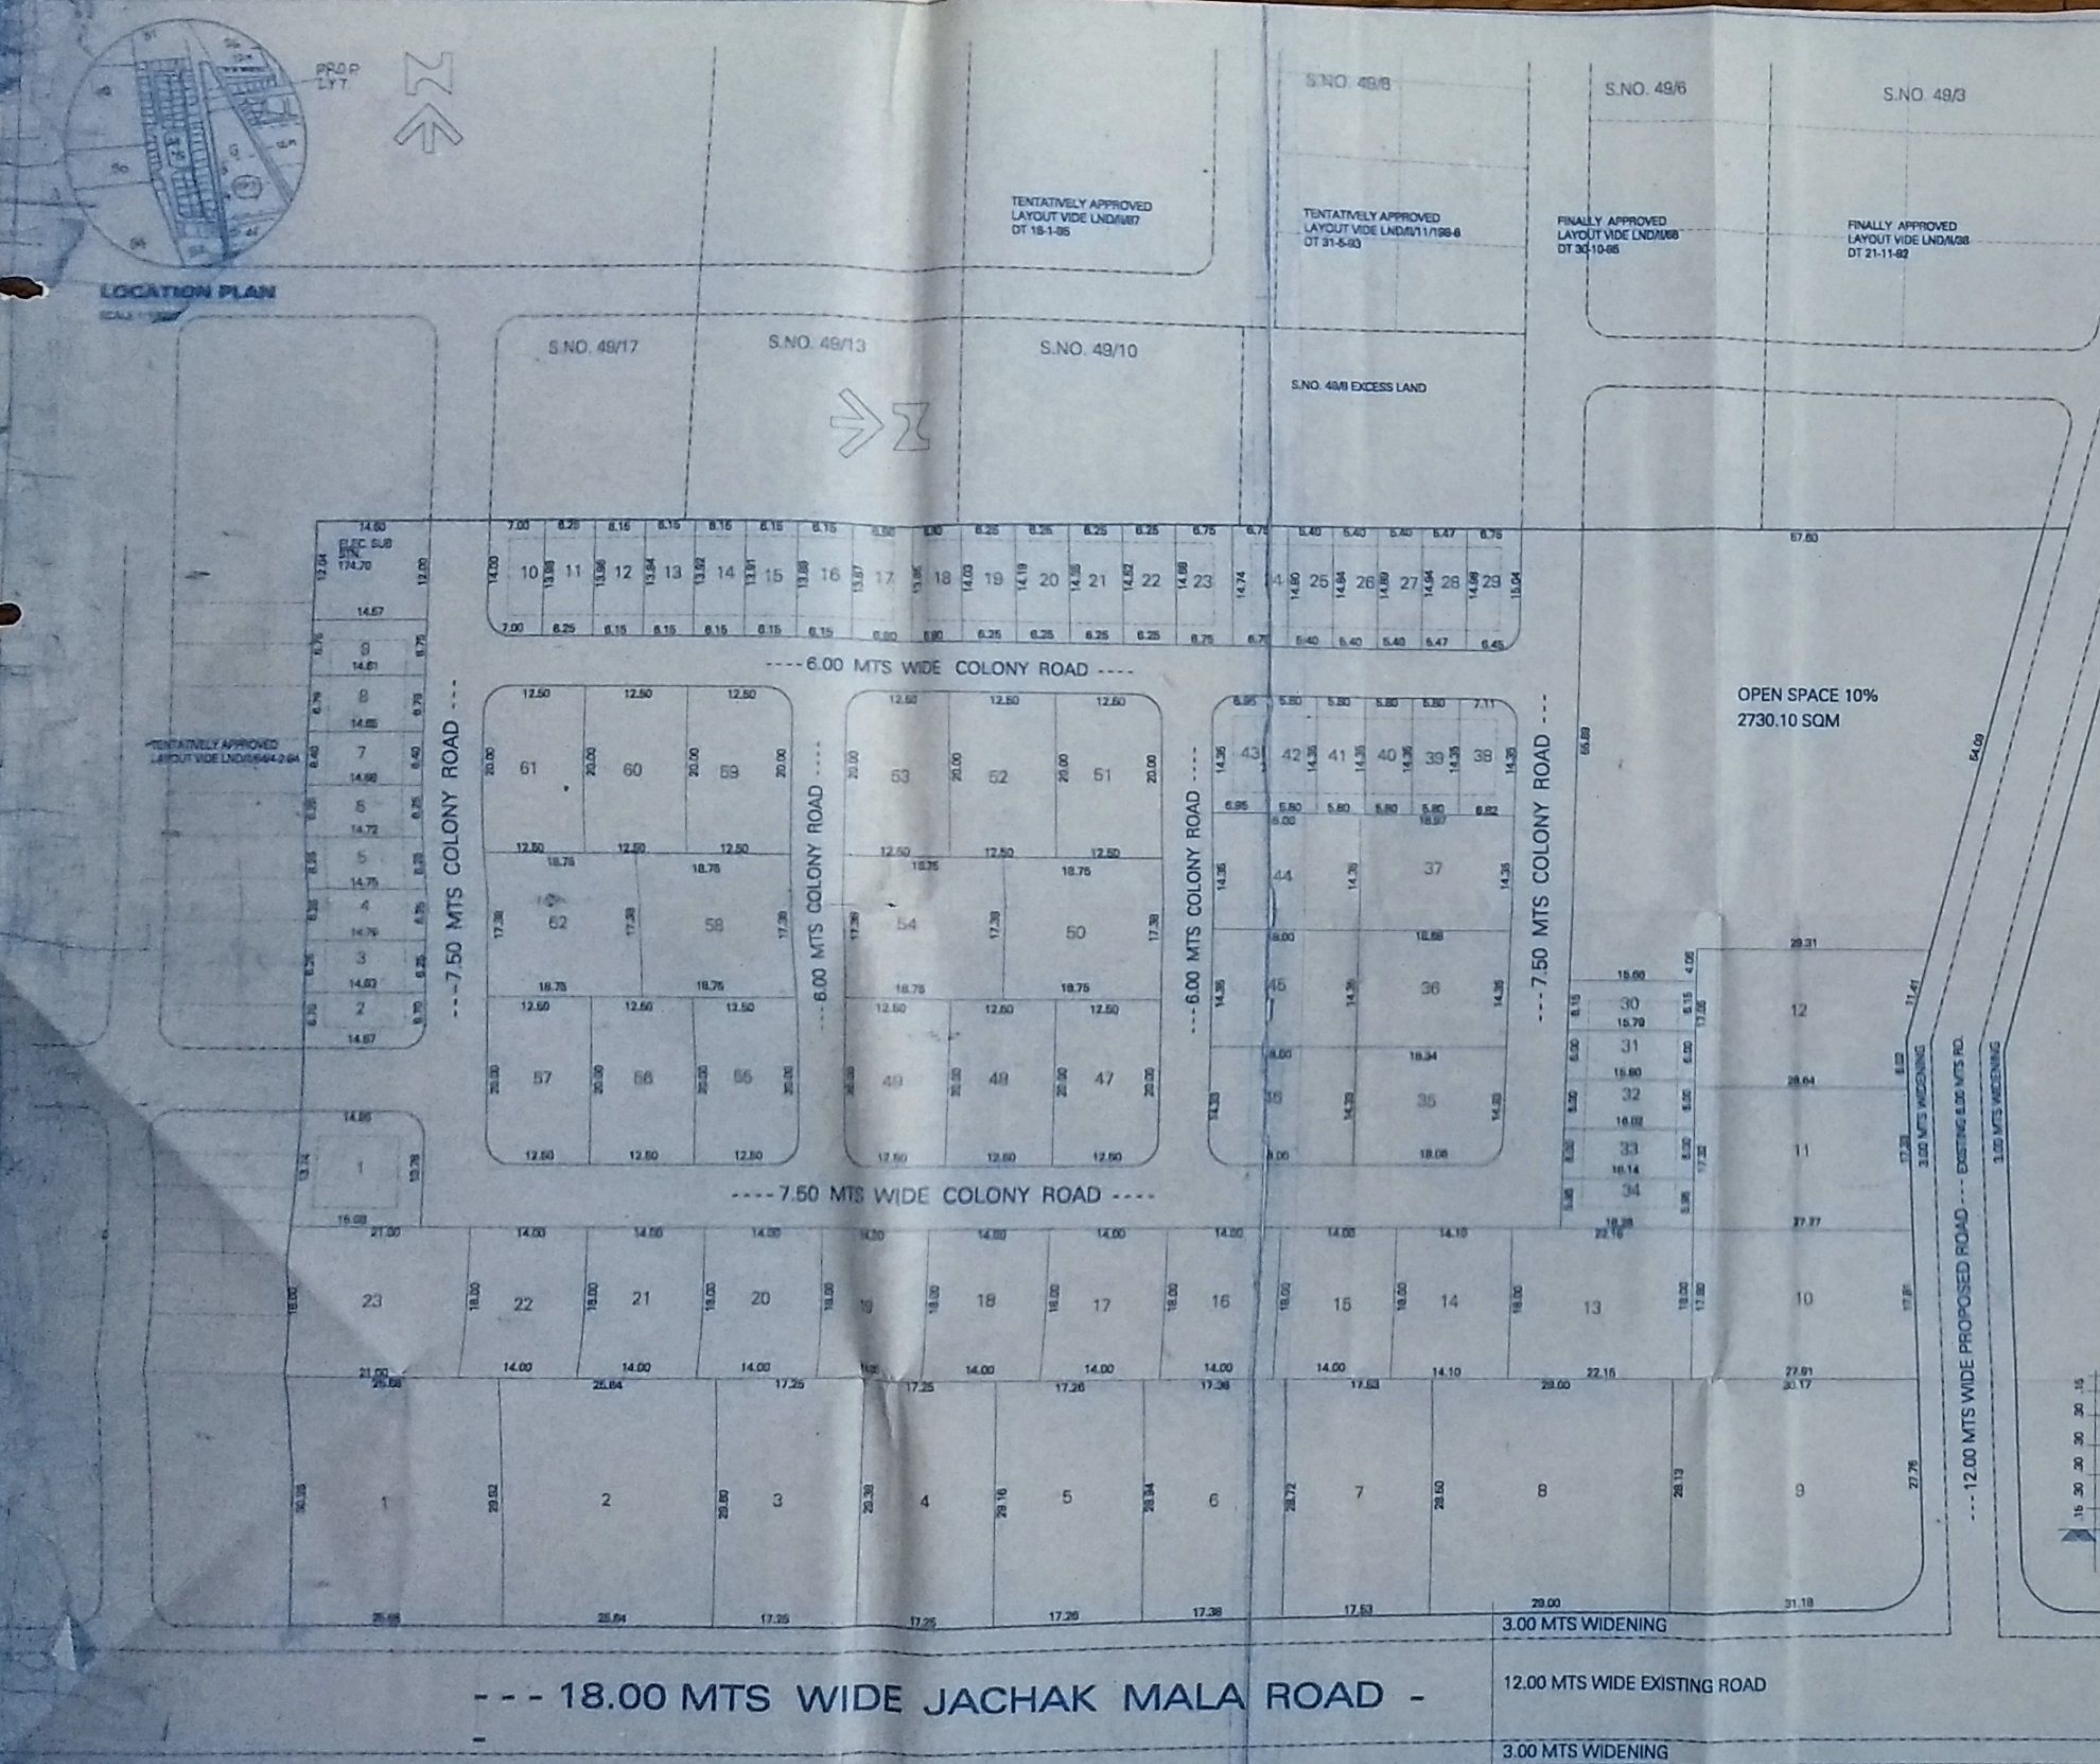

RETENTION AND VACANT LAND PLOT AREA

PLOT NO	AREA	PLOT NO	AREA
1	772.64 Sq.Mts.	13	398.70 Sq.Mts.
2	763.09 Sq.Mts.	14	253.78 Sq.Mts.
3	508.70 Sq.Mts.	15	252.00 Sq.Mts.
4	504.92 Sq.Mts.	16	252.00 Sq.Mts.
5	501.44 Sq.Mts.	17	252.00 Sq.Mts.
6	501.11 Sq.Mts.	18	252.00 Sq.Mts.
7	501.55 Sq.Mts.	19	252.00 Sq.Mts.
8	821.17 Sq.Mts.	20	252.00 Sq.Mts.
9	857.01 Sq.Mts.	21	252.00 Sq.Mts.
10	491.09 Sq.Mts.	22	252.00 Sq.Mts.
11	466.68 Sq.Mts.	23	378.00 Sq.Mts.
12	467.08 Sq.Mts.		
TOTAL AREA 1 TO 24		10202.86 Sq.Mts.	

ADDITION OF D.P. ROAD AREA

PLOT NO	AREA OF PLOT	ADDITION F.S.I. IN LIEU OF D.P. ROAD 40%	TOTAL AREA OF PLOT
08	821.17 SQM	313.00 SQM	1134.17 SQM
09	857.01 SQM	313.00 SQM	1170.01 SQM

TRUE COPY
As NITESH W. KOKANE
FOR NIKI ASSOCIATES

DEMARKATION CERTIFICATE
THIS IS TO CERTIFY THAT THIS LAYOUT IS
DEMARKED ON THE SITE AND THE
MEASUREMENTS OF THE PLOTS AND THE ROADS
SHOWN IN THIS PLAN TALLY WITH THE ACTUAL
MEASUREMENTS ON THE SITE.

DATE 15TH JAN. 2000
NITESH KOKANE
ARCHITECT.

STAMP OF APPROVAL
APPROVED
(Demarcation and L.T. Plan)
NASHIK MUNICIPAL CORPORATION
Planning & L.T. Dept.
15/01/2000




DEMARKED, L.T. IN
RETENTION AND TALGAON
DABHADI SCHEME IN
EXCESS LAND OF S.NO.
48/2 OF VILLAGE DEOLALI
TAL. & DIST NASHIK FOR
SHRI. K.S. CHOPDA G.P.A.
HOLDER

STAMP OF APPROVAL
TENTATIVELY APPROVED LAYOUT NMC
NASHIK LND/III/TENT. LYT/64/1999-2000
DATED 22/10/99
THE LAYOUT IS HEREBY TENTATIVELY
APPROVED

SD/-
ASSISTANT DIRECTOR OF TOWN PLANNING
NASHIK MUNICIPAL CORPORATION
NASHIK

EXCESS LAND PLOT AREA

PLOT NO	PLOT AREA UPTO 100 SQM	PLOT NO	PLOT AREA UPTO 250 SQM	PLOT NO	PLOT AREA ABOVE 250 SQM
2	99.56 Sq.Mts.	1	206.61 Sq.Mts.	35	261.89 Sq.Mts.
3	92.70 Sq.Mts.	47	250.00 Sq.Mts.	36	265.78 Sq.Mts.
4	92.33 Sq.Mts.	48	250.00 Sq.Mts.	37	269.68 Sq.Mts.
5	92.11 Sq.Mts.	49	250.00 Sq.Mts.	44	259.22 Sq.Mts.
6	91.88 Sq.Mts.	51	250.00 Sq.Mts.	45	258.64 Sq.Mts.
7	93.86 Sq.Mts.	52	250.00 Sq.Mts.	46	258.22 Sq.Mts.
8	99.32 Sq.Mts.	53	250.00 Sq.Mts.	50	325.91 Sq.Mts.
9	98.47 Sq.Mts.	55	250.00 Sq.Mts.	54	325.91 Sq.Mts.
10	97.93 Sq.Mts.	56	250.00 Sq.Mts.	58	325.91 Sq.Mts.
11	87.31 Sq.Mts.	57	250.00 Sq.Mts.	62	325.91 Sq.Mts.
12	85.80 Sq.Mts.	59	250.00 Sq.Mts.		
13	85.69 Sq.Mts.	60	250.00 Sq.Mts.		
14	85.58 Sq.Mts.	61	250.00 Sq.Mts.		
15	85.47 Sq.Mts.				
16	85.36 Sq.Mts.				
17	85.64 Sq.Mts.				
18	84.78 Sq.Mts.				
19	88.18 Sq.Mts.				
20	89.20 Sq.Mts.				
21	90.22 Sq.Mts.				
22	91.24 Sq.Mts.				
23	99.28 Sq.Mts.				
24	99.67 Sq.Mts.				
25	80.02 Sq.Mts.				
26	80.27 Sq.Mts.				
27	80.52 Sq.Mts.				
28	81.79 Sq.Mts.				
29	99.08 Sq.Mts.				
30	96.70 Sq.Mts.				
31	95.07 Sq.Mts.				
32	95.79 Sq.Mts.				
33	96.50 Sq.Mts.				
34	96.49 Sq.Mts.				
38	99.88 Sq.Mts.				
39	83.20 Sq.Mts.				
40	83.20 Sq.Mts.				
41	83.20 Sq.Mts.				
42	83.20 Sq.Mts.				
43	99.70 Sq.Mts.				
TOTAL	3556.19	TOTAL	3206.61	TOTAL	2878.07

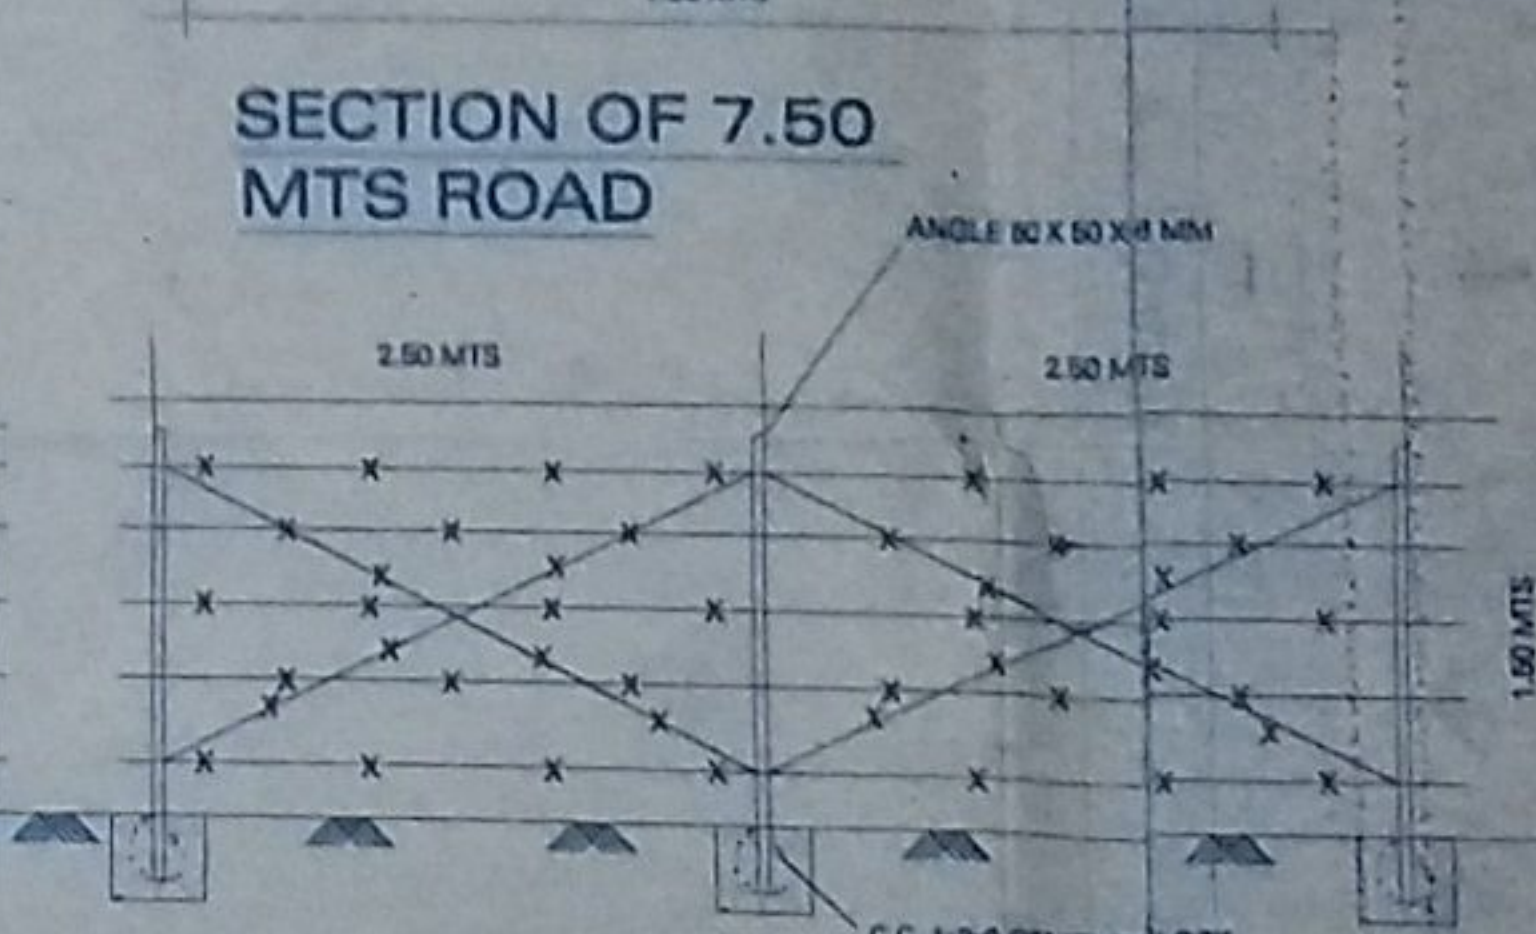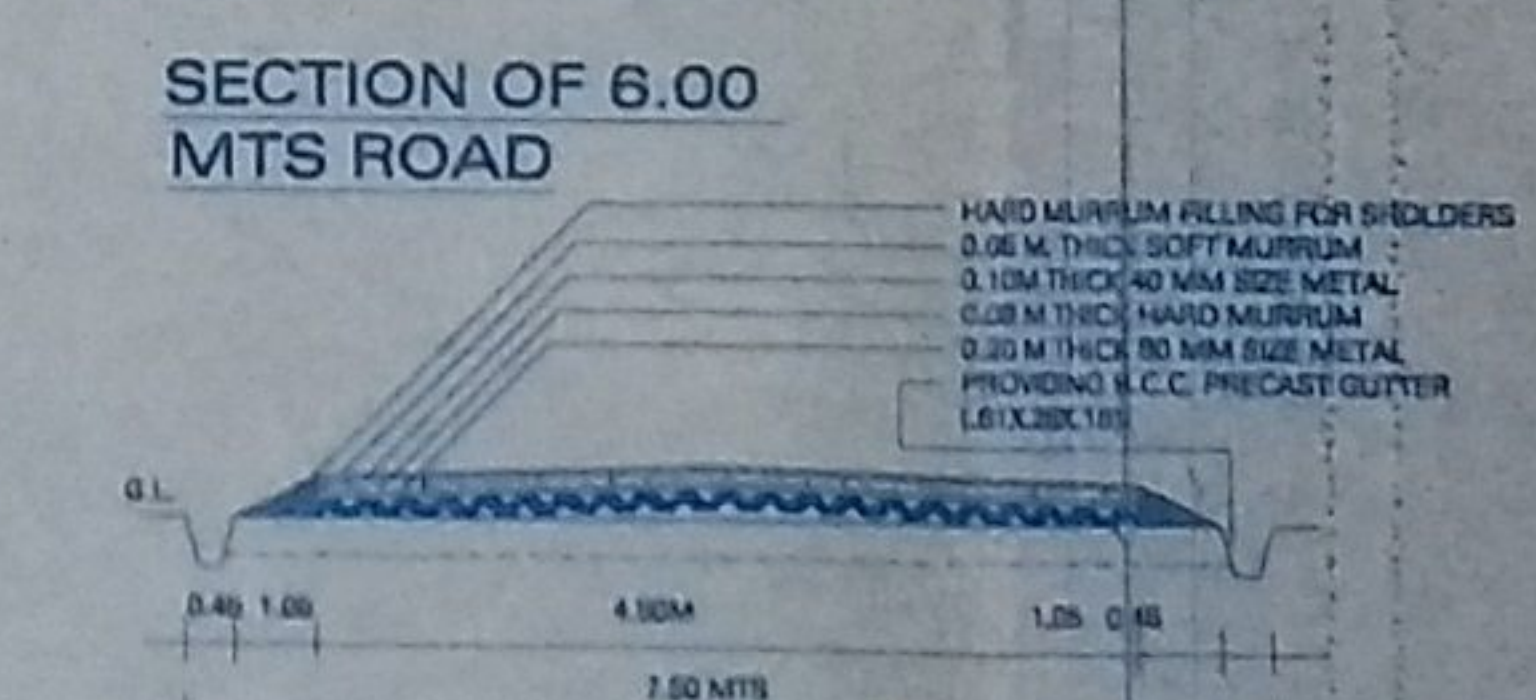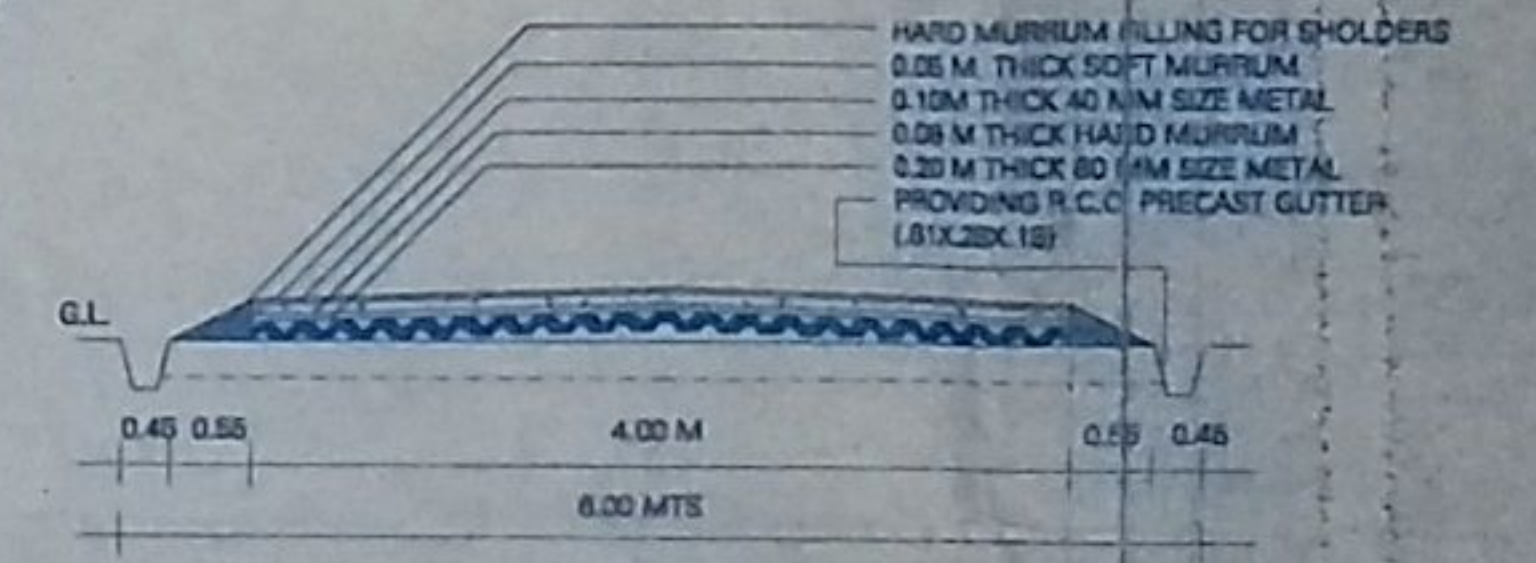

LAYOUT PLAN
SCALE 1:500

niki ASSOCIATES
25 DEHBANOO COMPLEX
NASHIK PUNE ROAD
NASHIK INDIA. PH. 02532211111