APPROVED	APPROVED	APPROVED	APPROVED
THE PLANS AMENDED IN ----- AS PER THE CONDITIONS MENTIONED IN THE ACCOMPANING COMMENCEMENT CERTIFICATE NO. LND/BP/Panch/C1/665/3770 DATED - 29/11/2013 SD/- EXECUTIVE ENGINEER TOWN PLANING NASHIK MUNCIPAL CORPORATION NASHIK	THE PLANS AMENDED IN ----- AS PER THE CONDITIONS MENTIONED IN THE ACCOMPANING COMMENCEMENT CERTIFICATE NO. LND/BP/Panch/C1/675/3813 DATED - 2/12/2013 SD/- EXECUTIVE ENGINEER TOWN PLANING NASHIK MUNCIPAL CORPORATION NASHIK	THE PLANS AMENDED IN ----- AS PER THE CONDITIONS MENTIONED IN THE ACCOMPANING COMMENCEMENT CERTIFICATE NO. LND/BP/C1/02/021 DATED - 22/04/2016 SD/- EXECUTIVE ENGINEER TOWN PLANING NASHIK MUNCIPAL CORPORATION NASHIK	THE PLANS AMENDED IN ----- AS PER THE CONDITIONS MENTIONED IN THE ACCOMPANING COMMENCEMENT CERTIFICATE NO. LND/BP/C1/61/610 DATED - 29/04/2017 SD/- EXECUTIVE ENGINEER TOWN PLANING NASHIK MUNCIPAL CORPORATION NASHIK
APPROVED THE PLANS AMENDED IN ----- AS PER THE CONDITIONS MENTIONED IN THE ACCOMPANING COMMENCEMENT CERTIFICATE NO. LND/BP/Panch/C1/667/3772 DATED - 29/11/2013 SD/- EXECUTIVE ENGINEER TOWN PLANING NASHIK MUNCIPAL CORPORATION NASHIK	APPROVED THE PLANS AMENDED IN ----- AS PER THE CONDITIONS MENTIONED IN THE ACCOMPANING COMMENCEMENT CERTIFICATE NO. LND/BP/C1/468/1924/15 DATED - 4/11/2015 SD/- EXECUTIVE ENGINEER TOWN PLANING NASHIK MUNCIPAL CORPORATION NASHIK	APPROVED THE PLANS AMENDED IN ----- AS PER THE CONDITIONS MENTIONED IN THE ACCOMPANING COMMENCEMENT CERTIFICATE NO. LND/BP/C1/534/4583 DATED - 22/11/2016 SD/- EXECUTIVE ENGINEER TOWN PLANING NASHIK MUNCIPAL CORPORATION NASHIK	APPROVED THE PLANS AMENDED IN ----- AS PER THE CONDITIONS MENTIONED IN THE ACCOMPANING COMMENCEMENT CERTIFICATE NO. LND/BP/C1/675/17083 DATED - 01/03/2018 SD/- EXECUTIVE ENGINEER TOWN PLANING NASHIK MUNCIPAL CORPORATION NASHIK
APPROVED THE PLANS AMENDED IN ----- AS PER THE CONDITIONS MENTIONED IN THE ACCOMPANING COMMENCEMENT CERTIFICATE NO. LND/BP/Panch/C1/666/3771 DATED - 29/11/2013 SD/- EXECUTIVE ENGINEER TOWN PLANING NASHIK MUNCIPAL CORPORATION NASHIK	APPROVED THE PLANS AMENDED IN ----- AS PER THE CONDITIONS MENTIONED IN THE ACCOMPANING COMMENCEMENT CERTIFICATE NO. LND/BP/C1/469/1925/15 DATED - 4/11/2015 SD/- EXECUTIVE ENGINEER TOWN PLANING NASHIK MUNCIPAL CORPORATION NASHIK	APPROVED THE PLANS AMENDED IN ----- AS PER THE CONDITIONS MENTIONED IN THE ACCOMPANING COMMENCEMENT CERTIFICATE NO. LND/BP/C1/535/4585 DATED - 22/11/2016 SD/- EXECUTIVE ENGINEER TOWN PLANING NASHIK MUNCIPAL CORPORATION NASHIK	

APPROVED AS PER THE ACCOUPAINING PART OCCUPANCY CERTIFICATE NO. NASHIK/C1/21561/6947 DATE - 18/10/2017 SD/- EXECUTIVE ENGINEER TOWN PLANING NASHIK MUNCIPAL CORPORATION NASHIK	APPROVED AS PER THE ACCOUPAINING PART OCCUPANCY CERTIFICATE NO.NASHIK/ C1 / 22763 / 66 DATE :- 20/04/2019 SD/- EXECUTIVE ENGINEER TOWN PLANING NASHIK MUNCIPAL CORPORATION NASHIK
APPROVED AS PER THE ACCOUPAINING PART OCCUPANCY CERTIFICATE NO. NASHIK/C1/21086/3342 DATE - 5/06/2018 SD/- DEPUTY DIRECTOR OF TOWN PLANING NASHIK MUNCIPAL CORPORATION NASHIK	APPROVED AS PER THE ACCOUPAINING PART OCCUPANCY CERTIFICATE NO.NASHIK/ C1 / 24658/2019 DATE :- 16/07/2019 SD/- EXECUTIVE ENGINEER TOWN PLANING NASHIK MUNCIPAL CORPORATION NASHIK
APPROVED AS PER THE ACCOUPAINING PART OCCUPANCY CERTIFICATE NO. NASHIK/C1/19783/6501 DATE - 27/11/2018 SD/- ASSISTANT DIRECTOR OF TOWN PLANING NASHIK MUNCIPAL CORPORATION NASHIK	
APPROVED AS PER THE ACCOUPAINING PART OCCUPANCY CERTIFICATE NO. NASHIK/C1/22711/35 DATE - 18/02/2019 SD/- ASSISTANT DIRECTOR OF TOWN PLANING NASHIK MUNCIPAL CORPORATION NASHIK	

Proposed site



LOCATION PLAN

PROFORMA -1	DRAWING SHEET NO. 1/26

PROP. REVISED AMALGAMATION, GROUP HOUSING RESIDENTIAL & COMMERCIAL BUILDING PLAN
in S.no. (AS PER 7/12)
S.no.256/2to6/6+256/2to6/8 (P)+256/2/ TO 6/1
257/4+257/9+257/11+257/12+ P.no. 1 to 8 From S.No.256/7
S.NO.AS PER D.I.L.R
S.No.256/2to6/6 +256/2to6/8 (P)+256/2 TO 6/1+256/7
+257A/4+257A/9+257A/11+257A/12
At- Nashik.
For - M/s Jaikumar Construction L.L.P Bhagidari Sanstha & Others
Through G.P.A.H M/s Jaikumar Construction L.L.P
Bhagidari Sanstha Through Shri.Merzyan Hosi Patel.

APPROVED
The Plans amended in ....
As per the conditions Mentioned in the accompanying commencement Certificate No C1/1096/2019 dated 16/10/2019
Executive Engineer
TOWN PLANING
Nashik Municipal Corporation
Nashik

AREA STATEMENT

A) AREA OF LAND	73079.05 SQ.M.
B) AREA UNDER 24.00 M. D.P.ROAD WIDENING	1120.00 SQ.M.
C) GROSS AREA OF LAND (A-B)	71959.05 SQ.M.
D) Open Space for 3060.00 sq.m is shown in layout layout i.e 71959.05-3060.00=68899.05	6889.90 SQ.M.
E) AMENITY SPACE 5% For initial approval area=57342.05-d.p.road 1120 -layout plot 3060=53162.05x 5% =2658.10	2658.10 SQ.M.
F) AMENITY SPACE 10% For new added area i.e 73079.05-57342.05= 15737 x 10% =1573.70	1573.70 SQ.M.
G) M.S.E.B	400.00 SQ.M.
H) NET AREA OF LAND (C-D,E,F,G)	60437.35 SQ.M.
I) BASIC F.S.I. 1.10	66481.08 SQ.M.
J) ADD F.S.I. FOR D.P. ROAD WIDENING	1120.00 SQ.M
K) ADD AMENITY SPACE F.S.I a) 2658.10X 1 = 2650.10 b) 1573.70 x 1.85 =2911.34 total a+b = 5569.44	5569.44 SQ.M.
L) ADD .T.D.R. Area Permissible =@1.15=69502.95 Proposed From DRC 727 = 4980+7880=12860 Proposed From DRC 850 A = 736.4196 Proposed From DRC 850 C = 399.849 Proposed From DRC 850 = 1169.7341 Proposed From DRC 851 = 2110.6748 Proposed From DRC 850 L = 187.6073 Proposed From DRC 850 K = 1278.6094 Proposed From DRC 850 H = 1278.6094 Proposed From DRC 851 K = 2205.4805 Proposed From DRC 850 J = 1278.6094 Proposed From DRC 851 M = 1110.1175 Proposed From DRC 850 I = 1278.6094 Proposed From DRC 851 L = 2205.4805 Proposed From DRC 850 D = 1015.1492 Proposed From DRC 850 E = 1538.6503 Proposed From DRC 851 G = 439.7239 Proposed From DRC 851 H = 548.6694	31541.9937 SQ.M.
M) ADD .OPEN SPACE F.S.I as per DCPR & as per previously Building Permission Approval	1573.70 SQ.M.
N) TOTAL F.S.I Available (I+J+K+L+M)	1,06,286.2137 SQ.M
O) Maximum Permissible F.S.I 60437.35 x 2.75	1,66,202.71 SQ.M.

AREA STATEMENT FOR MHADA

Total Land area	= 70019.05 sq.m.
Previously approved Land area	= 54282.05 sq.m.
Proposed Land area	= 15737.00 sq.m.
Open space 10%	= 1573.70 sq.m.
Amenity space 10%	= 1573.70 sq.m.
Proposed Net Land area	= 12589.60 sq.m.
Required area of flats under 50.0 sq.m. for MHADA (20% of net f.s.i) 20% OF 12589.60 sq.m.	= 2517.92 SQ.M.

EWS/LIG AREA REQUIRED FOR THIS GROUP HOUSING IS PROVIDE IN BUILDING PERMISSION OF ADJOINING
S.no.256/2 to 6/2+256/2 to 6/3+256/2 to 6/4 +256/2 to 6/8(P) AT-NASHIK.
F WING = 2517.92 SQ.M


PARKING STATEMENT

NO.	REQUIRED PARKING			PROVIDED PARKING		
	Car	Scooter	Cycle	CAR	SCOOTER	CYCLE
PREVIOUSLY APPROVED PARKING						
for land area	162 NOS.	324 NOS.	---	162 NOS.	324 NOS.	---
No.of Flat 778 nos	389 NOS.	389 NOS.	---	389 NOS.	389 NOS.	---
Comm.area 1565.88 sq.m.	21 NOS.	42 NOS.	---	21 NOS.	42 NOS.	---
TOTAL	572 NOS.	755 NOS.	---	572 NOS.	755 NOS.	---
ADDITIONAL PARKING AS PER NEW RULE						
	REQUIRED PARKING			PROVIDED PARKING		
	TWO CARS per tenament	TWO scooters per tenament	TWO Cycles per tenament	CAR	SCOOTER	CYCLE
No Of Tenament having carpet area above 80.00 sq.m less than 120.0 T WING = 06 NOS N WING = 48 NOS S WING = 16 NOS I WING = 60 NOS M1 WING = 60 NOS M5 WING = 60 NOS M6 WING = 60 NOS TOTAL = 310 NOS	620 NOS.	620 NOS.	620 NOS.	620 NOS.	620 NOS.	620 NOS.
	ONE CAR per tenament	Four scooters per tenament	TWO Cycles per tenament	Car	Scooter	Cycle
No Of Tenament having carpet area above 40.00 sq.m less than 80.0 O WING = 12 NOS P WING = 12 NOS Q WING = 12 NOS R WING = 12 NOS J WING = 60 NOS K WING = 60 NOS L WING = 60 NOS M2 WING = 60 NOS M3 WING = 60 NOS M4 WING = 60 NOS TOTAL = 408 NOS	408 NOS.	1632 NOS.	816 NOS.	408 NOS.	1632 NOS.	816 NOS.
visitors parking 5%	52 NOS.	113 NOS.	72 NOS.	65 NOS.	113 NOS.	77 NOS.
Total	1652 NOS.	3007 NOS.	1508 NOS.	1665 NOS.	3007 NOS.	1513 NOS.

S.T.P. CALCULATION	
NO. OF TENEMENTS	1496 NOS
NO. OF PERSON PER FLAT 05 PERSON	7480 PERSON
PER PERSON REQUIREMENT OF WATER	150.0 LTR.
TOTAL WATER REQUIREMENT	11,22,000.0 LTR.
90% OF WATER CAPACITY	10,09,800.0 LTR.

S.T.P. CALCULATION	
GROUND FLOOR 3.0 SQ.M PER PERSON B/UP AREA - 841.92 / 3	281 PERSON
FIRST FLOOR 6.0 SQ.M PER PERSON B/UP AREA - 723.96 / 6	121 PERSON
TOTAL NO. OF PERSON	402 PERSON
PER PERSON REQUIREMENT OF WATER	45.0 LTR.
TOTAL WATER REQUIREMENT	18090.0 LTR.
90% OF WASTE WATER CAPACITY	16281.0 LTR.

OWC CALCULATION	
ORGANIC WATER PER PERSON	500.00 GM
TOTAL NO. OF PERSON 7882 X 500 GM	39,41,000 GM 3941.00 KGM

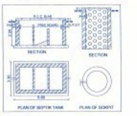


SCHEDULE OF DOOR/WINDOW

D	1.05X2.15	T. W. PANELLED
D1	0.90X2.15	T. W. PANELLED
D2	0.75X2.15	"
W	1.80X2.15	T. W. GLAZED WINDOW
W1	0.60X1.25	"
W2	0.75X1.25	"
V	0.60X0.90	LOUVERD VENT.

Total Staircase &Passage Area Statement (A+B+C+D+E+F+G+H+T+U+V WING)

WING	Previously approved Passage Area
A'+B'+C'+D'+E' WING	2160.21 sq.m
F+G'+H' WING	1042.08 sq.m
T'+U'+V' WING	1042.22 sq.m
Total	4244.51 sq.m

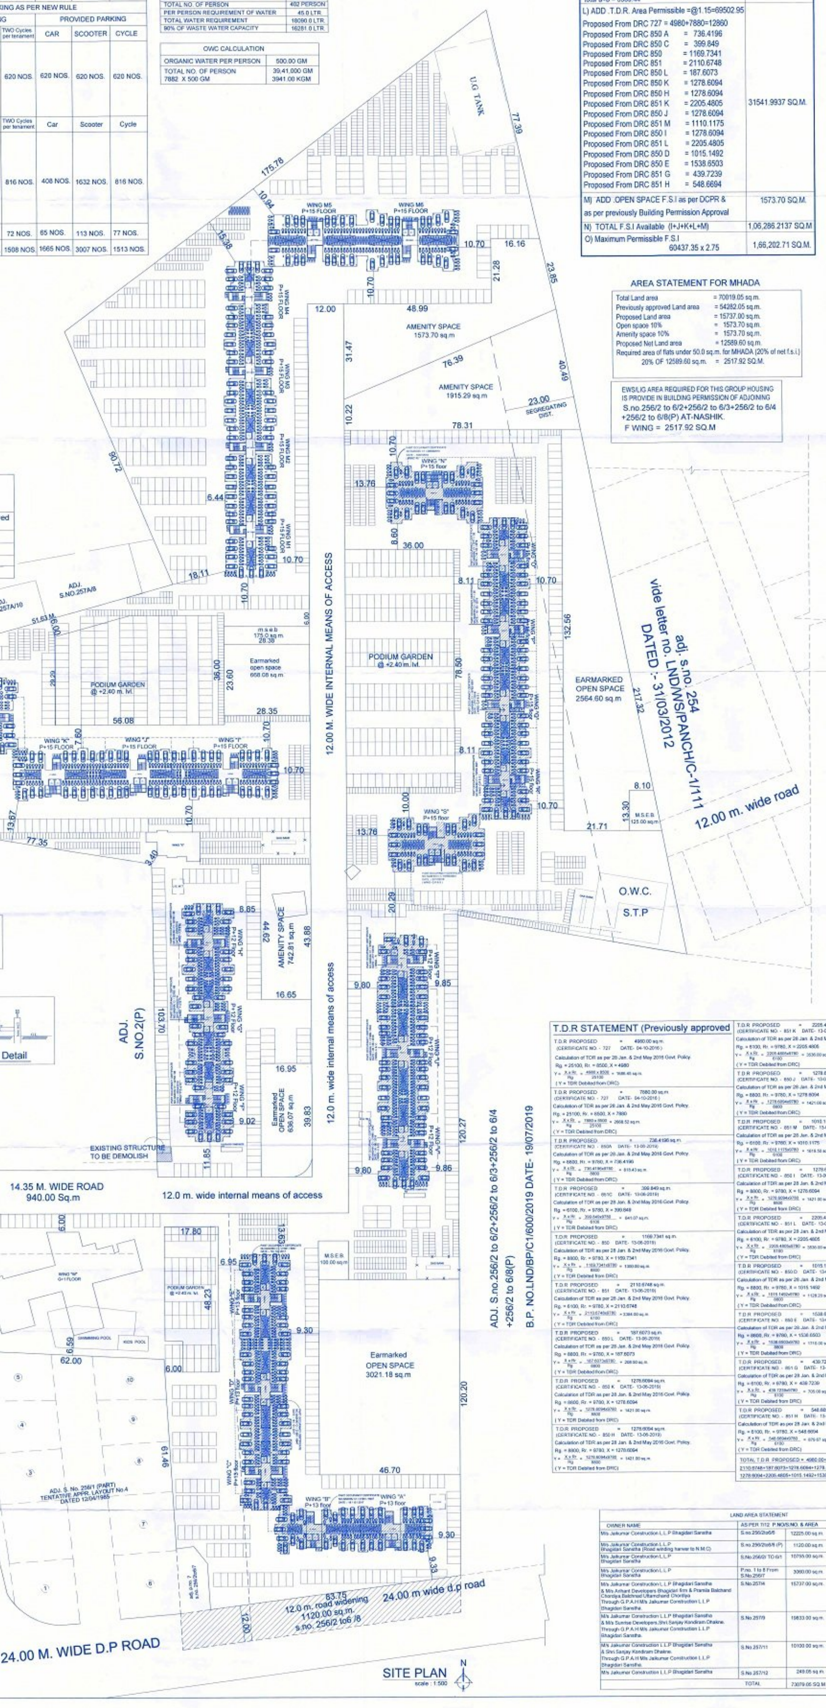

NOTE :-
* PLOT BOUNDRY SHOWN IN THICK BLACK
* PROPOSED WORK SHOWN IN RED.
* DRAINAGE LINE SHOWN IN DOTTED RED.
* EXTERNAL WALL 150 mm THK.
* INTERNAL WALL 100 mm THK.



Rain Water Harvesting Detail

T.D.R STATEMENT (Previously approved)

[illegible]

TOTAL T.D.R. PROPOSED = 4980.00+7880.00+736.4196+399.849+1169.7341+2110.6748+187.6073+1278.6094+1278.6094+2205.4805+1278.6094+1110.1175+1278.6094+2205.4805+1015.1492+1538.6503+439.7239+548.6694 = 31541.9937

BUILDING NO.	FLOOR NO.	TOTAL BUILT UP AREA OF FLOOR	BALCONY AREA WITHIN 15%	EXCESS BALCONY AREA COUNTED IN F.S.I.	DOUBLE HEIGHT TERRACE AREA WITHIN 20%	EXCESS DOUBLE HEIGHT TERRACE AREA COUNTED IN F.S.I.	TOTAL F.S.I. (3+5+7)
(1)	(2)	(3)	(4)	(5)	(6)	(7)	(8)
	FIRST FLOOR	1106.28 SQ.M	208.44 SQ.M	---	---	---	1330.28 SQ.M
	SECOND FLOOR	1302.98 SQ.M	195.31 SQ.M	4.55 SQ.M	---	---	1306.83 SQ.M
	THIRD FLOOR	1302.98 SQ.M	195.31 SQ.M	4.55 SQ.M	---	---	1306.83 SQ.M
	FOURTH FLOOR	1302.98 SQ.M	195.31 SQ.M	4.55 SQ.M	---	---	1306.83 SQ.M
[illegible]	[illegible]	[illegible]	[illegible]	[illegible]	[illegible]	[illegible]	[illegible]
	SECOND FLOOR	1738.95 SQ.M	260.84 SQ.M	NIL	---	---	1738.95 SQ.M
	THIRD FLOOR	1738.95 SQ.M	260.84 SQ.M	NIL	---	---	1738.95 SQ.M
	FOURTH FLOOR	1738.95 SQ.M	260.84 SQ.M	NIL	---	---	1738.95 SQ.M
	FIFTH FLOOR	1738.95 SQ.M	260.84 SQ.M	NIL	---	---	1738.95 SQ.M
	SIXTH FLOOR	1738.95 SQ.M	260.84 SQ.M	NIL	---	---	1738.95 SQ.M
	SEVENTH FLOOR	1738.95 SQ.M	260.84 SQ.M	NIL	---	---	1738.95 SQ.M
	EIGHT FLOOR	1738.95 SQ.M	260.84 SQ.M	NIL	---	---	1738.95 SQ.M
	NINTH FLOOR	1738.95 SQ.M	260.84 SQ.M	NIL	---	---	1738.95 SQ.M
	TENTH FLOOR	1738.95 SQ.M	260.84 SQ.M	NIL	---	---	1738.95 SQ.M
	ELEVENTH FLOOR	1738.95 SQ.M	260.84 SQ.M	NIL	---	---	1738.95 SQ.M
	TWELFTH FLOOR	1738.95 SQ.M	260.84 SQ.M	NIL	---	---	1738.95 SQ.M
	THIRTEENTH FLOOR	1738.95 SQ.M	260.84 SQ.M	NIL	---	---	1738.95 SQ.M
	FOURTEENTH FLOOR	1738.95 SQ.M	260.84 SQ.M	NIL	---	---	1738.95 SQ.M
	FIFTEENTH FLOOR	1738.95 SQ.M	260.84 SQ.M	NIL	---	---	1738.95 SQ.M
	TOTAL AREA	26125.29 SQ.M	3918.75 SQ.M	NIL	---	---	26125.29 SQ.M
TOTAL B/UP AREA		1,06,231.33 SQ.M.	15787.43 SQ.M	54.60 SQ.M.	---	---	1,06,285.93 SQ.M

REQUIRED AREA OF FLATS UNDER 50.0 SQ.M. (20% OF NET F.S.I.)
20% OF 47847.75 sq.m. = 9569.55 SQ.M.
PROVIDED AREA(B WING) = 2556.71 SQ.M. 13 floor
PROVIDED AREA(G WING) = 2362.56 SQ.M. 12 floor
PROVIDED AREA(O WING) = 2372.16 SQ.M. 12 floor
PROVIDED AREA(P WING) = 2385.60 SQ.M. 12 floor
TOTAL PROVIDED AREA(B+G+O+P WING) = 9677.03 SQ.M. (20.00%)
NO.OF TENEMENT UNDER 50.0 SQ.M = 196 NOS.

AREA STATEMENT	SQ.M.
1 AREA OF THE PLOT (Minimum area of a,b,c, to be considered)	73079.05
a) As per ownership document (7/12, CTS extract)	73079.05
b) As per measurement sheet (D.I.L.R)	73079.05
a) As per site	73079.05
2 DEDUCTION FOR	
a) Proposed D.P./D.P. Road widening Area	1120.00
b) Any D.P. Reservation area	---
(total a+b)	1120.00
3 GROSS AREA OF THE PLOT	71959.05
4 Recreational Open Space	---
a) Required (Open space of s.no 256/7 p.no 1 to 8 shown in layout)	6889.90
b) Proposed (3021.18+636.07+ 668.08+2564.60 = 6889.93)	6889.93
5 Amenity Space (amenity space for layout plot not required)	---
a) Required	4231.80
b) Proposed 5%	2658.10
c) Proposed 10%	1573.70
6 Service road and highway widening	---
7 M.S.E.B	400.00
8 Net Area of Land = [3 -4(b)+ 5(b)+(c)+7]	60437.35
9 Built up area with reference to Basic F.S.I as per front road width (sr.no. 10 x 1.1)	66481.08
10 Additional of area for F.S.I.	
a) In-situ area against D.P. road	1120.00
b) In-situ area against Amenity space (2.00 or 1.85 xsr no.5(c)+(b))	5569.44
c) Premium F.S.I. area (subject to maximum of 0.5 or sr.no 10) PREMIUM F.S.I. Permissible 60437.35 x 0.50 = 30218.67	---
d) T.D.R. area Permisible =60437.35 x 1.15 =	69502.95
e) T.D.R. area Proposed	31541.9937
f) ADDITION OPEN SPACE	1573.70
g) Additional F.S.I. area under chapter VIII (total a+b+c+e+f)	39805.1337
11 Total area available (9+10)	1,06,286.2137
12 Maximum utilization of F.S.I. as per Road width (as per Regulation no. 15.4) 60437.35 x 2.75 = 1,66,202.71	1,66,202.71
13 Total built up area in proposal (excluding area at Sr No. 15b)	
a) Existing Built-up Area. (Wing A TO E = 17015.84) (Wing U & V = 7390.48) (Wing Q,R,S & T = 15428.77) (Wing "O" & "P" = 6816.67) (Wing "F,G" & "H" = 8756.76) (Wing "N" = 5661.84)	61120.36
b) Proposed Built-up Area.	45165.57
c) Excess Balcony area counted in F.S.I.	---
d) Excess Double height terraces area counted in F.S.I. (total a+b+c+d)	1,06,285.93
14 F.S.I. Consumed (13/8) (should not be more than sr.no.12 above)	1.75
15 Area for Inclusive Housing, if any	
a) Required (20% of sr.no.9)	
b) Proposed	
16 Total Resi.+comm. area (104720.05+1565.88 = 1,06,285.93 sq.m)	1,06,285.93
17 Total No.of Tenement	1496

CERTIFICATE OF AREA

Certified that the plot under reference was surveyed by me on 10/03/2013 & the dimensions of sides etc. of plot stated on plan are as measured on site & the area so worked out tallies with the area stated in document of Ownership/ T.P. Scheme Records Department/City Survey records.

Signature
(Ar. Umesh Bagul)

OWNER DECLARATION

I / We undersigned hereby confirm that I/We would abide by plans sanctioned by Nashik Muncipal Corporation. I / We would execute the work under supervision of proper technical person so as to ensure the quality and safety at the work site.

M/s Jaikumar Construction L.L.P Bhagidari Sanstha & Others
Through G.P.A.H M/s Jaikumar Construction L.L.P
Bhagidari Sanstha Through Shri.Merzyan Hosi Patel

owner's name and signature

AR. UMESH P BAGUL reg.no. CA/93/15997	UMESH JOSHI reg.no. 139
ARCHITECT SIGN	STRUCTURAL SIGN

Drawing No.	Scale	Drawn by	Checked by	Registration / License no. of Architect
R3	As shown	Hemant	Ar. Bagul	reg.no. CA/93/15997

Ar. UMESH BAGUL
105+106, Padma-vishwa centre,
Old Pandit Colony,
Nashik.
PH- (0253) 2579667

LAND AREA STATEMENT

OWNER NAME	AS PER 7/12 P.NO/S.NO. & AREA		AS PER D.I.L.R P.NO. S.NO. & AREA	
M/s Jaikumar Construction L.L.P Bhagidari Sanstha	S.no.256/2to6/6	12225.00 sq.m.	S.no.256/2to6/6	12225.00 sq.m.
M/s Jaikumar Construction L.L.P Bhagidari Sanstha (Road winding hanver to N.M.C)	S.no.256/2to6/8 (P)	1120.00 sq.m.	S.no.256/2to6/8 (P)	1120.00 sq.m.
M/s Jaikumar Construction L.L.P Bhagidari Sanstha	S.No.256/2/ TO 6/1	10755.00 sq.m.	S.No.256/2/ TO 6/1	10755.00 sq.m.
M/s Jaikumar Construction L.L.P Bhagidari Sanstha	P.no. 1 to 8 From S.No.256/7	3060.00 sq.m.	P.no. 1 to 8 from S.No.256/7	3060.00 sq.m.
M/s Jaikumar Construction L.L.P Bhagidari Sanstha & M/s Arihant Developers Bhagidari firm & Pramila Balchand Chordiya Balchnad Uttamchand Chordiya Through G.P.A.H M/s Jaikumar Construction L.L.P Bhagidari Sanstha.	S.No.257/4	15737.00 sq.m.	S.No.257A/4	15737.00 sq.m.
M/s Jaikumar Construction L.L.P Bhagidari Sanstha & M/s Sunrise Developers,Shri.Sanjay Kondiram Dhakne. Through G.P.A.H M/s Jaikumar Construction L.L.P Bhagidari Sanstha.	S.No.257/9	19833.00 sq.m.	S.No.257A/9	19833.00 sq.m.
M/s Jaikumar Construction L.L.P Bhagidari Sanstha & Shri Sanjay Kondiram Dhakne. Through G.P.A.H M/s Jaikumar Construction L.L.P Bhagidari Sanstha.	S.No.257/11	10100.00 sq.m.	S.No.257A/11	10100.00 sq.m.
M/s Jaikumar Construction L.L.P Bhagidari Sanstha	S.No.257/12	249.05 sq.m.	S.No.257A/12	249.05 sq.m.
	TOTAL	73079.05 SQ.M	TOTAL	73079.05 SQ.M