


SCALE:-1:500

GODAWARI RIVER

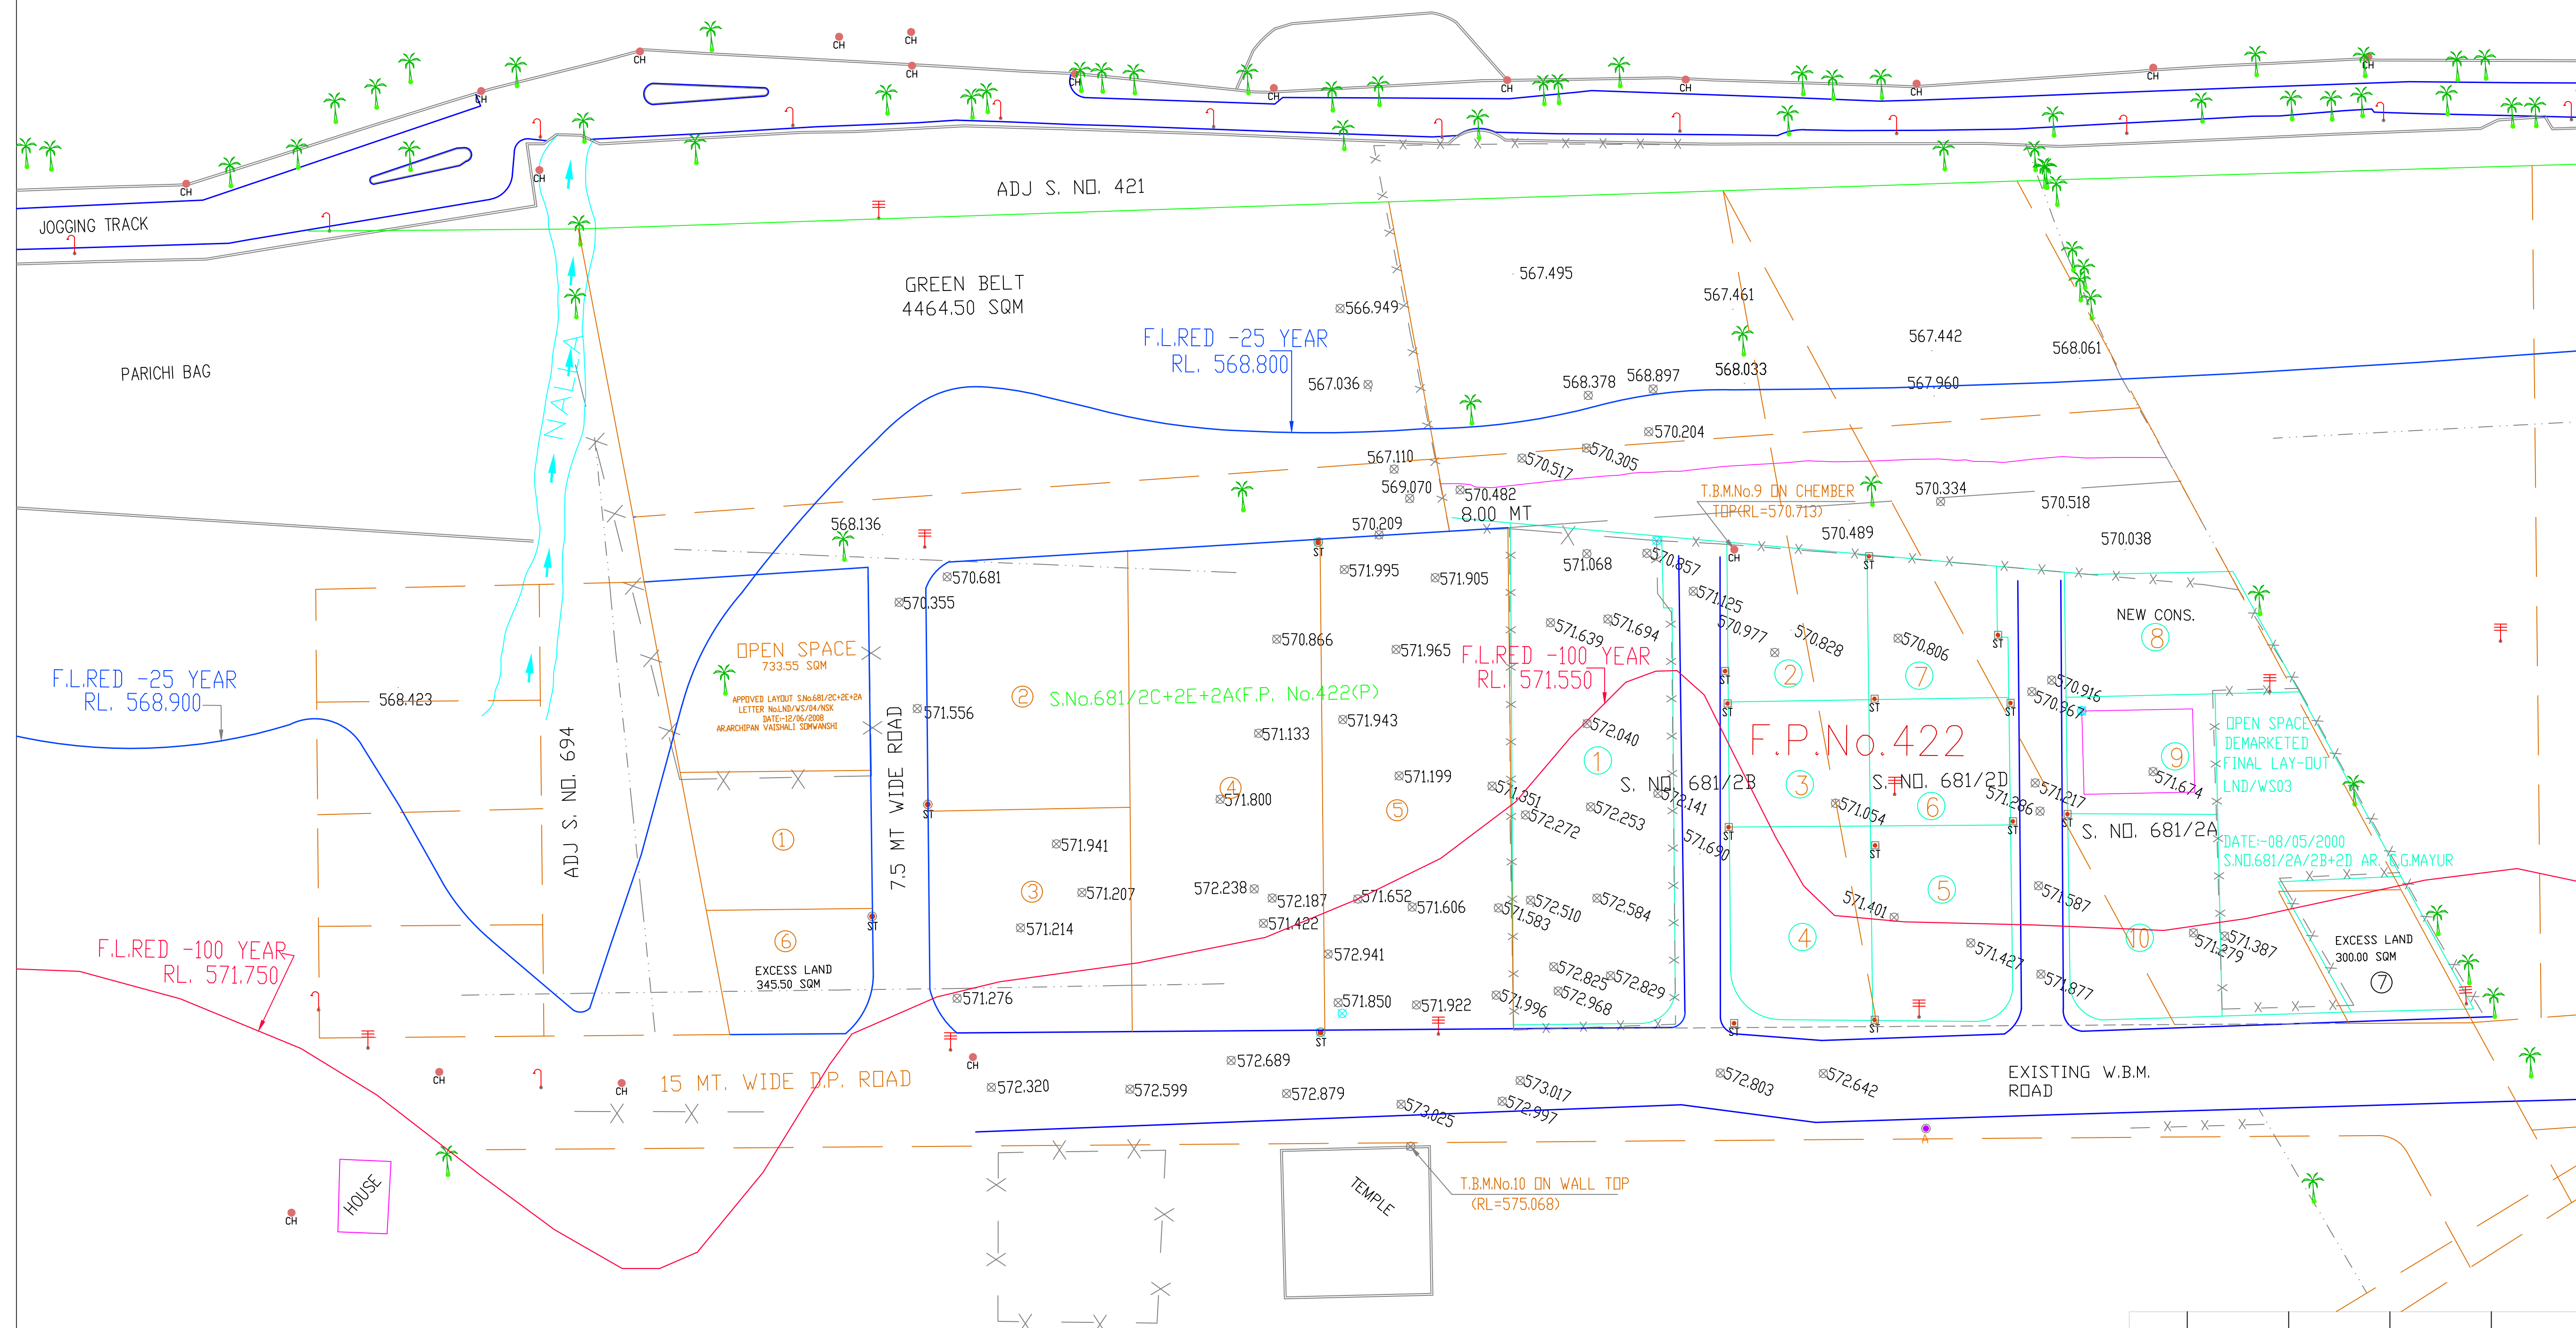

AREA STATEMENT OF FLOOD LINE IN S.No.681/2C+2E+2A(PLOT No.5)
AREA BETWEEN RED & BLUE LINE = 1115.92 SQM.
AREA EXCLUDING RED & BLUE LINE = 555.32 SQM.
TOTAL PLOT AREA = 1671.25 SQM

LEGEND

PROPOSED D.P. ROAD LINE	FLOOD LINE-2008
ASPHALT ROAD EXISTING	WALL OR RIVER
SAND BANDH	FENCING/TAR COMPOUND/ANGLE
BLUR BOUNDARY / FENCE BOUNDARY	BLOCK/CHIMNEY/PILOT OR STONE BLOCK
CLUBHOUSE/ROAD	EP/TP/OP/HIGHWAY
COMPOUND WALL	TREE/ WELL/FLOOD LINE STONE-2006
	HOUSE/ HUT/BUILDING'S

P.T. & LEVEL SURVEY FOR FLOOD LINE IN S.No.681/2C+2E+2A(F.P. No.422(P) AT NASHIK SHIWAR
(AS PER SITE CONDITION)

DRAWING CHECKED BY	Jr. ENGG. OF TOWN PLANNING	BY ENGG. OF TOWN PLANNING	EXECUTIVE ENGG. ASSISTANT DIRECTOR OF TOWN PLANNING
NASHIK MUNICIPAL CORPORATION, NASHIK			
NAME OF WORK: P.T. & LEVEL SURVEY FOR FLOOD LINE IN S.No.681/2C+2E+2A (F.P. No.422(P) AT NASHIK SHIWAR			
DRAWING PREPARED BY: H.T.Jadhav & Associates, Nashik.			
DATE OF DRAWING	SCALE	JOB NO.	NORTH
09/03/11	1:500		
Er. JADHAV R.H. (SEAL)			
OFFICE: S.No.381/A, 'JALSA' PADA, JADHAV FARM, TAKALI ROAD, NASHIK-422 003 / 2593299 / 2594499, FAX- 0253-2595599			
CAB FILED/DRAWN VFL/GD/ANV/PT LEVEL IN PP 422			
SHEET No 1 TO 1			