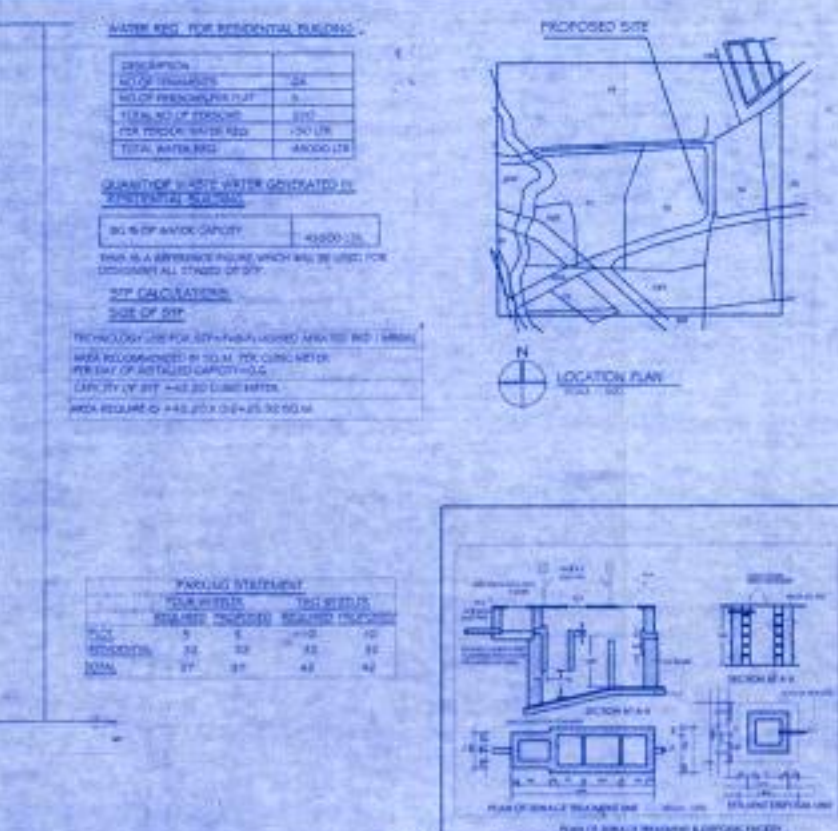
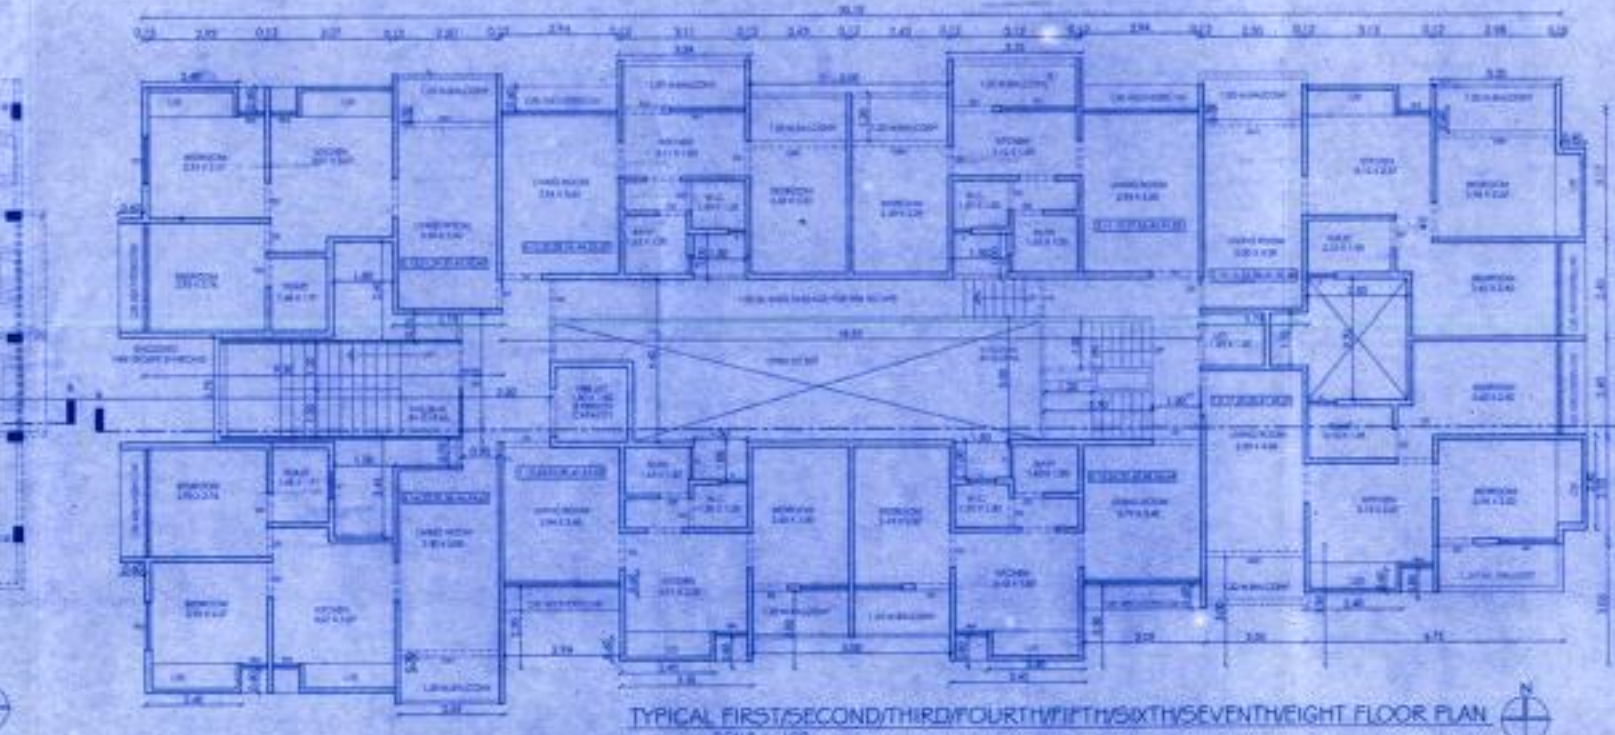
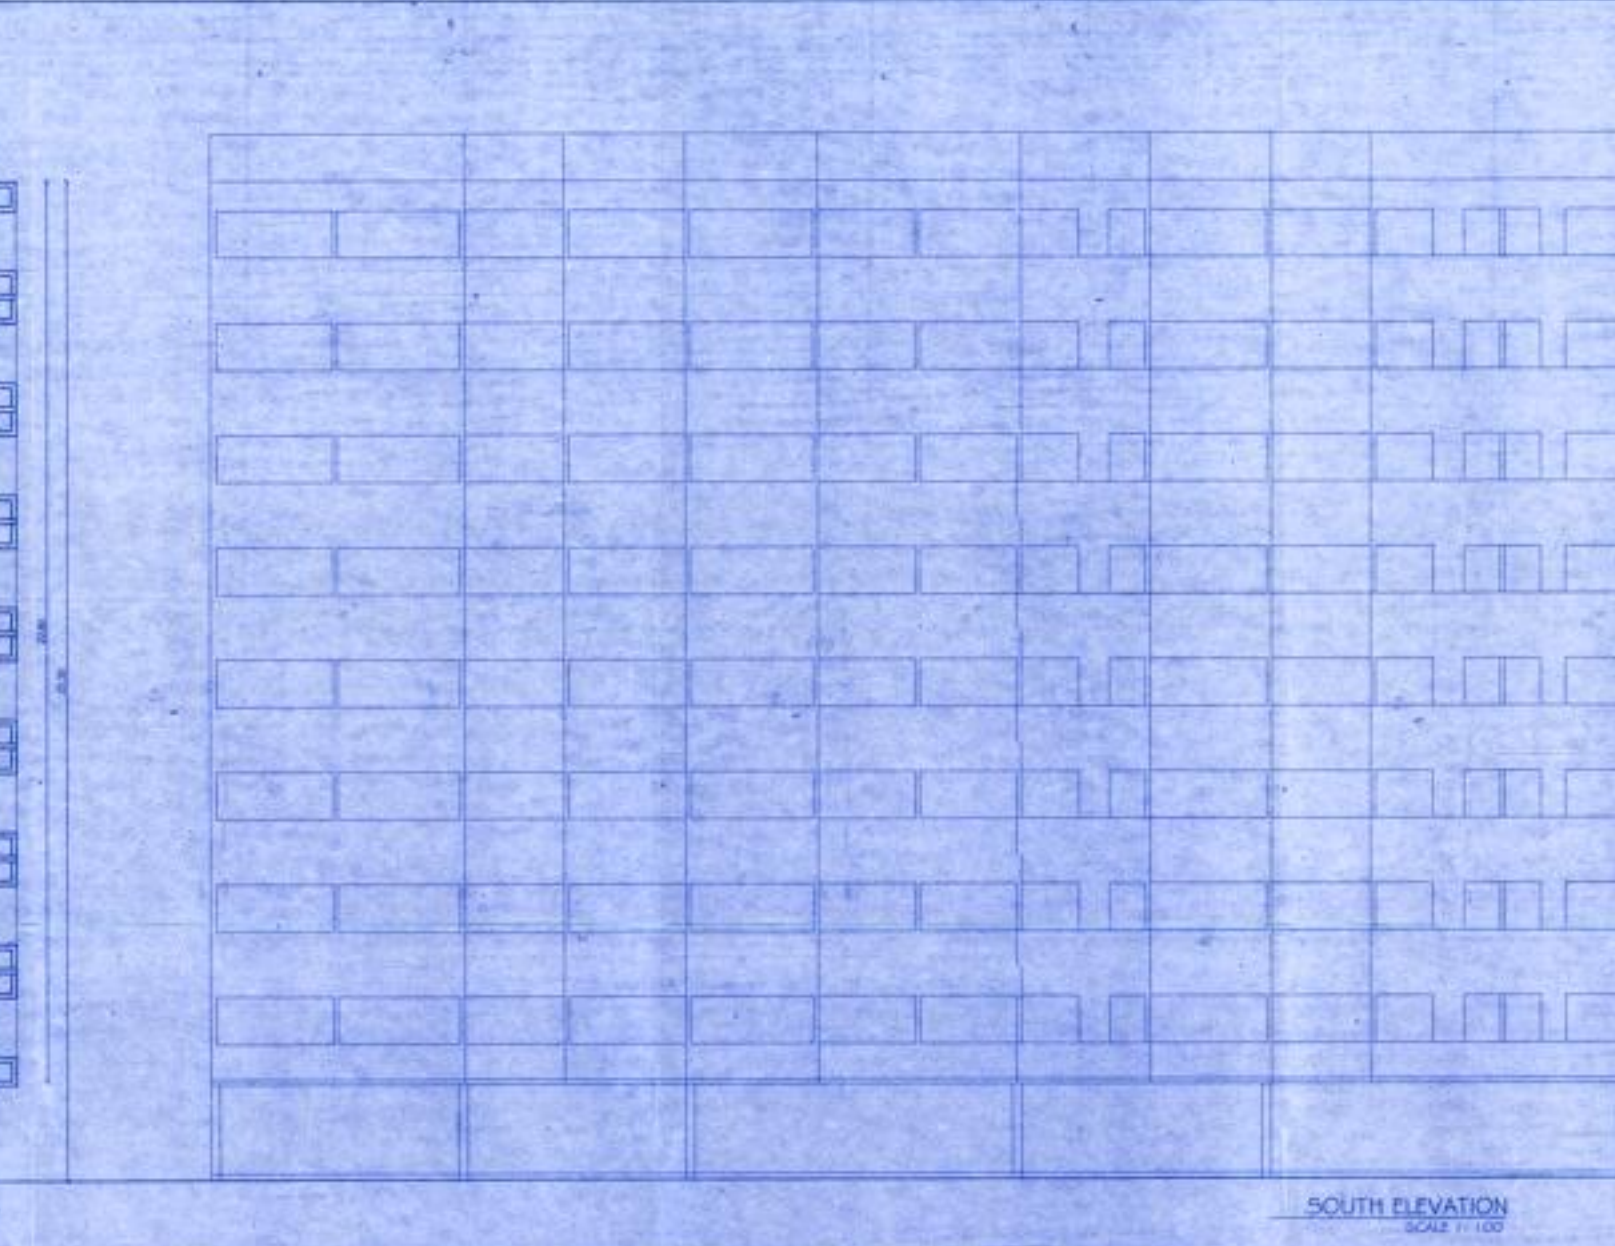
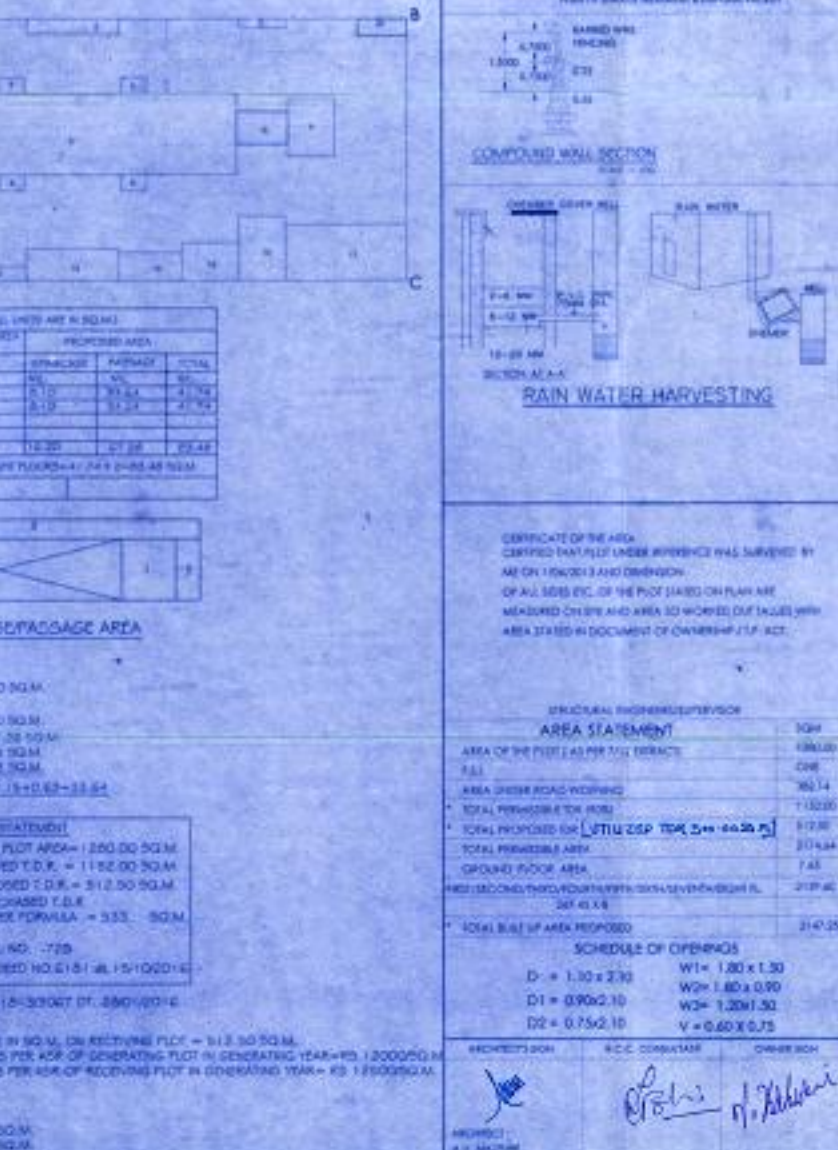


[illegible]

STAMP OF APPROVAL

APPROVED

Th Plans intended in...
 As per the conditions mentioned in
 the accompanying correspondence No. 11/20
 Certificate No. dated 20/11/2012
 C/1548/1782

Representative Engineer
Nashik

PROJECT BY APPROVED

BALCONY AREA STATEMENT	
1. PERMISSIBLE BALCONY AREA PER FLOOR	
2. PROPOSED BALCONY AREA PER FLOOR	
3. TOTAL EXCESS BALCONY AREA	
TENAMENTS STATEMENT	
1. NET AREA OF THE PLOT REMAINING ABOVE	2814.18
2. LESS DEDUCTION FOR NON RESIDENTIAL AREA	
3. AREA OF THE TENEMENT (1-2)	
4. TENEMENT PERMISSIBLE AS PER PER FLOOR	576.90
5. EXCESS TENEMENT	84
PARKING STATEMENT	
1. PARKING REQUIRED BY RULE	
2. OVERAGE PERMISSIBLE	
3. TOTAL PARKING PROVIDED	
LOADING/UNLOADING STATEMENT	
1. LOADING/UNLOADING REQUIRED	
TOTAL (LOADING/UNLOADING PROVIDED)	
NOTE	
PLOT BOUNDARY SHOWN IN THICK BLACK	
PROPOSED FLOOR SHOWN IN WHITE	
(OVERALL FLOOR BOUNDARY IS SHOWN IN RED)	
EXTERNAL WALL	0.15
INTERNAL WALL	0.10

OWNER
 JAY DEVELOPERS - PARTNERSHIP FIRM
 PARTNER MR. VIJAY VASUDEW LAURANS

REVISED APPROVAL DRAWING

PROJECT
 PROPOSED RESIDENTIAL BUILDING IN
 S.NO. 72/1416 P. NO. 8 AT NASHIK
 SHWARAJ P. J. NASHIK TALUK DIST NASHIK

CONTRACT APPROVED

SCALE 1:50

DATE 17/11/2014

DRG BY: JAY

CHECK BY: JAY

DATE NO.

JF3

DRG NO.

M1