


NASHIK CO-OPERATIVE HOUSING SOCIETY LIMITED, TRIMBAK ROAD, NASHIK.

SCHEDULE OF AREAS									
PLOT NO.	AREA IN SQ. YDS.	PLOT NO.	AREA IN SQ. YDS.	PLOT NO.	AREA IN SQ. YDS.	PLOT NO.	AREA IN SQ. YDS.	PLOT NO.	AREA IN SQ. YDS.

SCHEDULE OF AREAS									
PLOT NO.	AREA IN SQ. YDS.	PLOT NO.	AREA IN SQ. YDS.	PLOT NO.	AREA IN SQ. YDS.	PLOT NO.	AREA IN SQ. YDS.	PLOT NO.	AREA IN SQ. YDS.

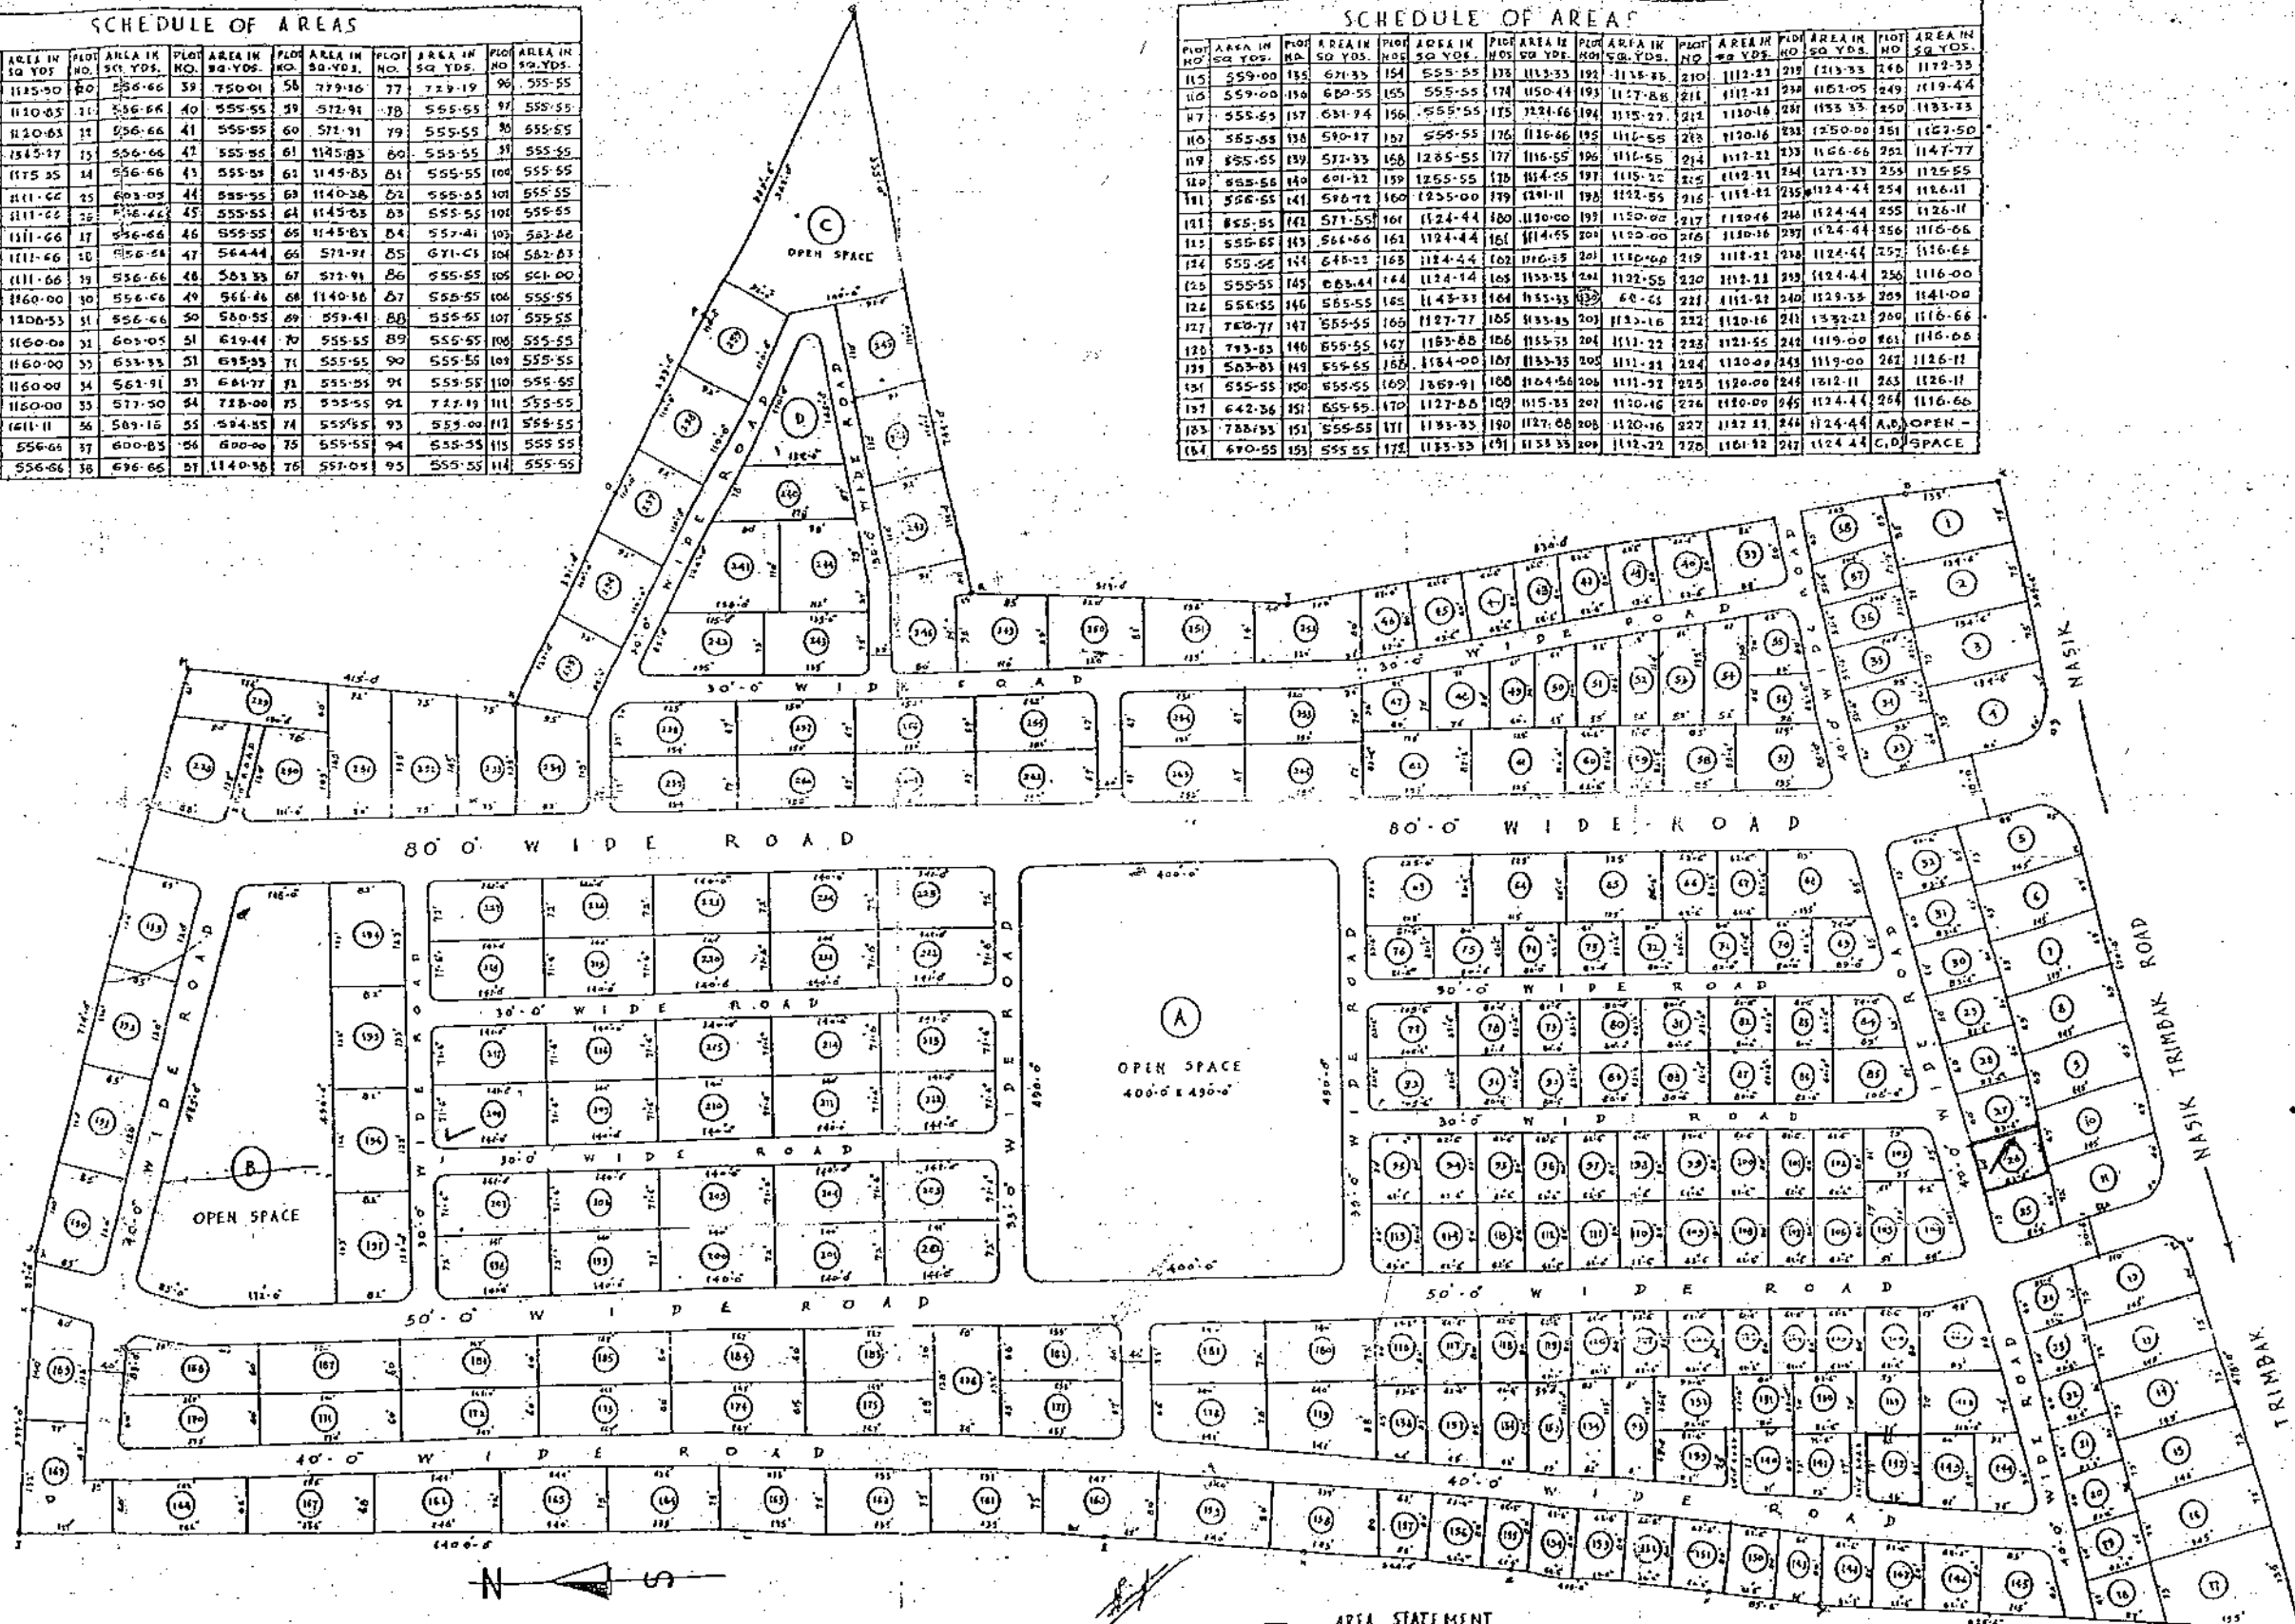

LAY-OUT PLAN OF SUB-PLOTS IN PLOT BEARING S.NO. 728 (110-25)
ON NASIK TRIMBAK ROAD NEAR P.T. SCHOOL FOR
NASHIK CO-OP. HOUSING SOCIETY LTD. NASIK.

OWNER'S SIGNATURE

103 HQ. 80/15
P.P. NO. 582
SCALE: 1"=100'-0"
DATE: 17-1-68

S. N. PINGLI
ARCHITECT & ENGINEER
100/120/3, ATRE ROAD
DN. GHANA, POONA-4

AREA STATEMENT

AREA OF PLOT:- 78 ACRES 25 GUNTHAS
-10-50 ACRES
ALLOWABLE OPEN SPACE:- 7-85 ACRES (10%)
PROPOSED OPEN SPACE:- 7-85 ACRES