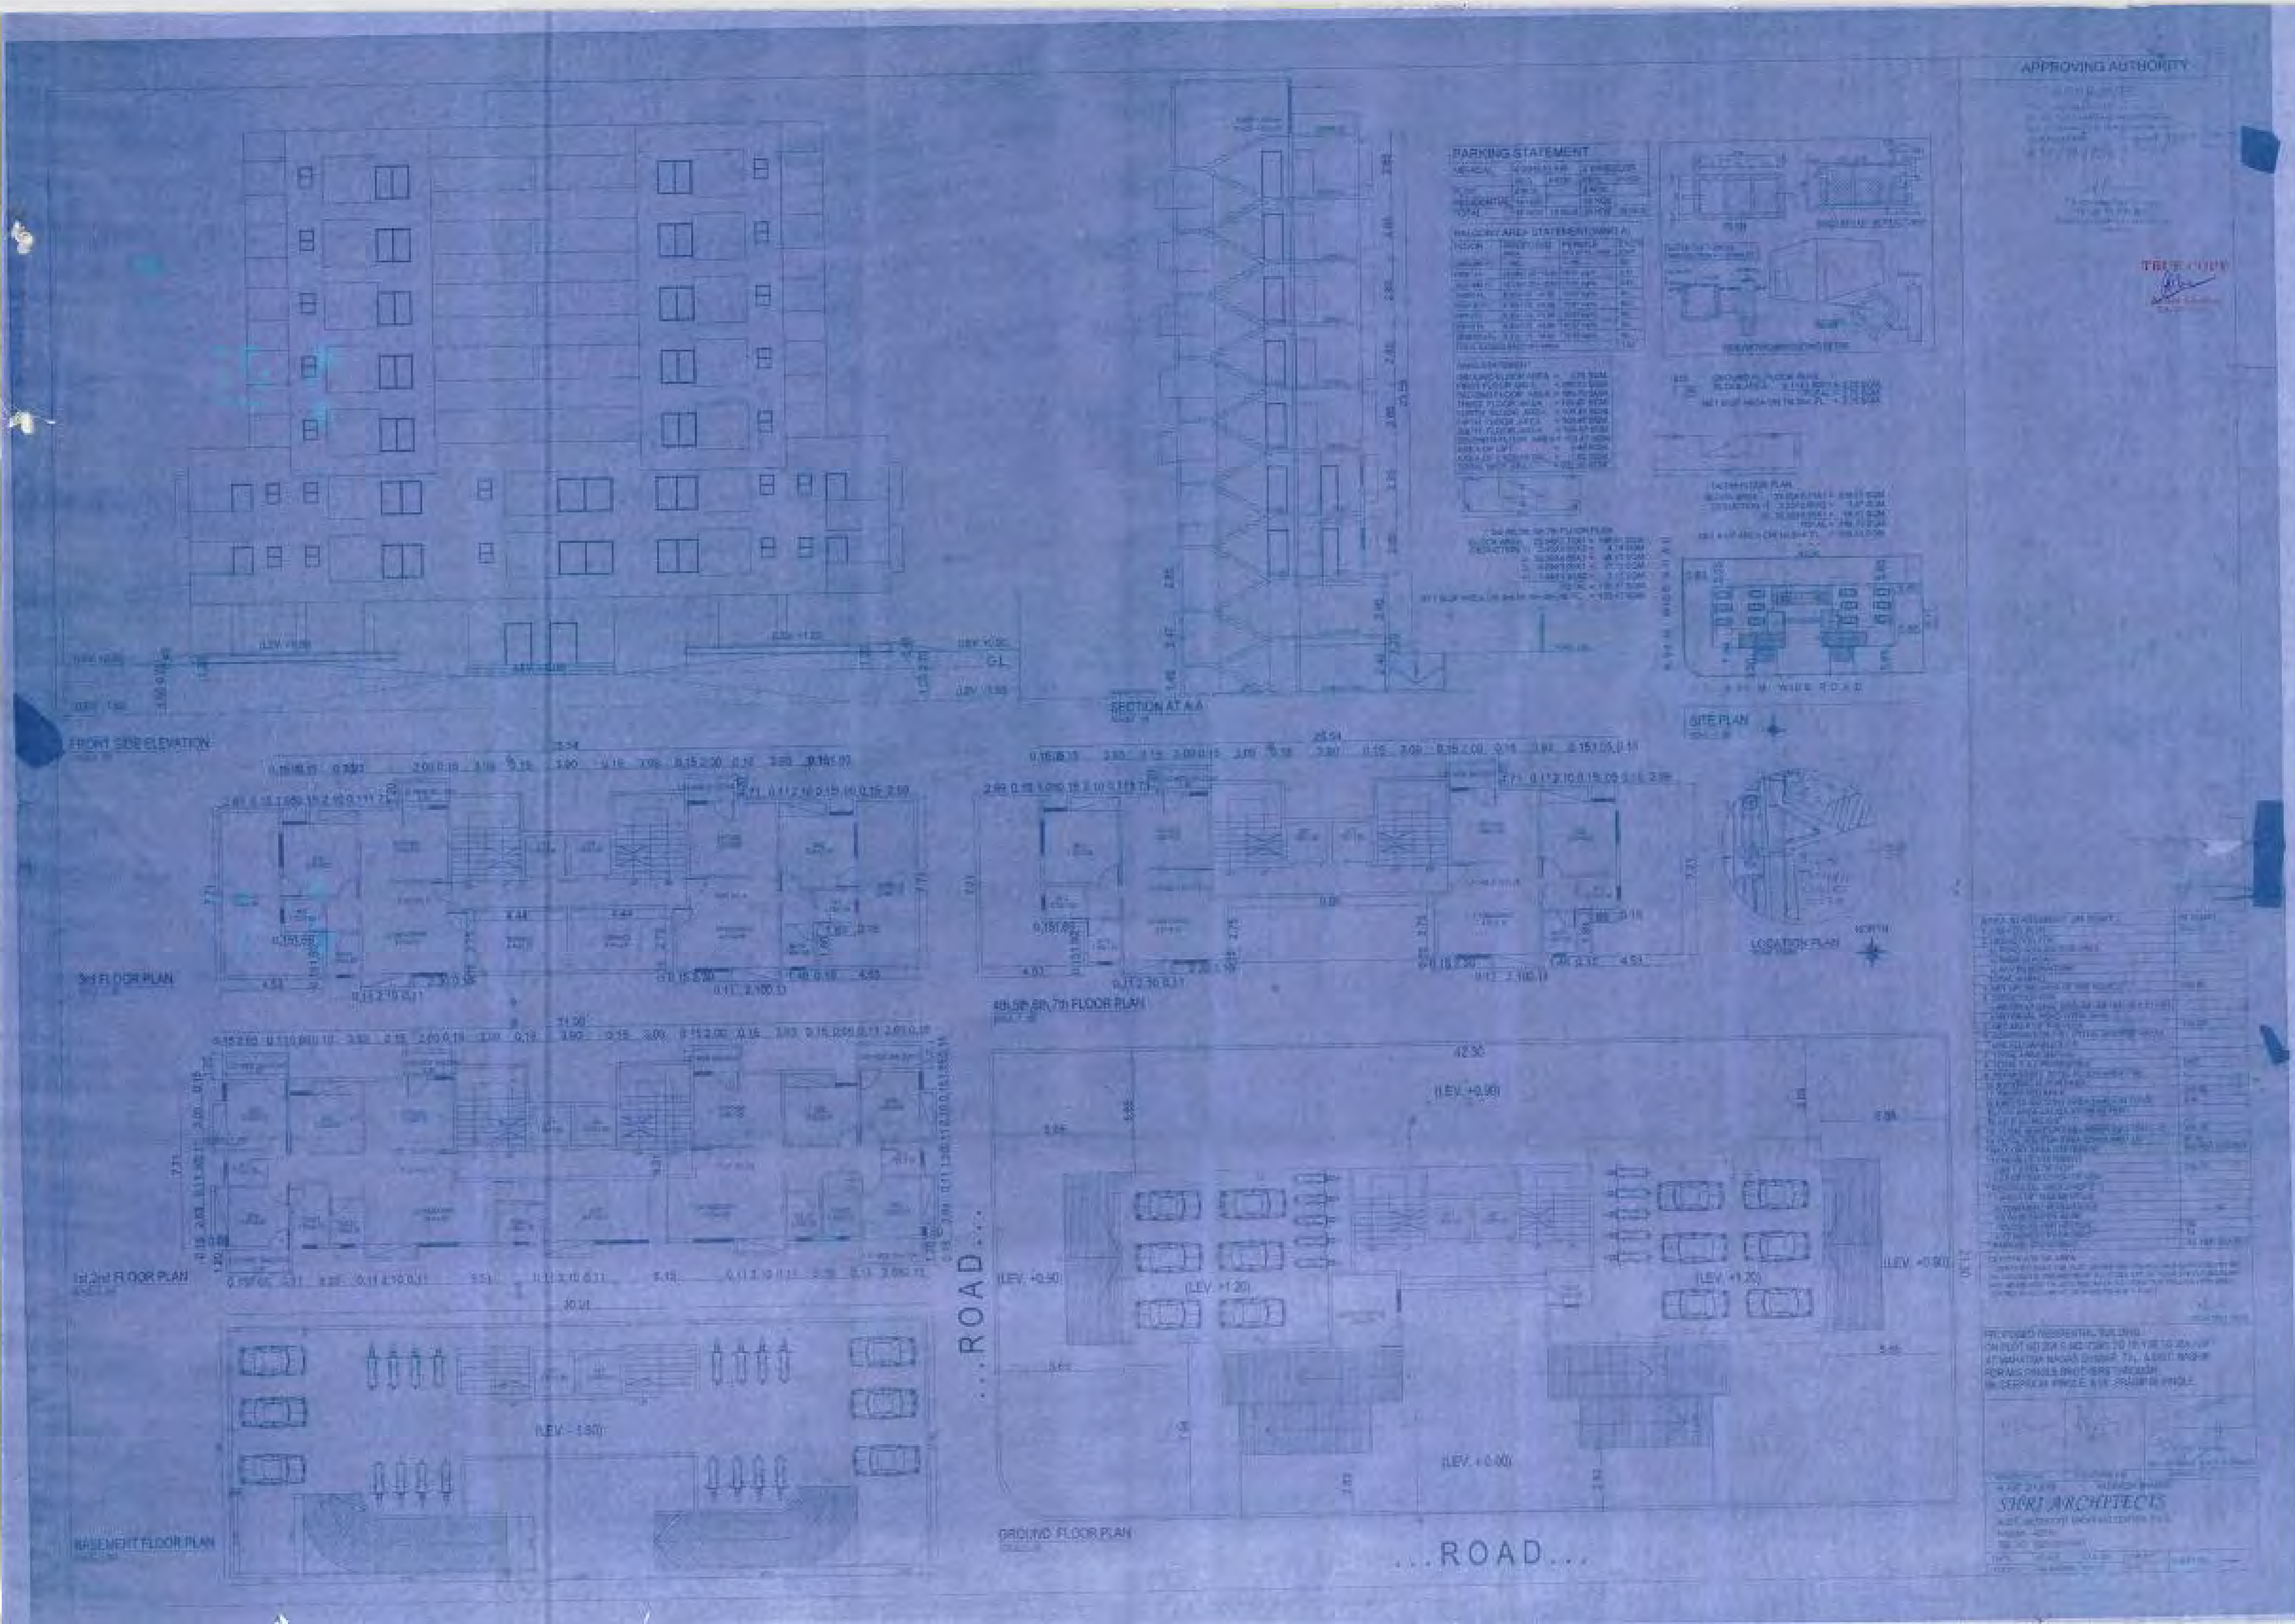
APPROVING AUTHORITY
TRUE COPY
PARKING STATEMENT
BALCONY AREA STATEMENT
FRONT SIDE ELEVATION
SECTION AT A-A
SITE PLAN
LOCATION PLAN
NORTH
3rd FLOOR PLAN
4th,5th,6th,7th FLOOR PLAN
1st,2nd FLOOR PLAN
BASEMENT FLOOR PLAN
GROUND FLOOR PLAN
(LEV. +0.90)
(LEV. +1.20)
(LEV. +0.50)
(LEV. ±0.00)
(LEV. -1.50)
...ROAD...
PROPOSED RESIDENTIAL BUILDING
SHRI ARCHITECTS