
AREA STATEMENT OF PLOTS IN SQM

PLOT NOS	AREA	PLOT NOS	AREA
1 TO 8	500-00	71	142-48
9	1002-25	72 TO 77	99-12
10	97 00	78	207 90
11 TO 23	103-04	79	249-85
24	216 76	80	249 37
25	262-50	81	124-57
26 TO 39	97 58	82	124-89
40 & 41	203-74	83	124-46
42 & 43	224-68	84	124-37
44 TO 47	159 61	85	124-68
48	380-12	86	123-35
49	204 90	87	121 00
50 TO 55	99 12	88	156-09
56	142 48	89	271-50
57 TO 62	95-40	90	299 55
63	101 28		
64	91 99		
65 TO 70	95-40		

TOTAL AREA UNDER PLOTS
26522.05 SQ M




FINAL
LND/WS/65 DT 8/9/2000

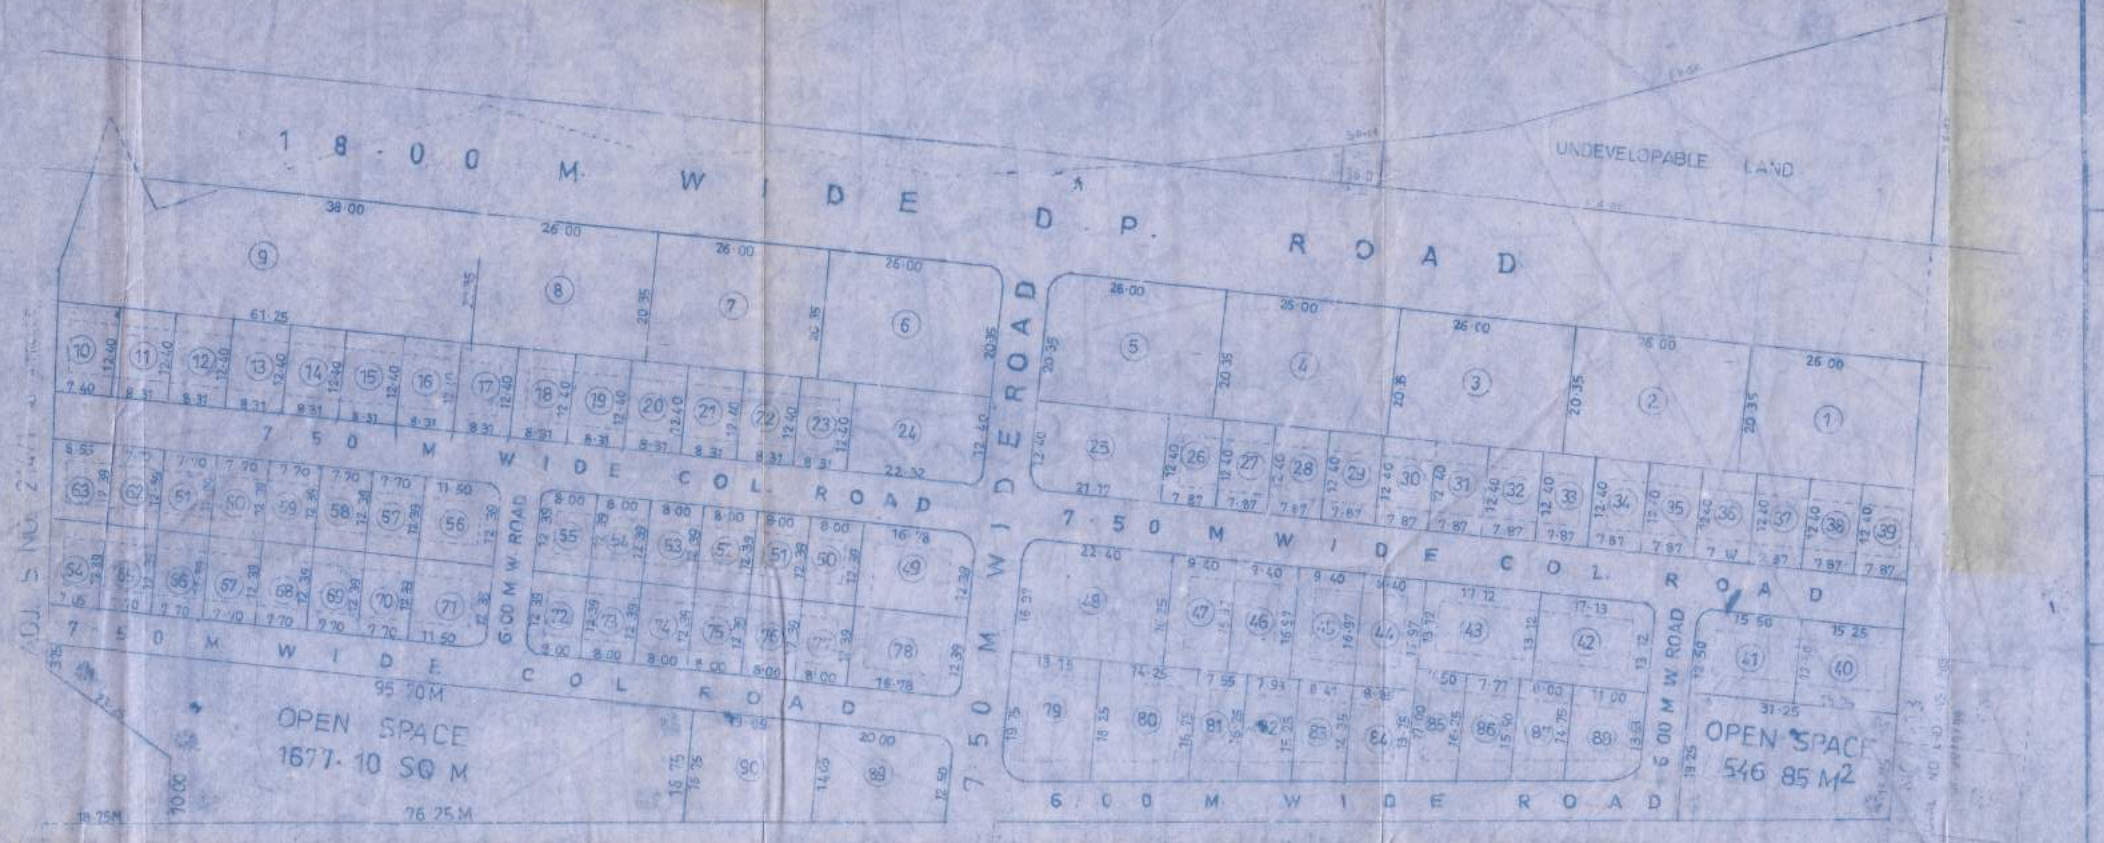

FINAL LAY-OUT PLAN
SCALE:- 1:500



SECTION FOR 12-81 M WIDE D.P. ROAD

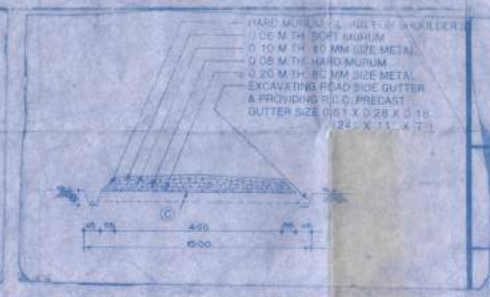

SECTION FOR 6 00 & 7 50 M WIDE ROAD

FINAL APPROVAL

DEMARKED FINAL LAYOUT AS PER CONDITIONS MENTIONED IN THE LETTER NO LND/WS/19/DT. ... SUBJECT TO U/S OF SECTION 152 (1) AND 69 OF THE MAHARASHTRA REGIONAL AND TOWN PLANNING ACT 1966

SD/xxx
ASSISTANT DIRECTOR OF TOWN PLANNING
NASIK MUNICIPAL CORPORATION
NASIK

DEMARCATION CERTIFICATE

THIS IS TO CERTIFY THAT THE LAY OUT S NO 214/2+3+4+5+6 NEAR JANORI VILLAGE AT MHASRUL WHICH WAS APPROVED TENTATIVELY BY NASIK MUNICIPAL CORPORATION NASHIK WIDE ORDER NO LND/WS/2000/19/DT ... HAS BEEN ONLY DEMARCATED THE LOCATION OF ITS ... AS SHOWN IN THE PLAN OUT OF WORKS OF LAY OUT

M.S. AGARKAR

NOTES

TENTATIVE APPROVAL NO. LND/WS/2000/19/DT ... 2000

AREA UNDER LAY OUT SHOWN IN ... RED

AREA UNDER OPEN SPACE SHOWN IN ... GREEN

AREA UNDER M.S.E.B. SHOWN IN ... BROWN

AREA STATEMENT	SQ MT
AREA OF LAND AS PER 7/12	27077.00
AREA UNDER NO DEVELOPMENT	1465.50
AREA UNDER D.P. ROAD	3980
AREA UNDER DEVELOPMENT	22419.50
AREA UNDER OPEN SPACE	2213
AREA UNDER M.S.E.B.	35.00
AREA UNDER COL. ROADS	4447.50
AREA UNDER PLOTS	26522.05

DEMARCATED FINAL LAY OUT OF
S NO 214/2+3+4+5+6
AT - MHASRUL
FOR -

M.S AGARKAR
REGD. NO. C-1475
ARCHITECTS & ENGINEERS
NASHIK

THAKKERS'
7, THAKKERS
NEAR NEHRU GARDEN
NASHIK - 422 001
PH. 599454, 598105

DRG. NO.	SCALE	CHECKED BY
JOB NO.	DATE	DRAWN BY