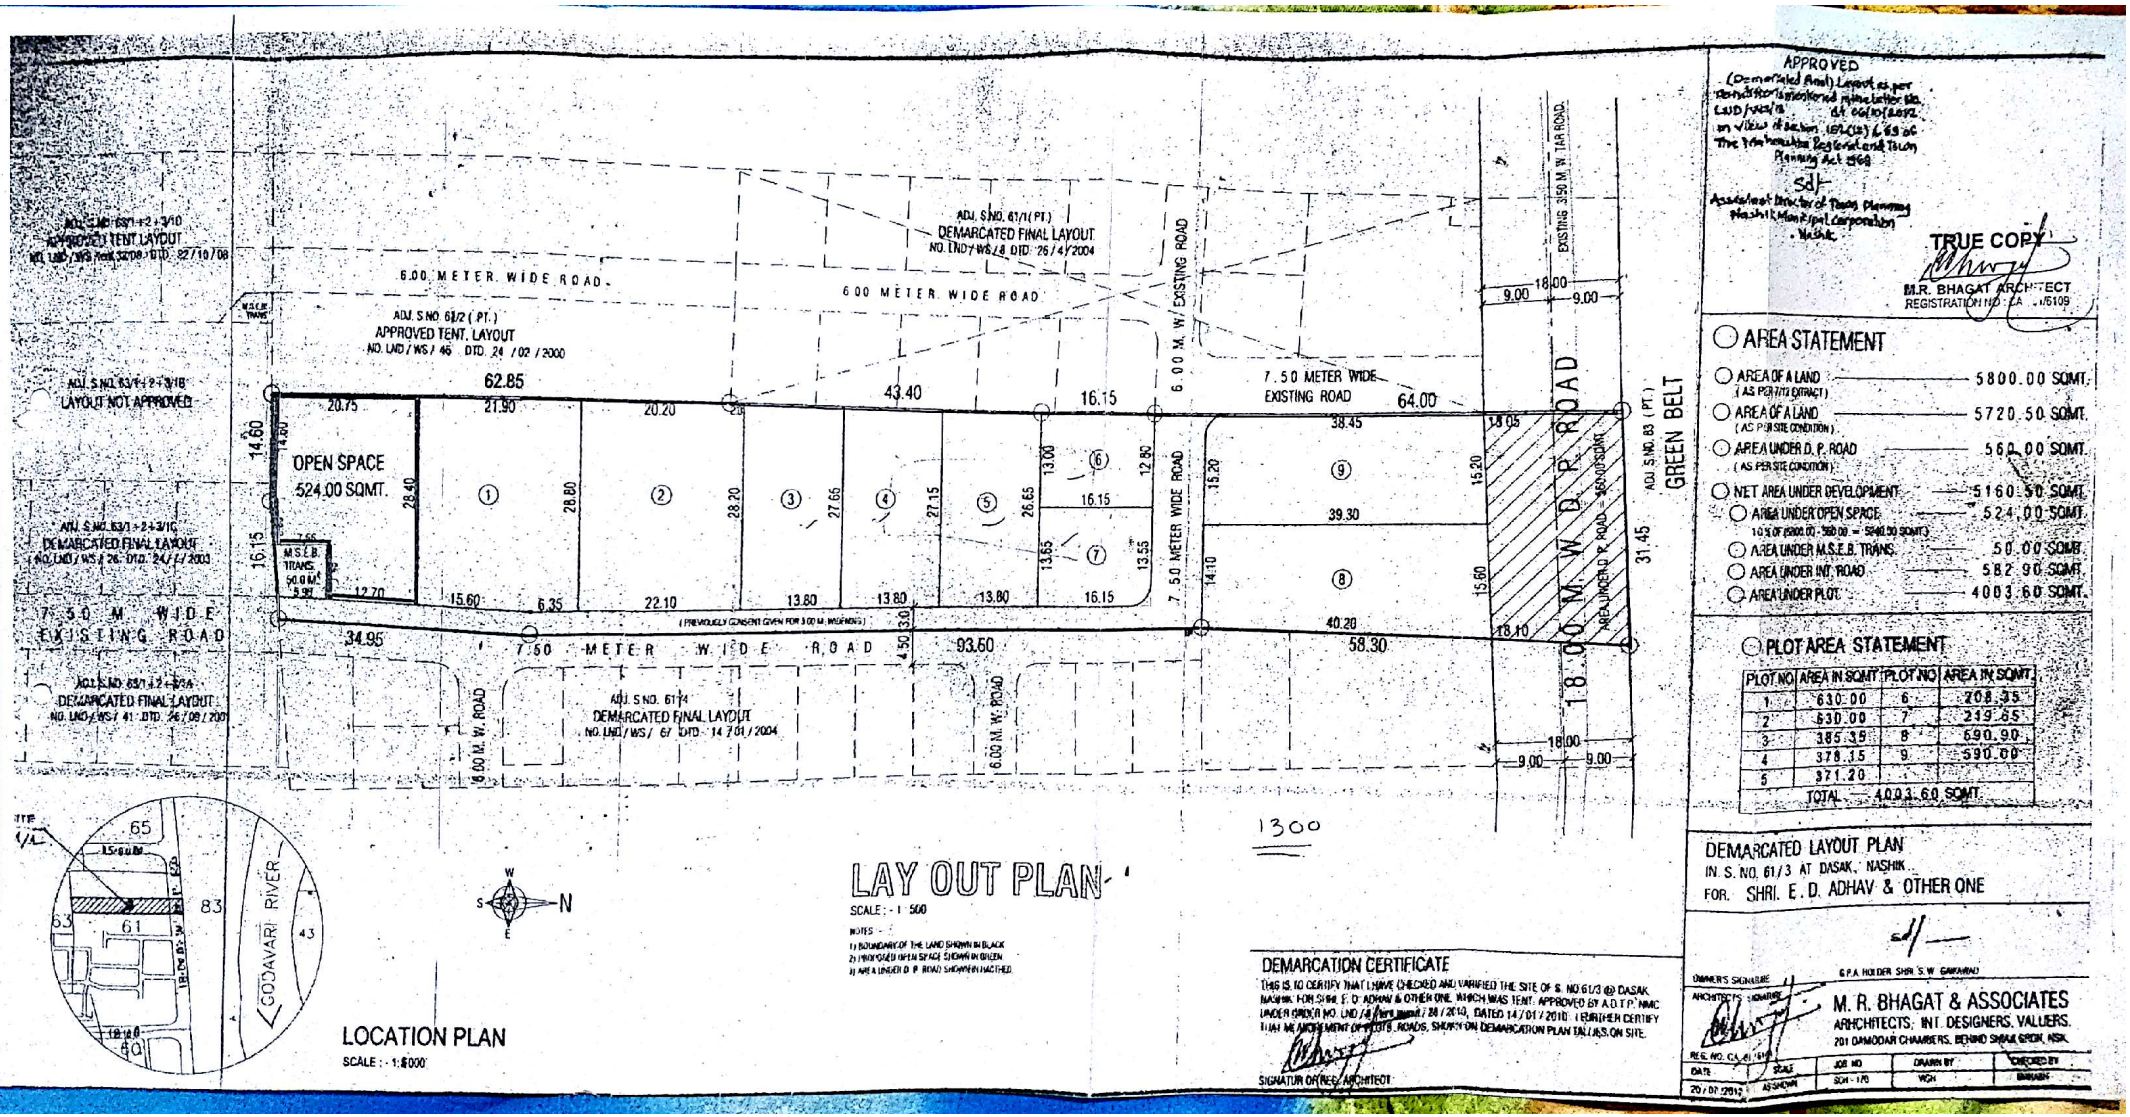


APPROVED
(Demarcated Final) Layout as per remarks/stipulations mentioned in our letter No. LND/WS/8 dt. 06/10/2012 in view of section 154(2) & 45 of The Maharashtra Regional and Town Planning Act 1966
Sd/-
Assistant Director of Town Planning Nashik Municipal Corporation Nashik.

TRUE COPY
M.R. BHAGAT ARCHITECT
REGISTRATION NO : CA /5109

AREA STATEMENT

AREA OF A LAND (AS PER 7/12 EXTRACT)	5800.00 SQMT.
AREA OF A LAND (AS PER SITE CONDITION)	5720.50 SQMT.
AREA UNDER D. P. ROAD (AS PER SITE CONDITION)	560.00 SQMT.
NET AREA UNDER DEVELOPMENT	5160.50 SQMT.
AREA UNDER OPEN SPACE 10 % OF (5800.00 - 560.00 = 5240.50 SQMT.)	524.00 SQMT.
AREA UNDER M.S.E.B. TRANS.	50.00 SQMT.
AREA UNDER INT. ROAD	582.90 SQMT.
AREA UNDER PLOT	4003.60 SQMT.

PLOT AREA STATEMENT

PLOT NO.	AREA IN SQMT.	PLOT NO.	AREA IN SQMT.
1	630.00	6	208.35
2	630.00	7	219.65
3	385.35	8	690.90
4	378.15	9	590.00
5	371.20		
TOTAL	4003.60 SQMT.		

DEMARCATED LAYOUT PLAN
IN S. NO. 61/3 AT DASAK, NASHIK
FOR SHRI. E. D. ADHAV & OTHER ONE

DEMARCATION CERTIFICATE
THIS IS TO CERTIFY THAT I HAVE CHECKED AND VARIFIED THE SITE OF S. NO 61/3 @ DASAK, NASHIK FOR SHRI E. D. ADHAV & OTHER ONE, WHICH WAS TENT. APPROVED BY A.D.T.P. NMC UNDER ORDER NO. LND / 46 / WS / 38 / 2000, DATED 14 / 01 / 2010. I FURTHER CERTIFY THAT NO ENCROACHMENT OF PLOTS, ROADS, SHOWN ON DEMARCATION PLAN TAKEN ON SITE.

SIGNATUR OF REG. ARCHITECT

OWNER'S SIGNATURE
G.P.A. HOLDER SHRI S.W. GAIKWAD
ARCHITECT'S SIGNATURE

M. R. BHAGAT & ASSOCIATES
ARCHITECTS, INT. DESIGNERS, VALUERS.
201 DAMODAR CHAMBERS, BEHIND SHALIMAR, NSK.

REG. NO. CA/81/5109				
DATE	SCALE	JOB NO	DRAWN BY	CHECKED BY
20 / 07 / 2012	AS SHOWN	SDH - 170	MGH	BHAGAT

Scanned by CamScanner