


S.NO. 230

S.NO. 229

S.NO. 233

S.NO. 232

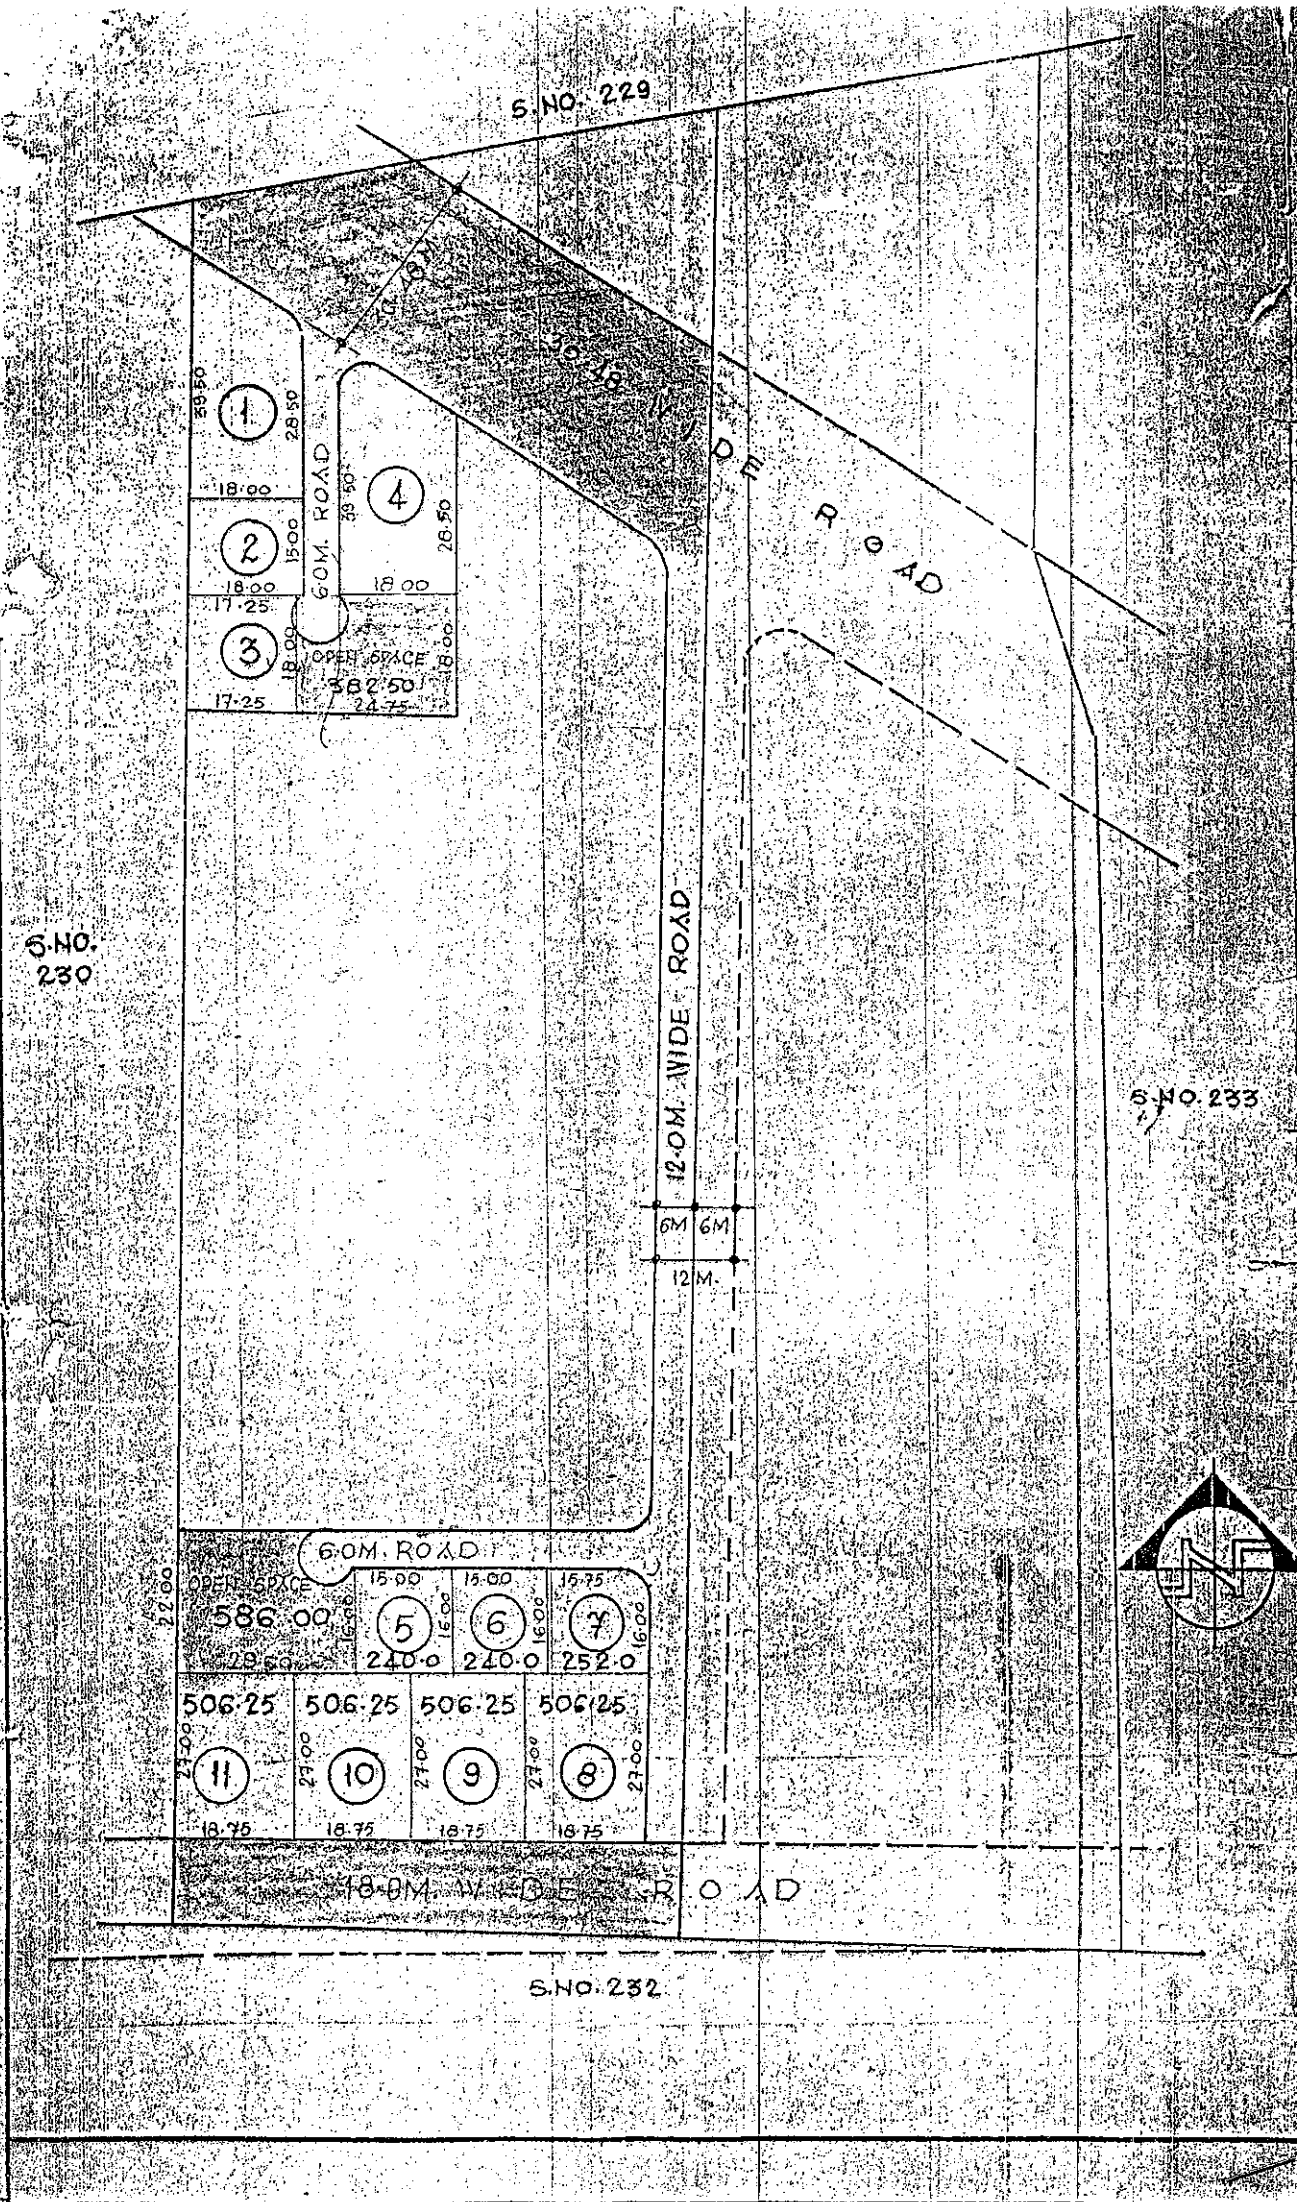


PARTICULAR OF PLOTS

PLOT NO	AREA IN SQ. MTRS	AREA IN SQ. FT.	PLOT NO	AREA IN SQ. MTRS	AREA IN SQ. FT.
1	612.00		8	506.25	
2	270.00		9	506.25	
3	310.50		10	506.25	
4	612.00		11	506.25	
5	240.00				
6	240.00				
7	252.00				

TOTAL AREA OF PLOTS

4599.00 - 49503.176

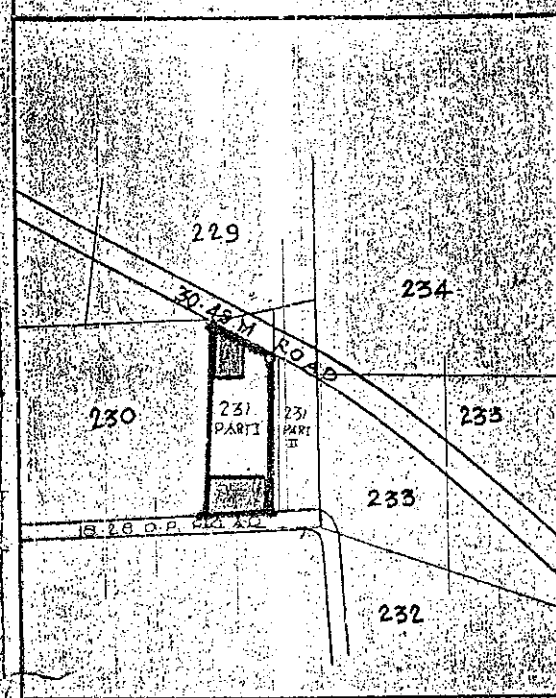

LOCATION PLAN SCALE 1:500

LTD 103 Tent. layout 1/165
Date - 23-3-87

TENTATIVELY APPROVED
NASHIK MUNICIPAL CORPORATION
NASHIK

OLC 23/2

B. Tayade

SIGNATURE OF BHALCHANDRA G. TAYADE
FOR CONSENT TO THE LAY-OUT OF PART I

AREA STATEMENT

AREA OF LAY-OUT	6444.33
TOTAL RETAINMENT (2544.33 + 3900)	
TOTAL AREA OF PLOTS	4599.00
AREA OF COLONY ROADS	846.83
AREA OF OPEN SPACE	968.50
(382.50 + 586.00 = 968.50)	

NOTES:-

BOUNDARY OF OWNERS LAND SHOW IN RED
PROPOSED LAY-OUT SHOW IN PINK
D.P. ROAD SHOW IN BROWN
OPEN SPACE SHOWN IN GREEN

ARCHITECT

K. Deshpande
(KUMAR DESHPANDE)

S. S. Tayade

SIGNATURE OF SUNIL TAYADE
(POWER OF ATTORNEY HOLDER)

SCALE

1:100

DATE

DEC. 86

DRAWING BY

DINESH PAGAR

KUMAR DESHPANDE
AND ASSOCIATES

ARCHITECTS

INTERIOR DESIGNERS

PHONE: OFF. 75272

43C, VAKIL WADE, NASHIK

LAY-OUT PLAN OF RETAINED
LAND OF R.S. NO. 231
PART I OF NASHIK FOR
Smt. BINDHUTAI G. TAYADE
SHRI. SUNIL G. TAYADE
SHRI. SANJAY G. TAYADE
SHRI. RAJIV G. TAYADE
KUMARI ARUNA G. TAYADE
KUMARI GEETA G. TAYADE