

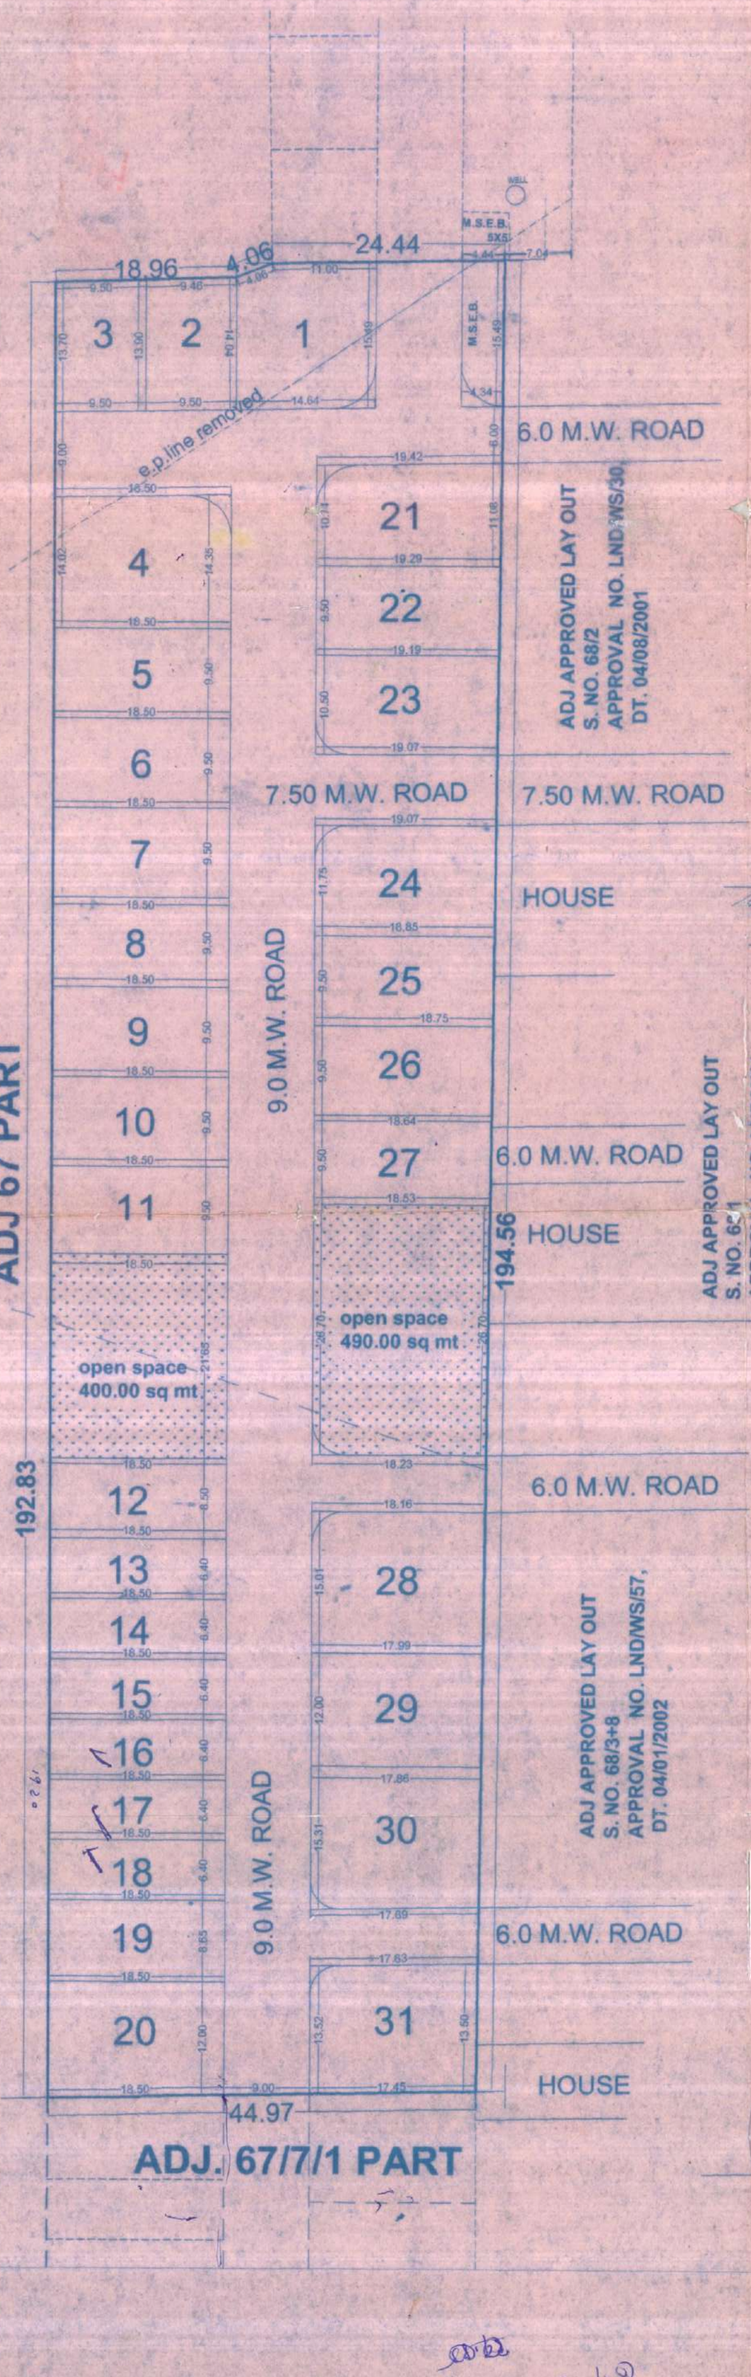



## AREA STATEMENT


| P.NO. | AREA IN SQMT OF PLOT |
|---|---|
| 1 | 225.06 |
| 2 | 132.40 |
| 3 | 131.40 |
| 4 | 262.35 |
| 5 to 11 (175.70 x 7) | 1229.90 |
| 12 | 157.20 |
| 13 to18 (118.36 x 6) | 710.16 |
| 19 | 160.00 |
| 20 | 225.15 |
| 21 | 211.20 |
| 22 | 182.80 |
| 23 | 200.85 |
| 24 | 222.30 |
| 25 | 178.60 |
| 26 | 177.60 |
| 27 | 176.55 |
| 28 | 271.42 |
| 29 | 215.12. |
| 30 | 269.30 |
| 31 | 237.09 |
| TOTAL AREA - | 5576.45 |

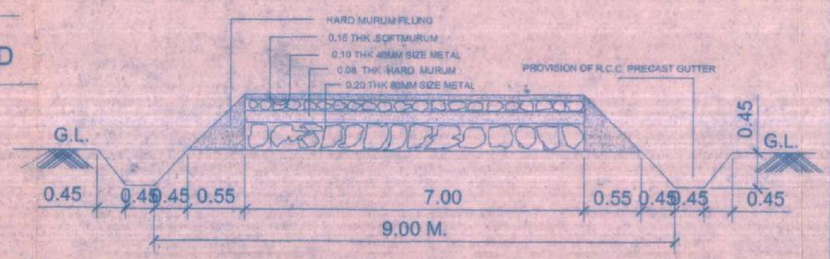


CROSS SECTION OF ROAD 9.0M. WIDE

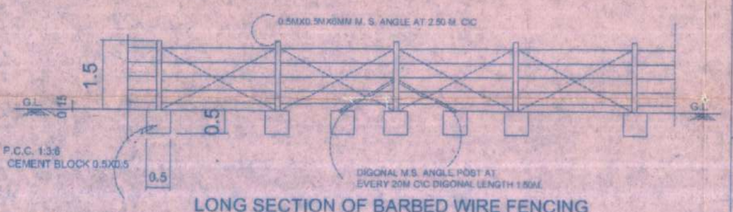


LONG SECTION OF BARBED WIRE FENCING

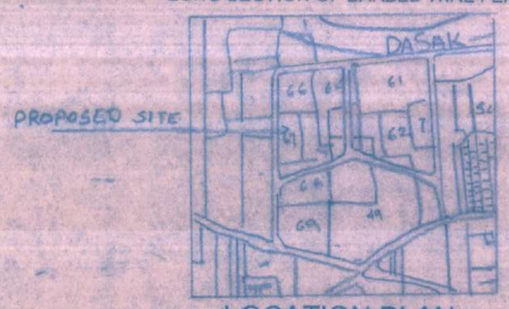


LOCATION PLAN

**OWNERS \ G.P.A. HOLDERS DECLEARTION & CONFORMATION**

I CONFIRM THE ABOVE STATEMENT & SHALL BE RSPONSIBLE FOR THE EXECUTION OF LAYOUT AS PER SANCTIONED PLAN IN ALL RESPECT ON SITE.

OWNER SIGN / G.P.A.HOLDER

## NOTE

1. OPEN SPACE SHOWN IN GREEN
2. PROPOSED LAY-OUT BOUNDARY SHOWN IN RED

STAMP APPROVAL

## APPROVED

(Demarkated final) Layout as per Conditions mentioned in the letter No LND/WS/ 14 dt. 31/07/2010 in view of section 152 (13) & 43 of the Maharashtra Regional and Town Planning Act 1966.

Assistant Director of Town Planning
Nasik Mundpal Corporation
Nashik.

## TENTATIVELY APPROVED

RESIDENTIAL PURPOSE
NASHIK MUNICIPAL CORPORATION,NASHIK
NO. LND/II/Tent. Layout / 07
Dated.....14/06/2010

--SD--
ASSISTANT DIRECTOR OF TOWN PLANNING
NASHIK MUNICIPAL CORPORATION,NASHIK

## DEMARKATION CERTIFICATE

THIS IS TO CERTIFY THAT THIS LAYOUT IS DEMARKETED ON THE SITE AND THE MEASUREMENTS OF THE PLOTS AND THE ROADS SHOWN IN THIS TALLY WITH THE ACTUAL MEASUREMENTS ON THE SITE.

ARCHITECT SIGN
AR. RASIK KUMAR BOTHARA

| | |
|---|---|
| AREA ON 7\12 | 8900.00 |
| ROAD AREA | 2365.75 |
| AREA UNDER OPEN SPACE | 890.00 |
| AREA OF M.S.E.B. | 67.80 |
| AREA UNDER PLOT | 5576.45 |
| TOTAL AREA | 8900.00 |

**PROPOSED FINAL LAY-OUT OF IN S.NO. 67\2 AT VILLAGE DASAK. TAL.DIST.NASHIK. FOR -SHRI- SHIVAJI V. ADHAV& OTHER TWO**

## CERTIFICATE OF AREA

CERTITED THAT THE PLOT UNDER REFERANCE WAS SURUEVED BY ME ON AND DIMENTIONS OF THE SIDES ETC.OF THE PLOT STATED IN THE PLAN ARE AS MEASURED ON SITE & THE AREA SO WORKED OUT TALLIES WITH THE AREA STATED DOCUMENT OF OWNERSHIP OF T.P. \ACT

ARCHITECT SIGN
Ar. RASIK kumar BOTHARA

SIGN OF ARCHI | SIGN OF OWNR.


Ar. RASIK kumar BOTHARA
B.ARCH
ARCHITECT'S

**architect:**
**BOTHARA ASSOCIATES**
ARCHITECT & INTERIOR DESIGNER
5, NEW RAJAN COMPLEX, DATTA MANDIR CHOWK,NASHIK ROAD. Ph. : 2450885
mobile : 94222 - 51100
e-mail : bothara.associates@gmail.com


| | | | |
|---|---|---|---|
| DRG.NO :-01 | SCALE :- 1:100 | CAD.BY :- | ACCESS KEY:- RASIK / E /LAPTOP D / NANDANA/ GADEKAR MILIND |
| JOB.NO. :-223/006 | DATE :- 02/04/2010 | CHECK.BY :-R. Bothara | |