
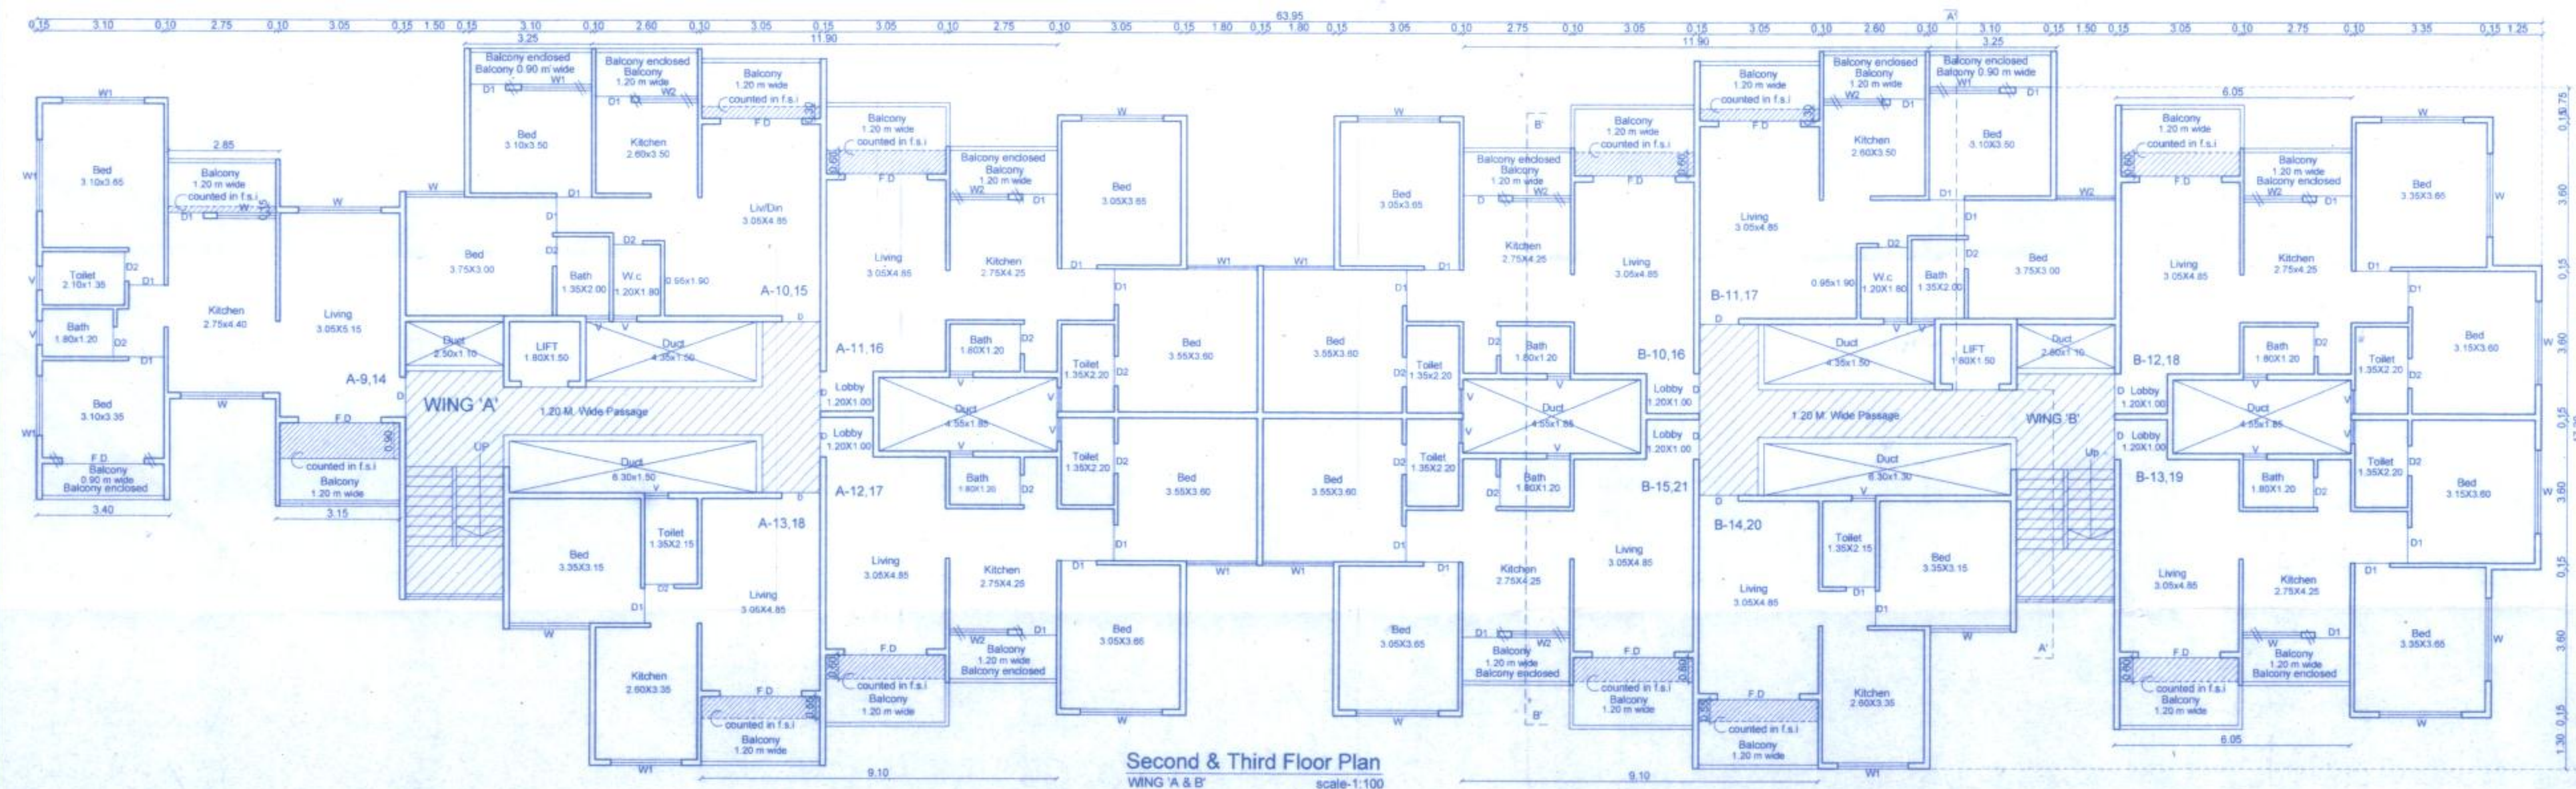


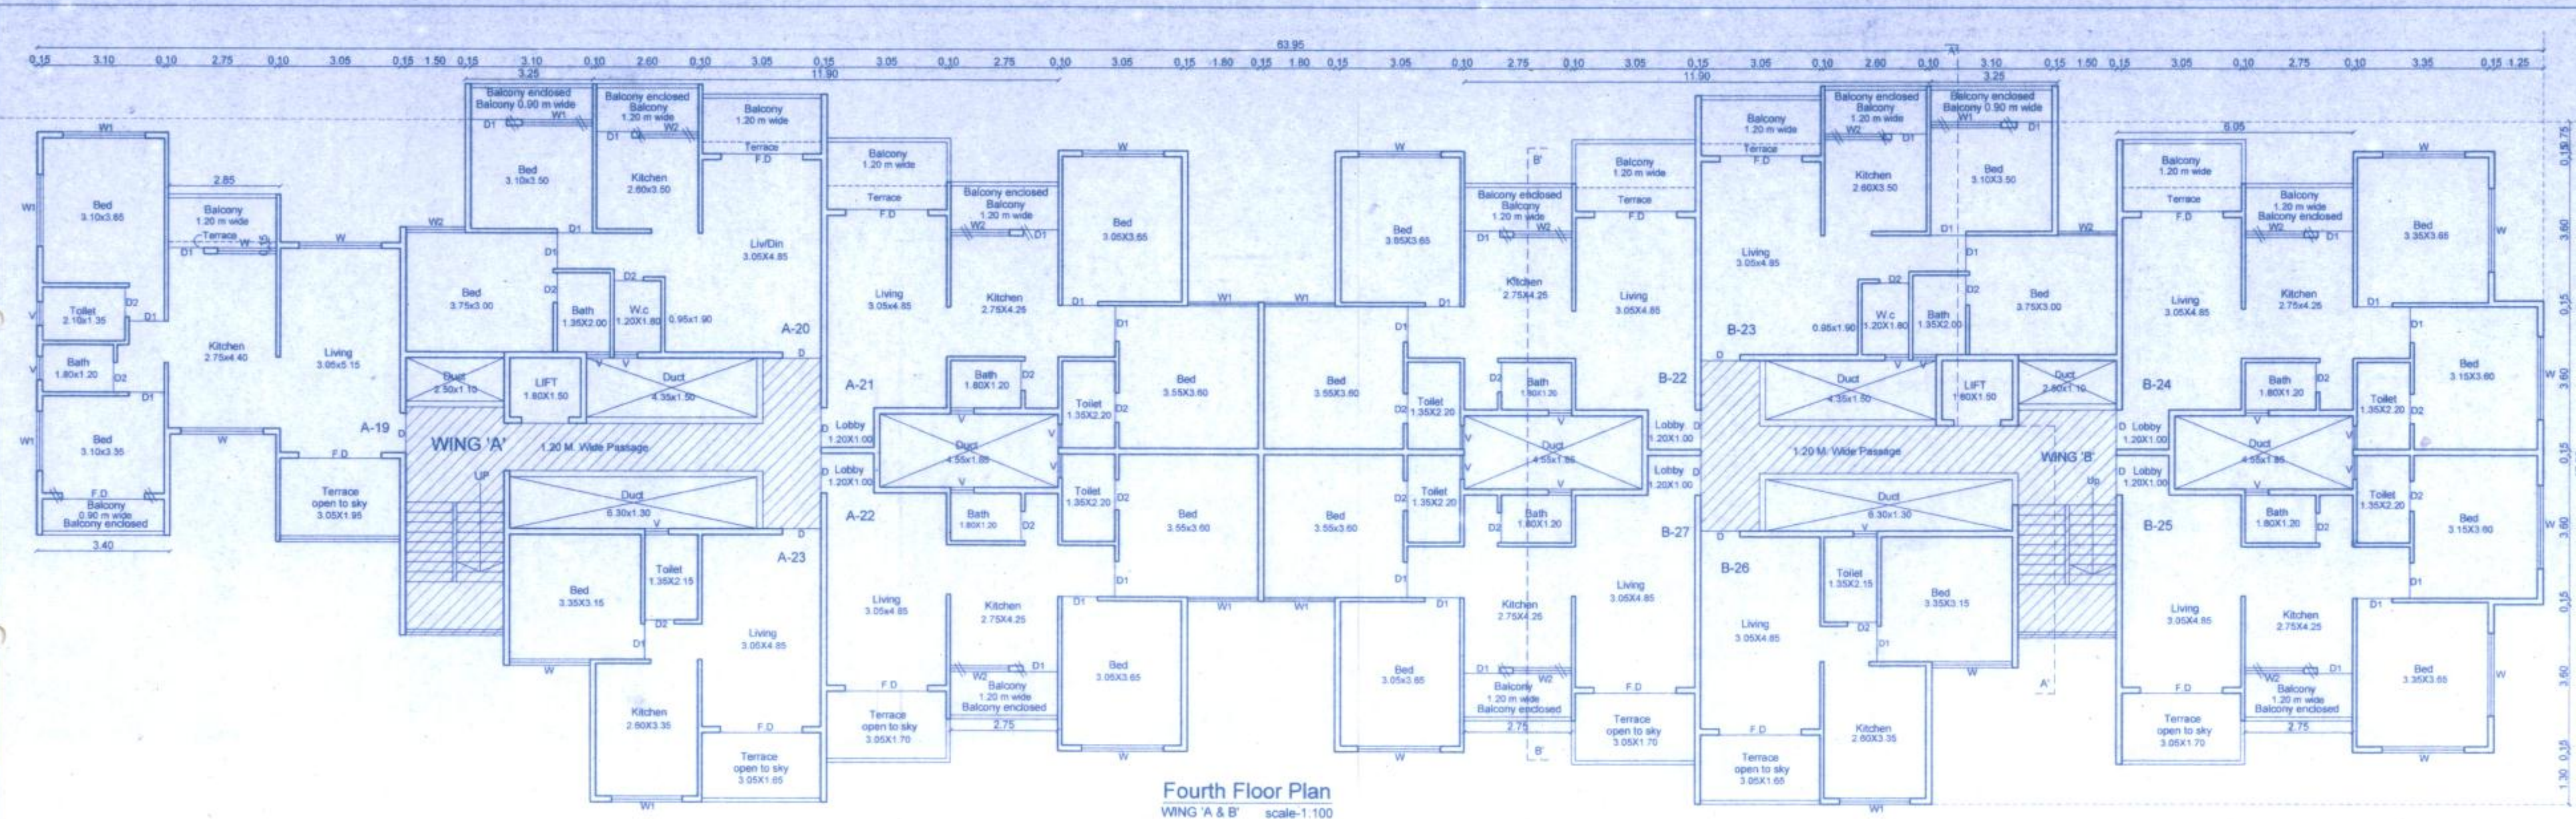

SHEET NO. 2/7

STAMP OF OCCUPANCY

APPROVED

As per the accompanying
occupancy Certificate
No. Nashik/ C-1/13132/392
Date: 16/5/2017

(Signature)
Executive Engineer
TOWN PLANNING
Nashik Municipal Corporation
Nashik

REF:-

Building Permission no. C-1/796/4552
Dated - 1/12/2012
Building Permission no. C-1/202/1084
Dated - 25/05/2012
Building Permission no. C-2/533/4584
Dated - 22/11/2016

PART COMPLETION PLAN OF
RESI. GROUP HOUSING SCHEME
ON S.NO. 233/2/B/1 AT:- NASHIK.
FOR - Shri Suresh N. Mhaske & Others through
G.P.A.H. M/s Rajshree Construction Partnership firm
through partner Shri. Uday R. Kothawade & Others

(Signatures)

OWNER SIGN STRUC. ENGR. SIGN ARCHITECT SIGN.

Ar. UMESH BAGUL
105+106, Padma-vishwa centre,
Old Pandit Colony,
Nashik.
PH- (0253) 2579667