


नसमन-१
दस्तावेज क्र. (१०१८०/२०१३)
२८ - ३९




नसमन-१
दस्तावेज क्र. (११११४०/२०१०)
१४ - ३२

DEMARCATION CERTIFICATE
THIS IS TO CERTIFY THAT THE LAYOUT OF S NO 274/P2 OF NASHIK SHIVAR TALUKA & DIST NASHIK WHICH WAS REVISED TENTATIVELY APPROVED BY NASHIK MUNICIPAL CORPORATION OF NASHIK VIDE LETTER NO TPO/PANCH/22 DATED 8/6/2007 HAS BEEN DEMARCATED AS PER THIS FINAL LAYOUT AND FURTHER CERTIFY THAT ALL MEASUREMENTS TALLY ON SITE
ARCHITECT'S SIGNATURE

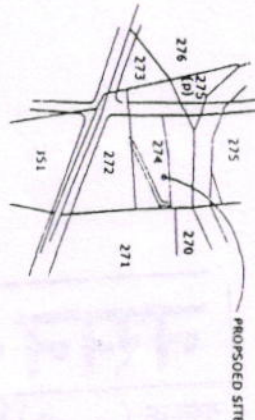

LOCATION PLAN

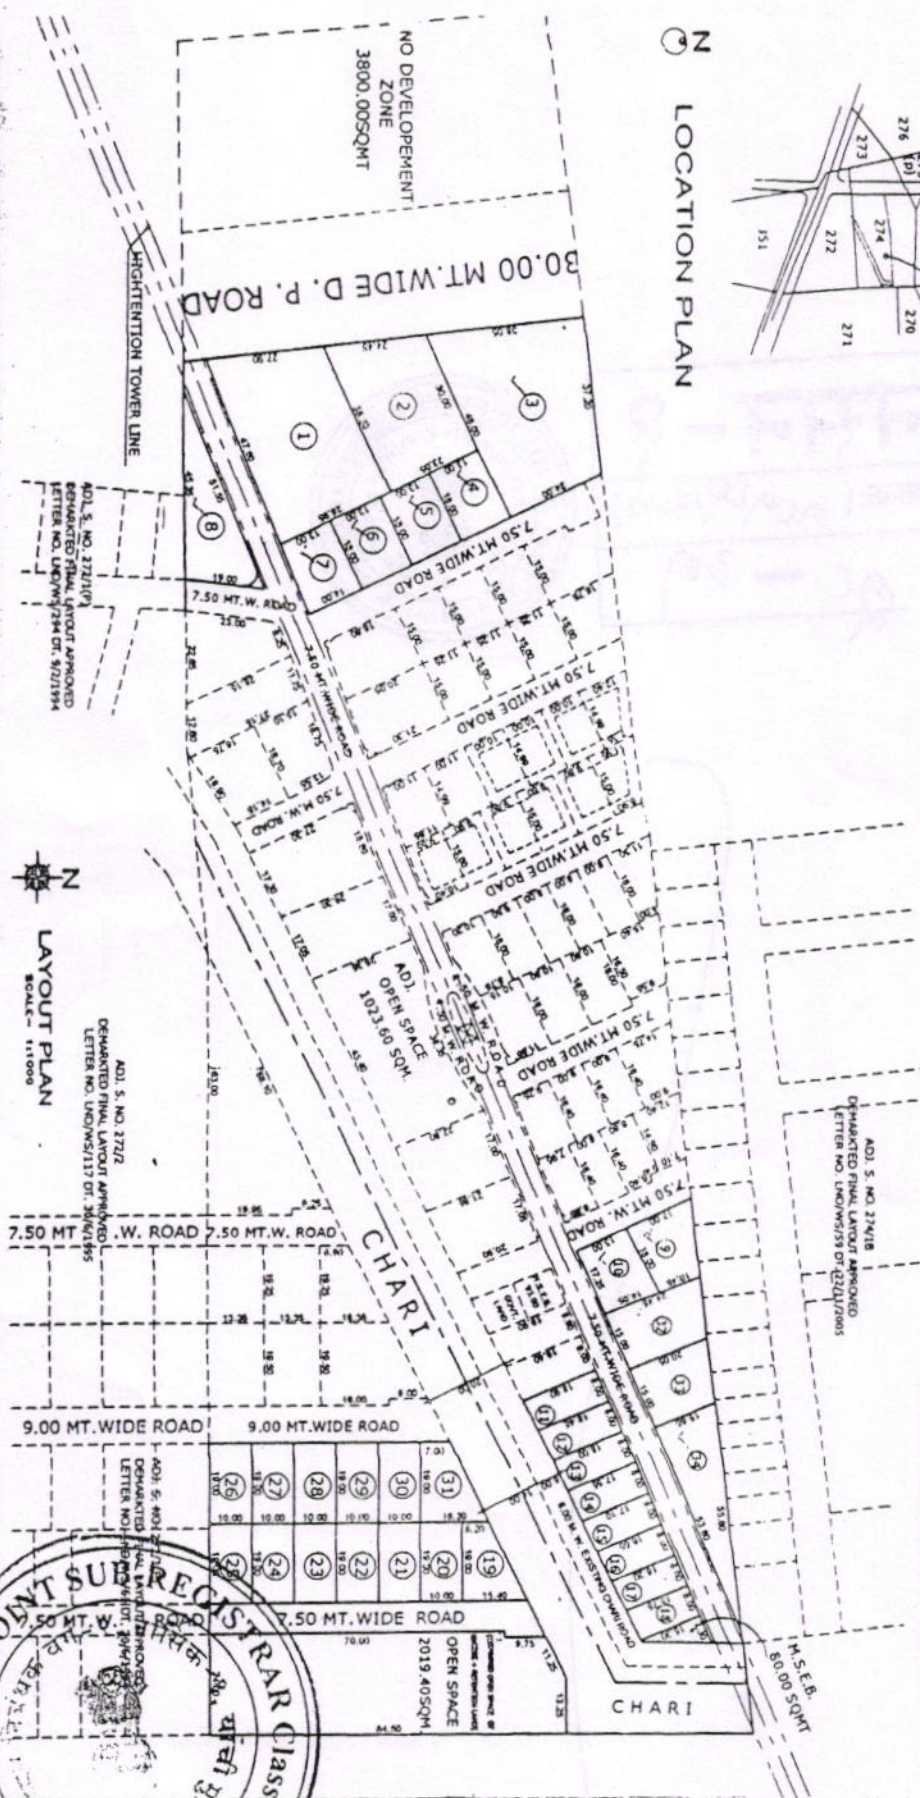

LAYOUT PLAN
SCALE - 1:1000

NO 274, P2 ACCESS LAND

AREA STATEMENT OF PLOTS					
1	1193.63	13	142.23	25	190.00
2	796.00	14	138.50	26	190.00
3	1283.24	15	135.00	27	190.00
4	234.00	16	131.40	28	190.00
5	234.00	17	127.60	29	190.00
6	234.00	18	124.20	30	190.00
7	243.00	19	205.20	31	220.40
8	426.27	20	190.00	32	333.75
9	247.05	21	190.00	33	267.75
10	238.15	22	190.00	34	419.60
11	149.40	23	190.00		
12	145.80	24	190.00		
TOTAL NO. OF PLOTS = 34					
GROSS TOTAL = 9750.44 SQ.MT.					

