


AREA STATEMENT

TOTAL AREA OF LAND	1.51 H.R.	= 373 ACRE	Sq
S.No. 91/1		= 162465.73 Sq.Ft	15099.04
AREA UNDER OPEN SPACE		= 16431.25 "	1527.06
AREA UNDER PLOTS		= 101201.56 "	9405.35
AREA UNDER ROAD		= 44832.92 "	4166.63

AREA OF THE PLOTS

P.No	SQ. FEET	SQ. MTRS	P.No	SQ FEET	SQ. MTRS
1	3000	278.81	17	3195	292.28
2	3000	278.81	18	3408	316.73
3	3000	278.81	19	3331.25	309.57
4	3000	278.81	20	3120.50	290.00
5	3000	278.81	21	3375.81	313.73
6	3000	278.81	22	3672	341.26
7	3000	278.81	23	3714.75	345.23
8	3000	278.81	24	3932	365.42
9	4180	338.47	25	3692	343.12
10	3340.75	310.41	26	3919	364.19
11	3230	300.18	27	3395	315.52
12	3442.50	292.05	28	3040	282.53
13	3382	314.31	29	3050	283.46
14	3255	302.51	30	3210	298.33
15	3000	278.81	31	3051	283.55
16	3000	278.81	32	3010	279.73

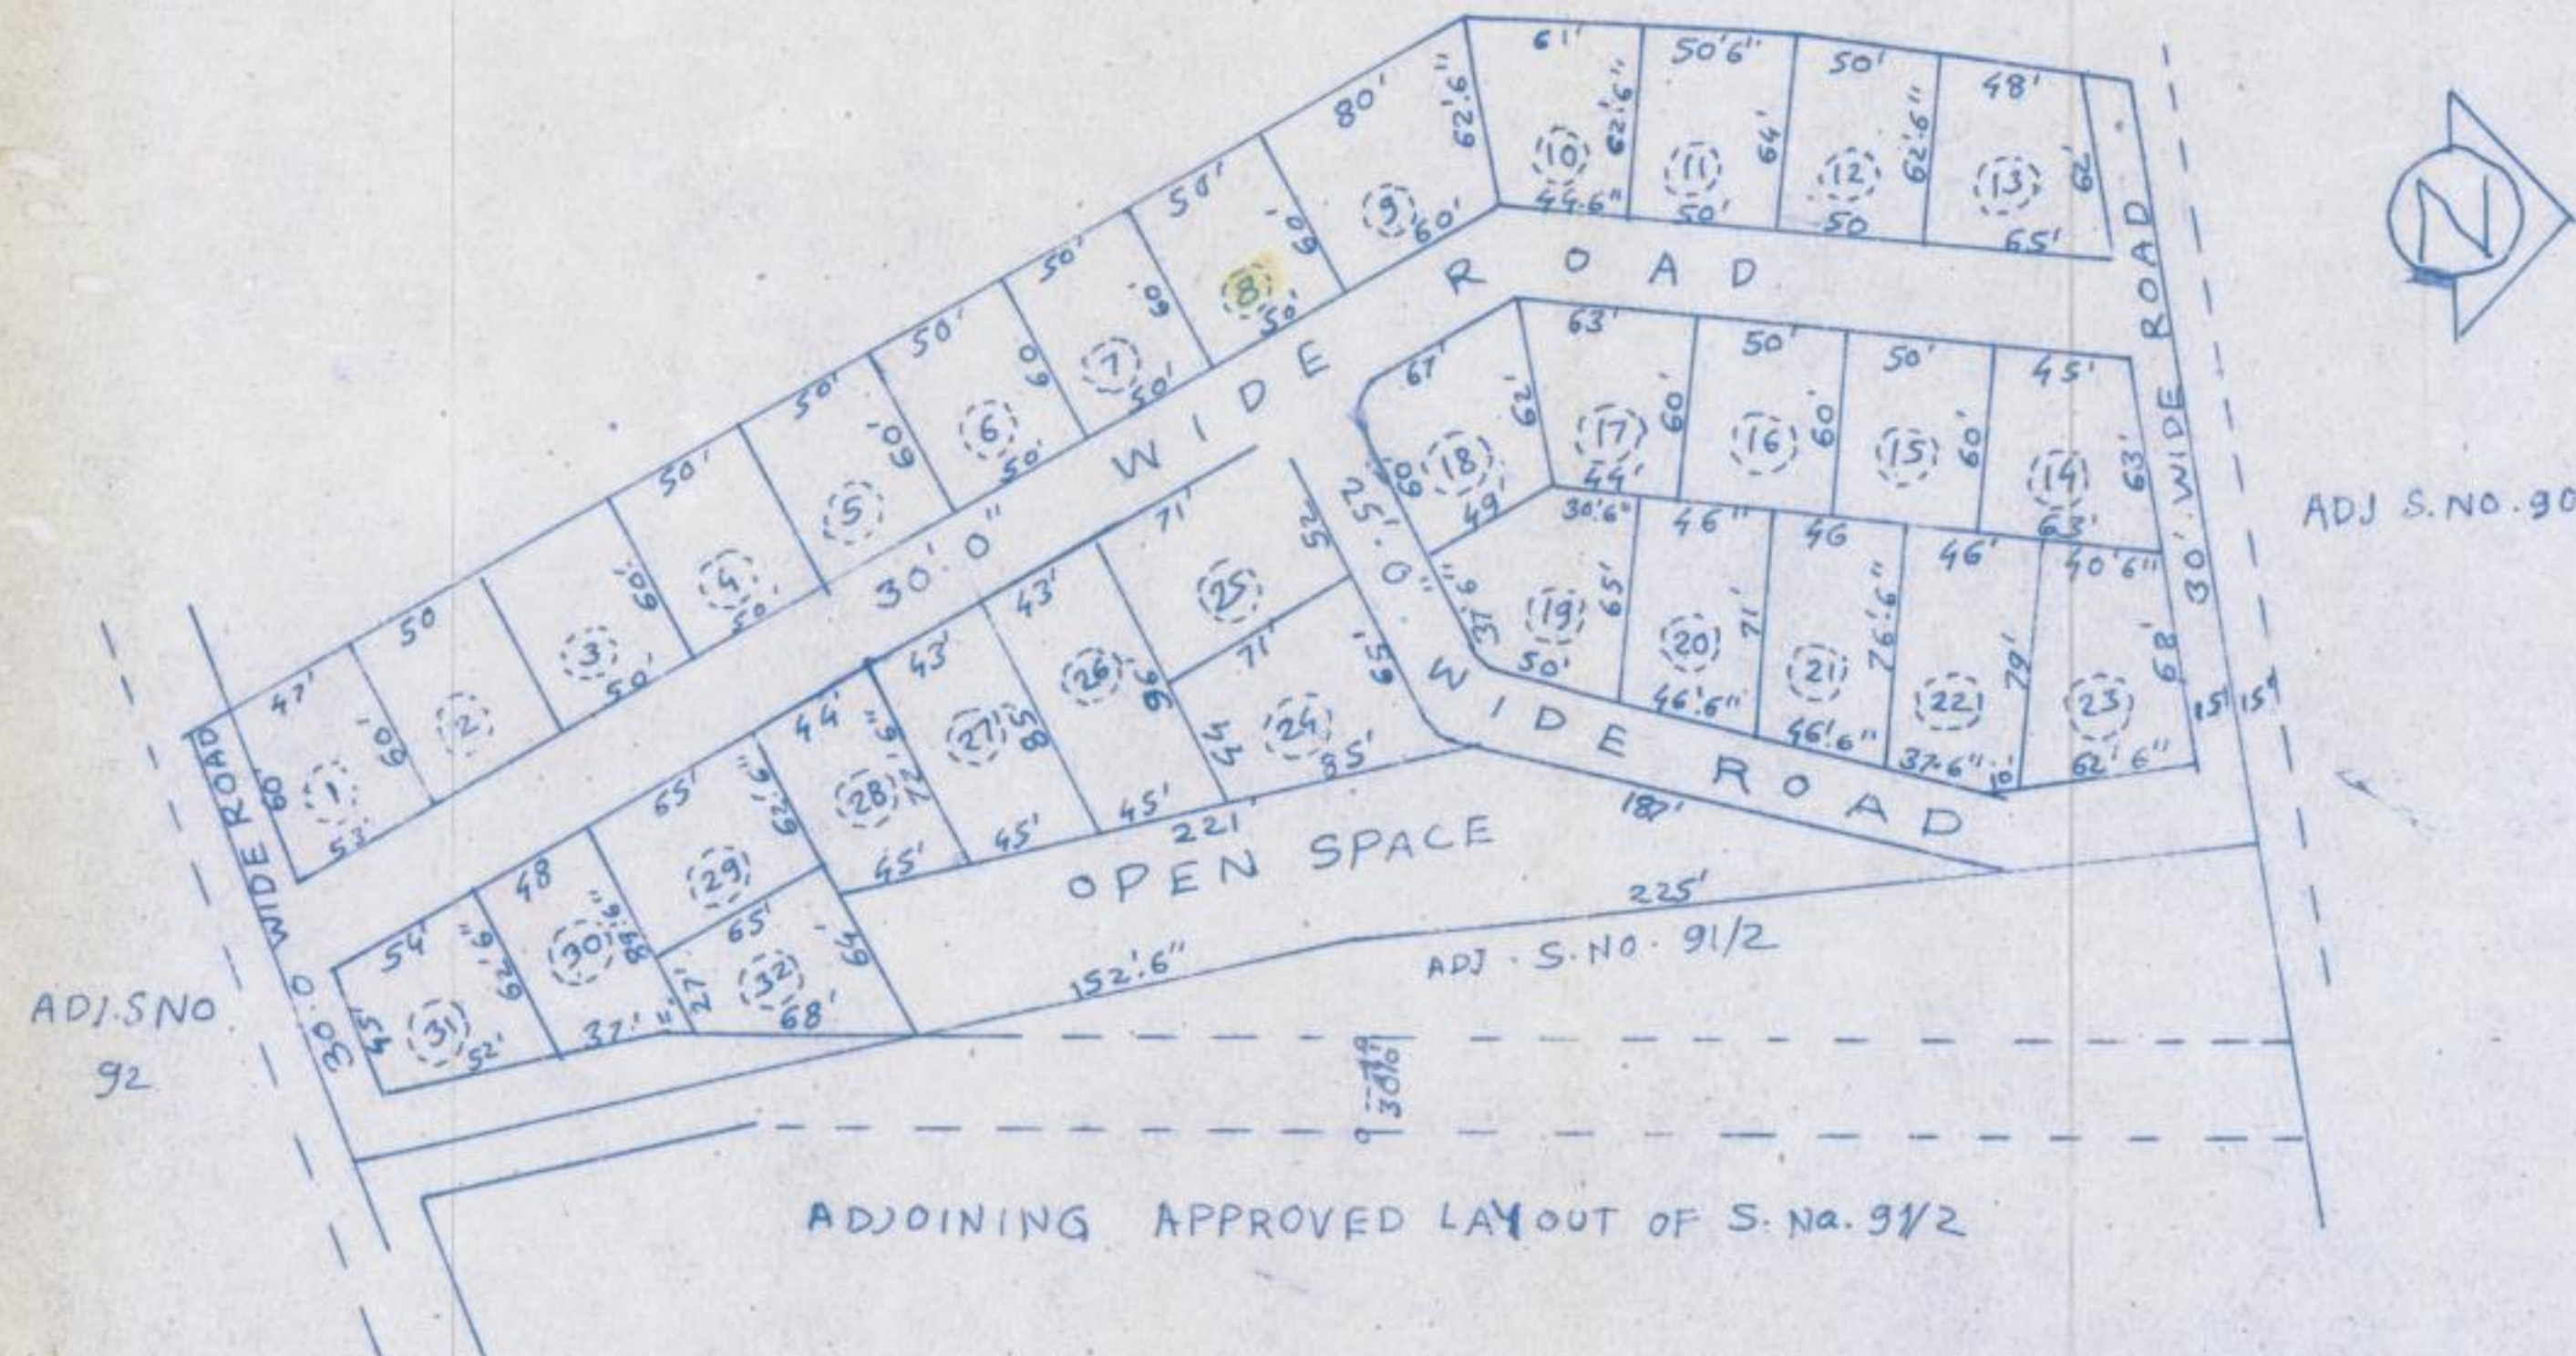

LAYOUT PLAN
SCALE 1" = 82'6"
NIRMAL PRABHA NAGAR

Recommended For Approval For Residential Purpos
Only. Subject To The Conditions Menii d In This
Office Letter R/P/Gangapur/2044 Dated 6/7/81.

XXX
Assistant Director of Town Planning
Nasik

NOTE : 1) BOUNDRY OF S.No 91/1 SHOWN IN RED
2) ROAD WIDENING
3) OPEN SPACE SHOWN IN GREEN

XXX ARCHITECT	M/s Jadhav & Kale regd. architects Yojana nirala lane Raviwar peth. Nasik.	Tel 4411 Date 25 Nov 80
XXX OWNERS	Proposed lay out of S.No. 91/1 OF village Gangapur Tal. & Dist. Nasik	Scale 1" = 82'6" Dng No 2