
APPROVED
The plans amended in RED
As per the conditions Mentioned in the accompanying commencement
Certificate No. RO/2561/2015 dated 28/10/2016

Executive Engineer
TOWN PLANNING
Municipal Corporation
Pondicherry

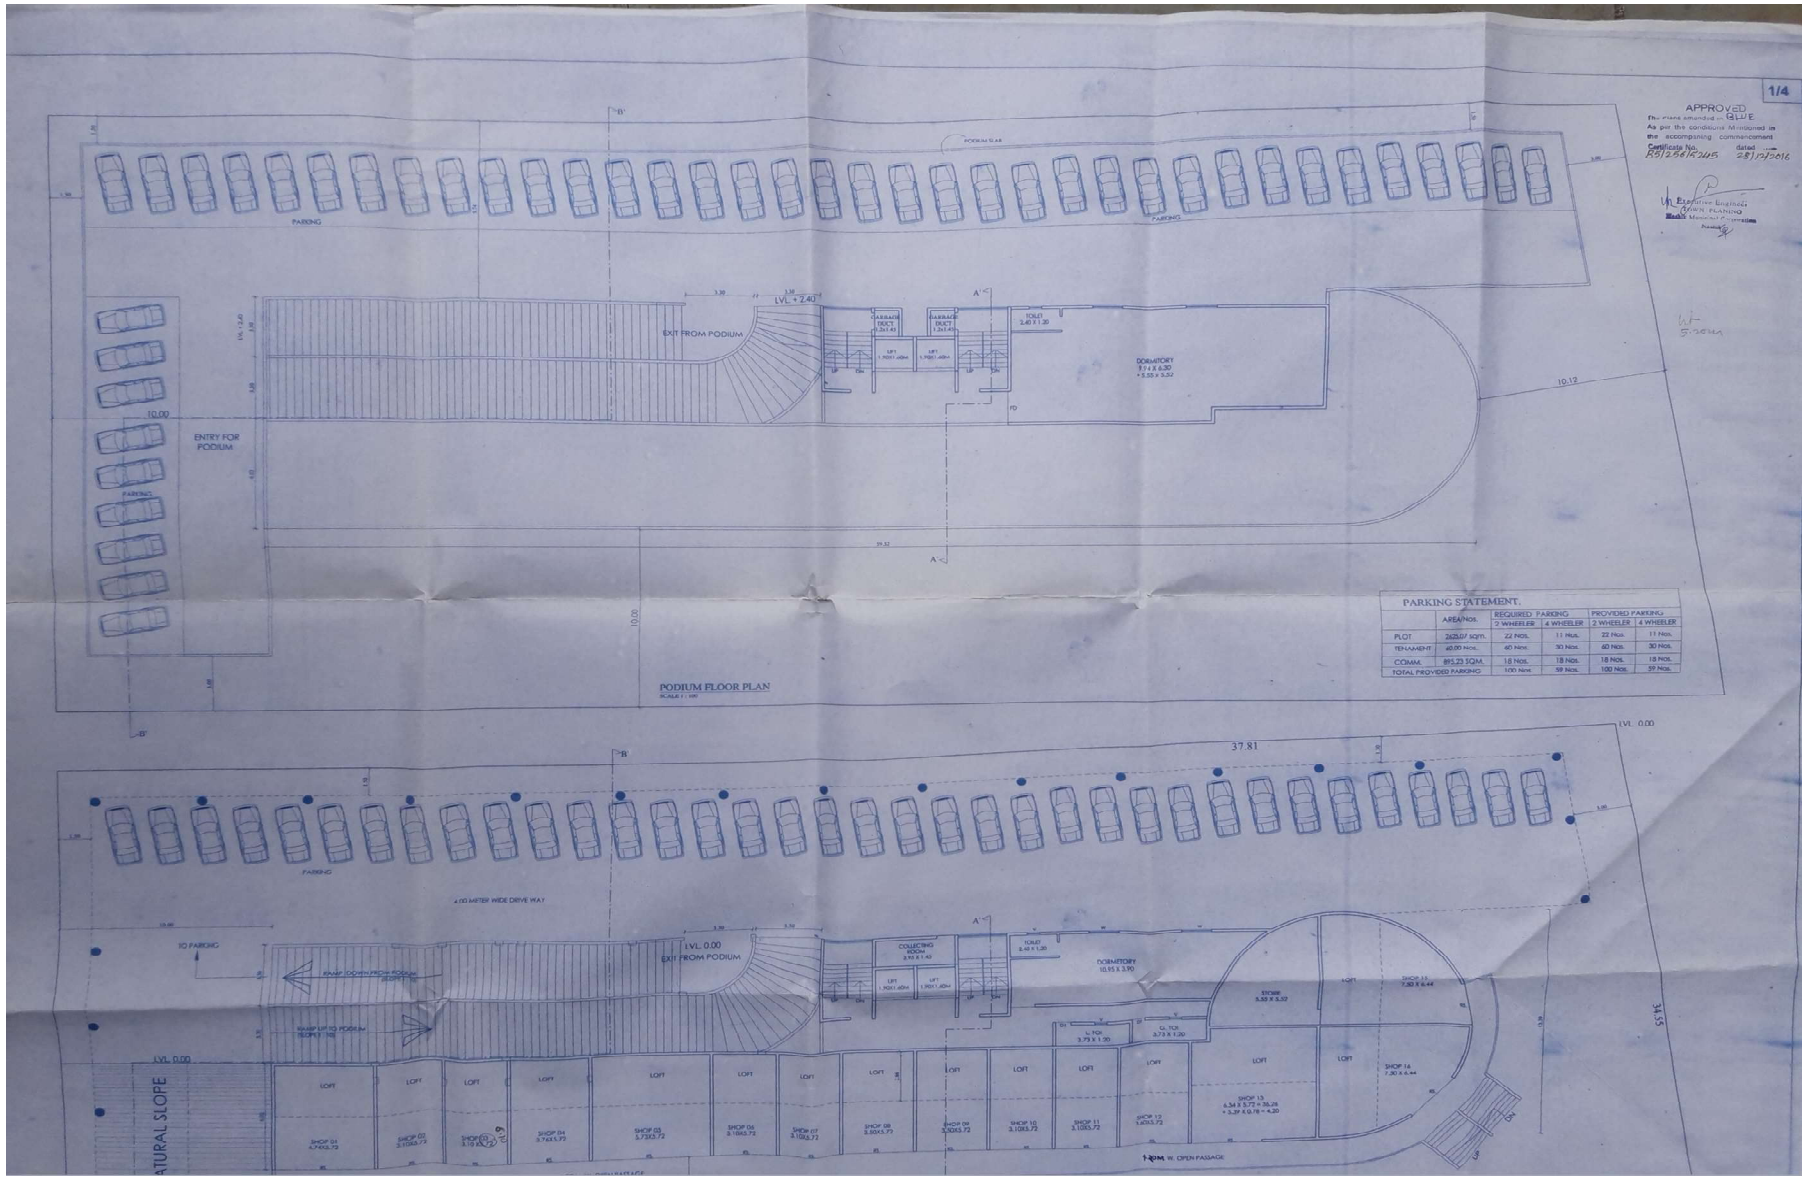

PARKING STATEMENT

	AREA/Nos.	REQUIRED PARKING		PROVIDED PARKING	
		2 WHEELER	4 WHEELER	2 WHEELER	4 WHEELER
PLOT	2620.07 sqm.	22 Nos.	11 Nos.	22 Nos.	11 Nos.
TENAMENT	40.00 Nos.	40 Nos.	30 Nos.	40 Nos.	30 Nos.
COMM.	893.23 SQM.	18 Nos.	18 Nos.	18 Nos.	18 Nos.
TOTAL PROVIDED PARKING		100 Nos.	59 Nos.	100 Nos.	59 Nos.