

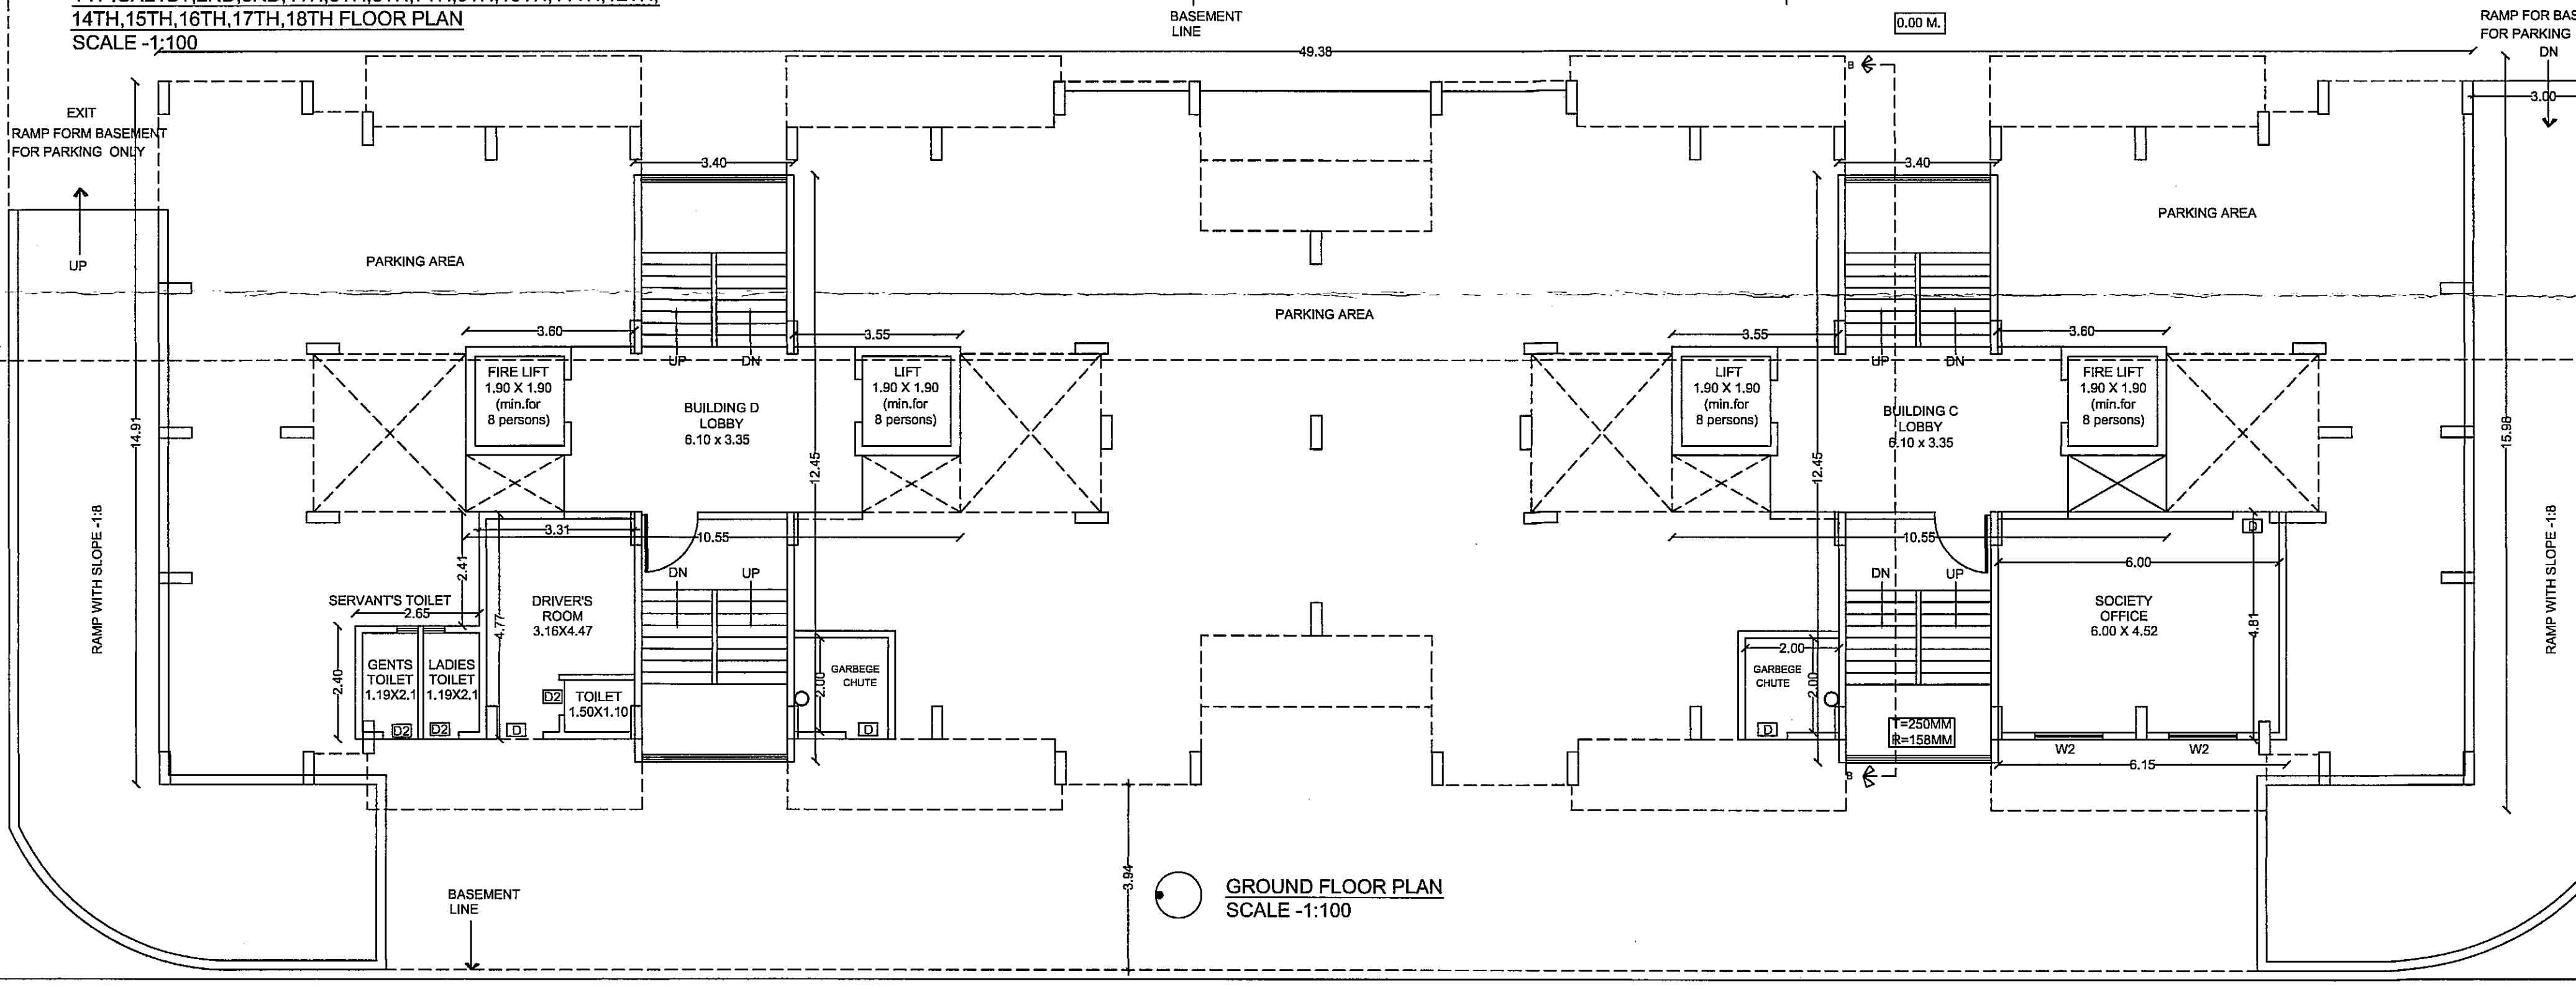
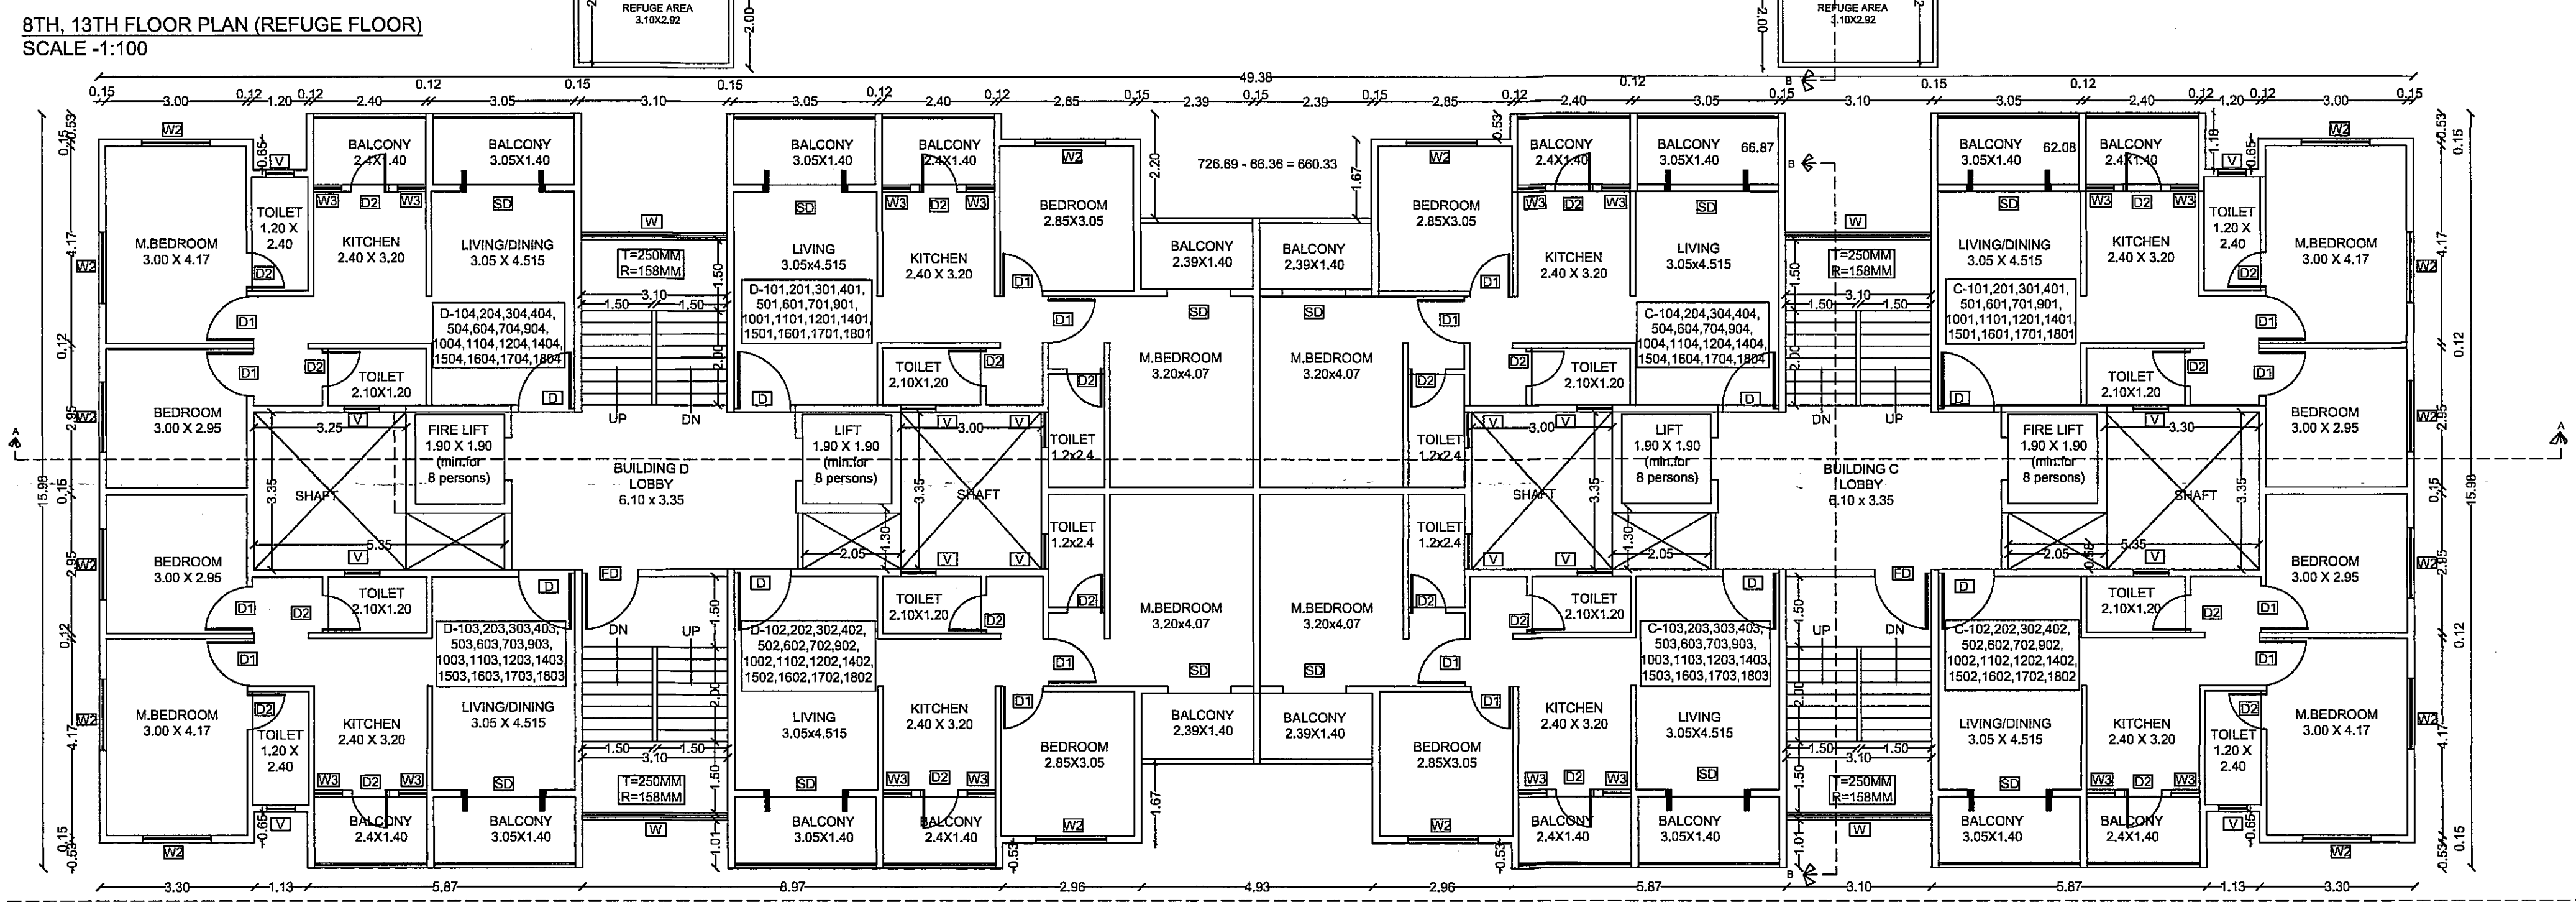
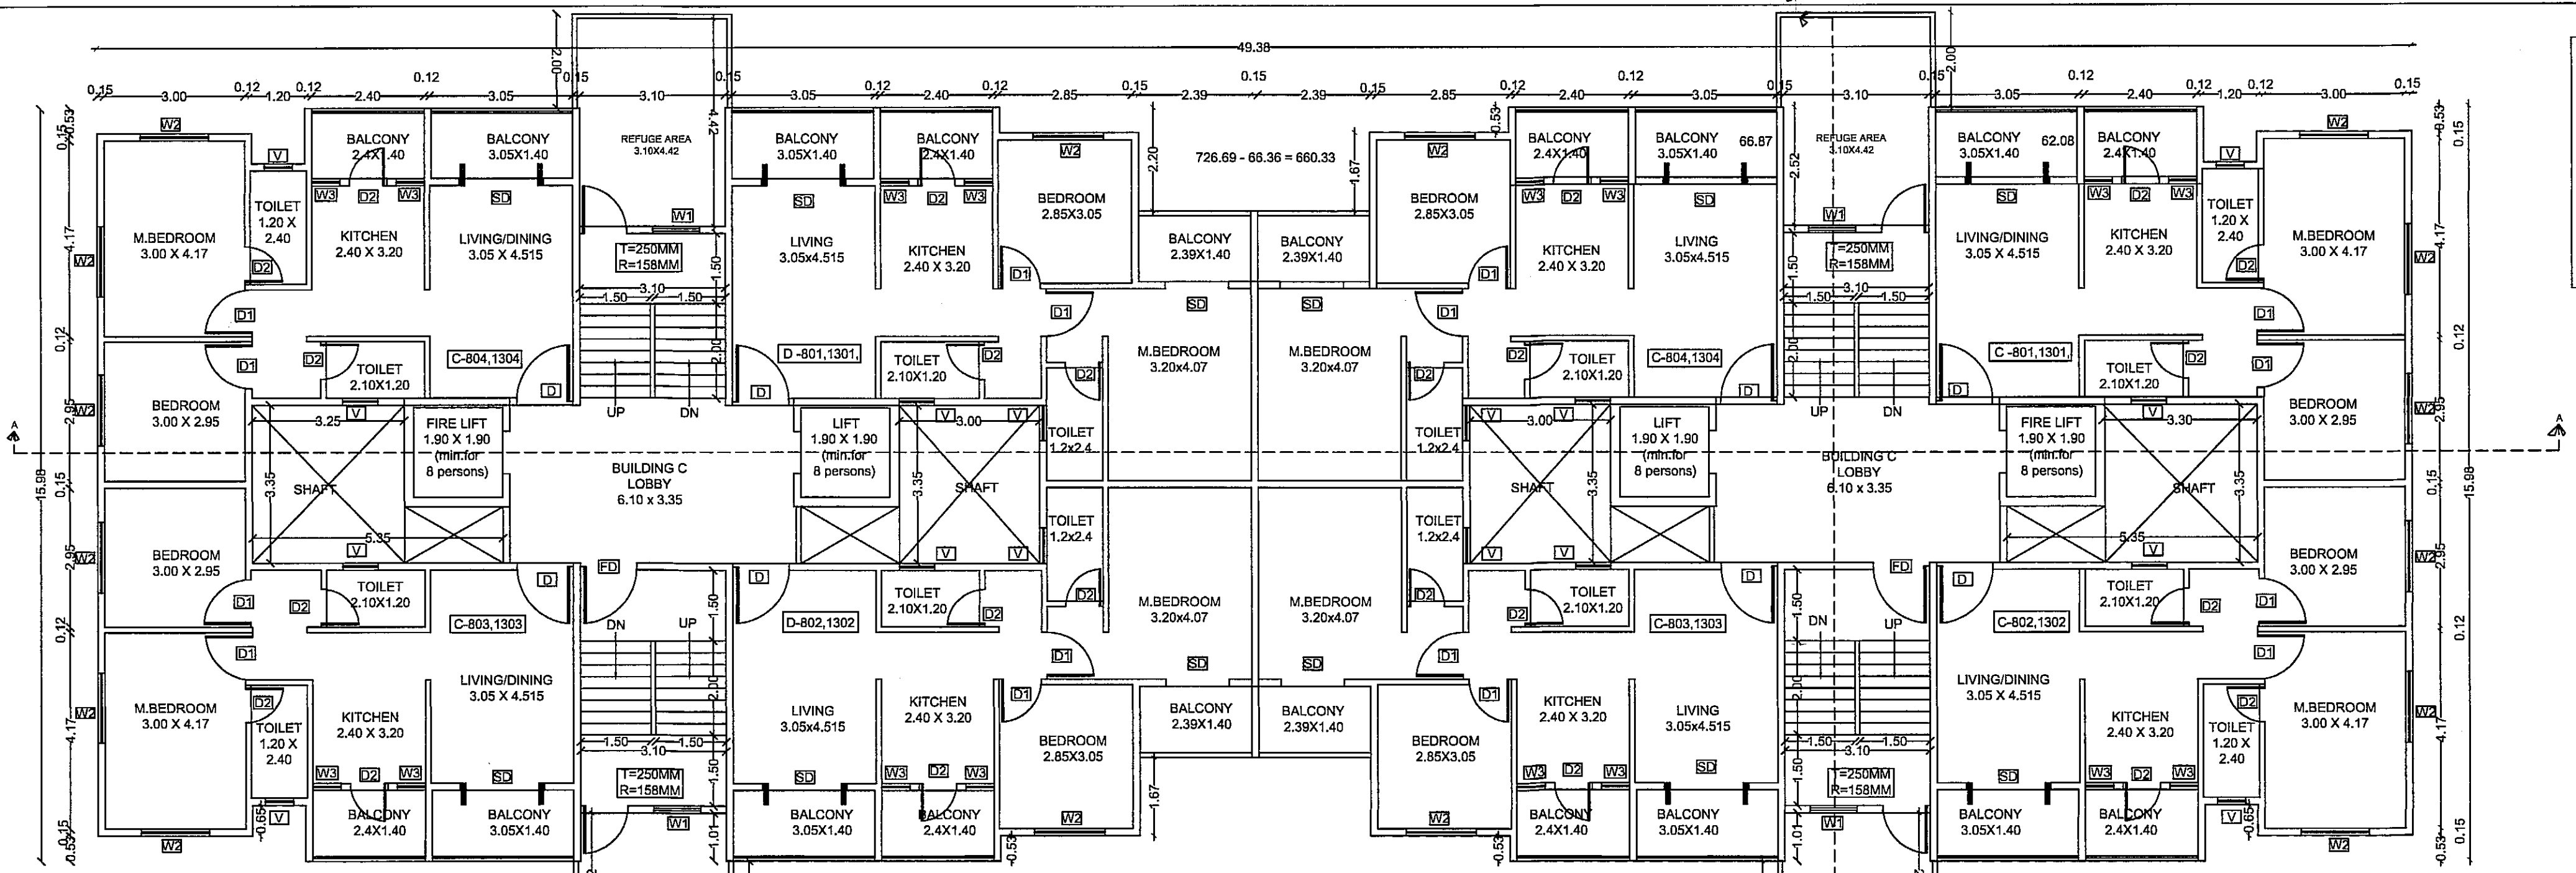


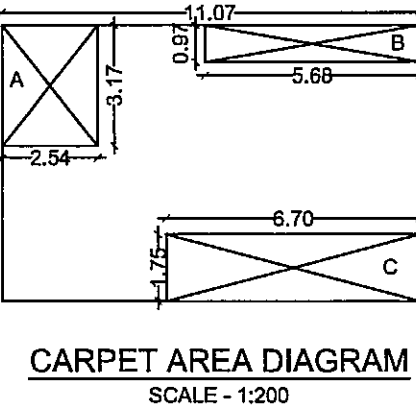

REFUGE AREA CALCULATION FOR BUILDING C & D
 FLOOR = 3
 FLOOR AREA = 659.96 SQ.M.
 FOR EACH WING OF BUILDING C & D
 BUILT UP AREA = 329.98 SQ.M X 3 = 989.94 SQ.M.
 NO. OF PERSONS = 989.94/12.5 = 80 PERSONS
 PER PERSON = 0.3 SQ.M AREA
 AREA REQD = 80X0.30 SQ.M = 24.0 SQ.M
 REFUGE FLOOR AREA = 24.0 SQ.M
 PROPOSED REFUGE FLOOR AREA = 24.57 SQ.M

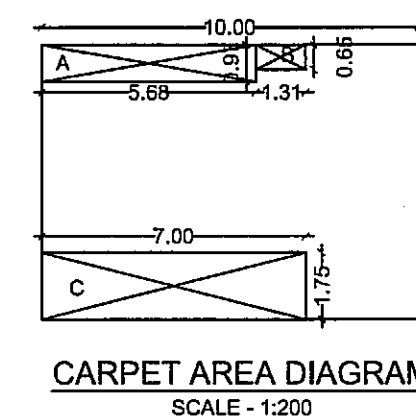

DOOR WINDOW SCHEDULE		
DOOR/WINDOW	SIZE	DESCRIPTION
D	1.20X2.25	T.W. SINGLE LEAF DOOR
D1	1.00X2.25	T.W. SINGLE LEAF DOOR
D2	0.75X2.25	T.W. SINGLE LEAF DOOR
SD	1.80X2.10	ALUMINIUM SLIDING DOOR
W	2.40X1.20	ALUMINIUM SLIDING WINDOW
W1	1.00X1.20	ALUMINIUM SLIDING WINDOW
W2	1.50X1.35	ALUMINIUM SLIDING WINDOW
W3	0.80X1.20	ALUMINIUM OPENABLE WINDOW
V	0.75X0.75	ALUMINIUM FRAME VENTILATOR

CARPET AREA STATEMENT FOR FLAT NO.1 & 2 (1ST TO 18TH FLOOR) (BUILDING C) FLAT NO.3 & 4 (1ST TO 18TH FLOOR) (BUILDING D)			
BLOCK	DIMENSION	Area (SQ.M.)	
	LENGTH	WIDTH	
AREA OF BLOCK	10.00	7.23	72.30
DEDUCTIONS			
A	5.68	0.97	5.51
B	1.31	0.65	0.85
C	7.00	1.75	12.25
DEDUCTION			18.611
CARPET AREA			53.68900

CARPET AREA STATEMENT FOR FLAT NO.3 & 4 (1ST TO 18TH FLOOR) (BUILDING C) FLAT NO.1 & 2 (1ST TO 18TH FLOOR) (BUILDING D)			
BLOCK	DIMENSION	Area (SQ.M.)	
	LENGTH	WIDTH	
AREA OF BLOCK	11.07	7.23	80.04
DEDUCTIONS			
A	2.54	3.17	8.05
B	5.68	0.97	5.51
C	6.70	1.75	11.73
DEDUCTION			25.2864
CARPET AREA			54.749700

CARPET AREA STATEMENT									
BUILDING	FLOOR	FLAT SHOP NO.	TOTAL NO. OF FLATS	TOTAL CARPET AREA (SQ.M)	TOTAL FLOORWISE CARPET AREA (SQ.M)	OPEN BALCONY AREA (SQ.M)	TOTAL FLOORWISE OPEN BALCONY AREA (SQ.M)	ALT. TERRACE AREA (SQ.M)	TOTAL FLOORWISE ALT. TERRACE AREA (SQ.M)
PARKING									

TANK	RESI. REQMT	OCCUPANT LOAD	CONSD. DAY(LIT)	REQD. CAP.(LIT)	PROP. CAP.(LIT)
OWWT	84	5	420	135	56700
COM. REQMT	0.00	3	0.00	45	0.00
IND. REQMT	-NA-	-NA-	-NA-	-NA-	-NA-
SPE. REQMT	-NA-	-NA-	-NA-	-NA-	-NA-
FIRE REQMT	-	-	-	-	-
UOWWT		1.50			56700.00

WATER TANK CAPACITY FOR BUILDING C

TANK	RESI. REQMT	OCCUPANT LOAD	CONSD. DAY(LIT)	REQD. CAP.(LIT)	PROP. CAP.(LIT)
OWWT	84	5	420	135	56700
COM. REQMT	0.00	3	0.00	45	0.00
IND. REQMT	-NA-	-NA-	-NA-	-NA-	-NA-
SPE. REQMT	-NA-	-NA-	-NA-	-NA-	-NA-
FIRE REQMT	-	-	-	-	-
UOWWT		1.50			56700.00

WATER TANK CAPACITY FOR BUILDING D

STAMP OF AUTHORITY
 SHEET NO. 4/12

APPROVED
 The Plans amended in
 As per the conditions Mentioned in the accompanying commencement Certificate No. 183 dated 13/02/2023
 2023

Executive Engineer
 TOWN PLANNING
 Nashik Municipal Corporation
 Nashik

BUILDING C & D

CERTIFICATE OF AREA :
 CERTIFIED THAT THE PLOT UNDER REFERENCE WAS SURVEYED BY ME ON 10.12.22 DIMENSION OF ALL SIDES ETC OF PLOT STATED ON PLAN MEASURED ON SITE & AREA SO WORK OUT TALLIES WITH AREA STATED IN DOCUMENTS OF OWNERSHIP T.P. ACT.

OWNERS CONFIRMATION :
 I CONFIRM THE ABOVE STATEMENT AND SHALL BE RESPONSIBLE FOR THE EXECUTION OF THE WORK AS PER SANCTIONED PLAN IN ALL RESPECTS.

OWNER : PROPRIETOR OF S.V. THOMBARE & ASSOCIATES
 MR. SHRIKANT V. THOMBARE, PROPRIETOR OF S.V. THOMBARE & ASSOCIATES

ARCHITECT : DEEPAJI THOMBARE ENGINEER
 Reg. No. CA/2002/2568
 TITLE : MUNICIPAL DRAWING

AMALGAMATION & REVISED BUILDING PERMISSION OF RESIDENTIAL PROJECT ON GAT NO. 190/28/1+2, AT DEOLALI SHIVAR, NASHIK ROAD, NASHIK FOR SUDASH CONSTRUCTION L.V. THROUGH MR. SANJAY SHANTARAM SANGLE.

NOTE :
 UNLESS OTHERWISE SPECIFIED, DIMENSIONS ARE IN METERS WRITTEN DIMENSIONS TO BE FOLLOWED RATHER THAN SCALING THE DRAWING.

SHREEDIP ASSOCIATES
 ARCHITECT, INTERIOR & LANDSCAPE DESIGNER
 1, GOLDEN TERRACE APP., NEAR CHAWWAK CHOWK, INDIRA NAGAR, NASHIK.
 PHNO - 7020080728