


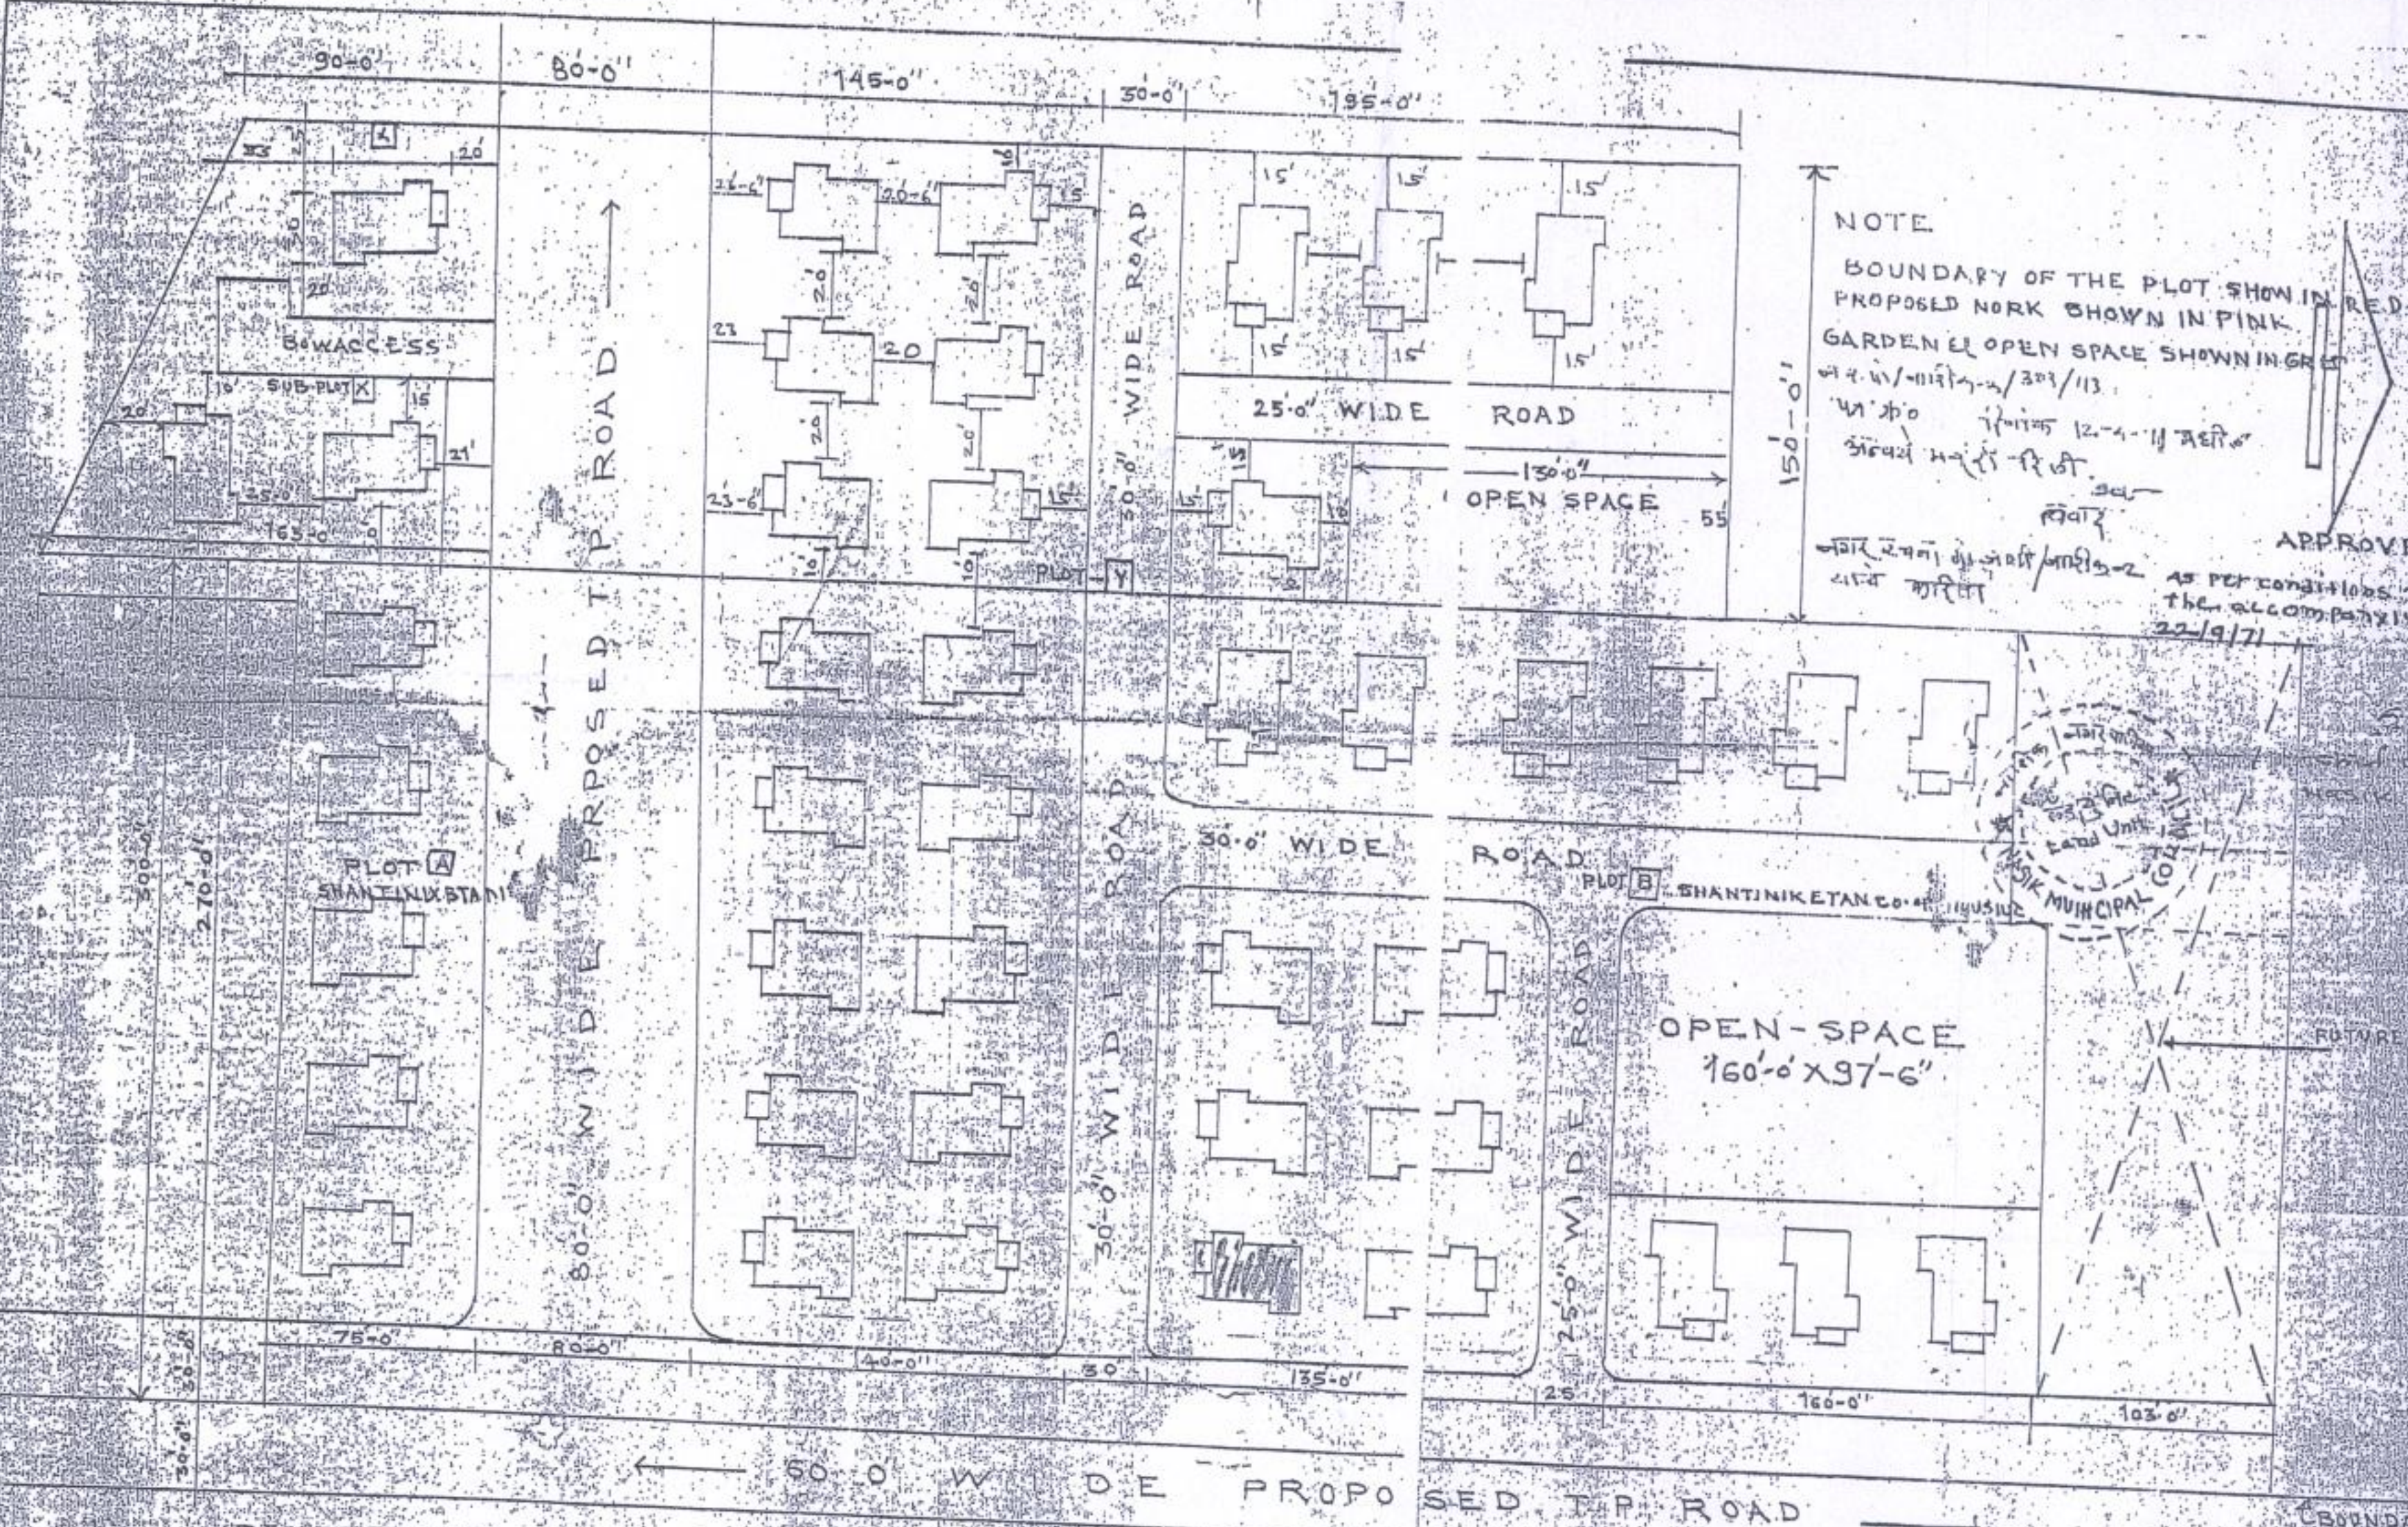

AREA STATEMENT	
AREA OF ORIGINAL PLOT	= 87120.00 S.F.
AREA OF PROPOSED ROAD - 80x150	= 12000.00 S.F.
BALANCE PLOT AREA FOR DEVELOPMENT	= 75120.00
AREA OF SUB PLOT X (150x)	= 18975.00 S.F.
AREA OF SUB PLOT Y	= 56045.00
10% GARDEN AREA FOR PLOT Y	= 5604.5
GARDEN AREA PROVIDED	= 7150.0 S.F.
AREA OF COLONY ROAD IN PLOT X	= 2800.00 S.F.
AREA - - - - -	= 9375.00
BUILT UP AREA OF PRO. BUILDING [EACH]	1000.00 S.F.
BUILT UP AREA OF BLDGS IN PLOT X	3000.00 S.F. < 1/3 ALLOWABLE
BUILT UP - - - - -	1000.00 < 1/3

OWNER'S SIGNATURE	Sd—
	B.R. AND B.R. ARCHITECTS/ENGINEERS 31/A GOVIND W/O DESHPANDE ROAD NAGPUR
	SITE PLAN - (REVISED)
	PROPOSED GROUP HOUSING NO. 105 NO. 703 H. NO. 1 P.S. NO. 11 NAGPUR THE LAND RECORD DEPT. EMPLOYEES CO-OP HOUSING SOCIETY LTD. NAGPUR