
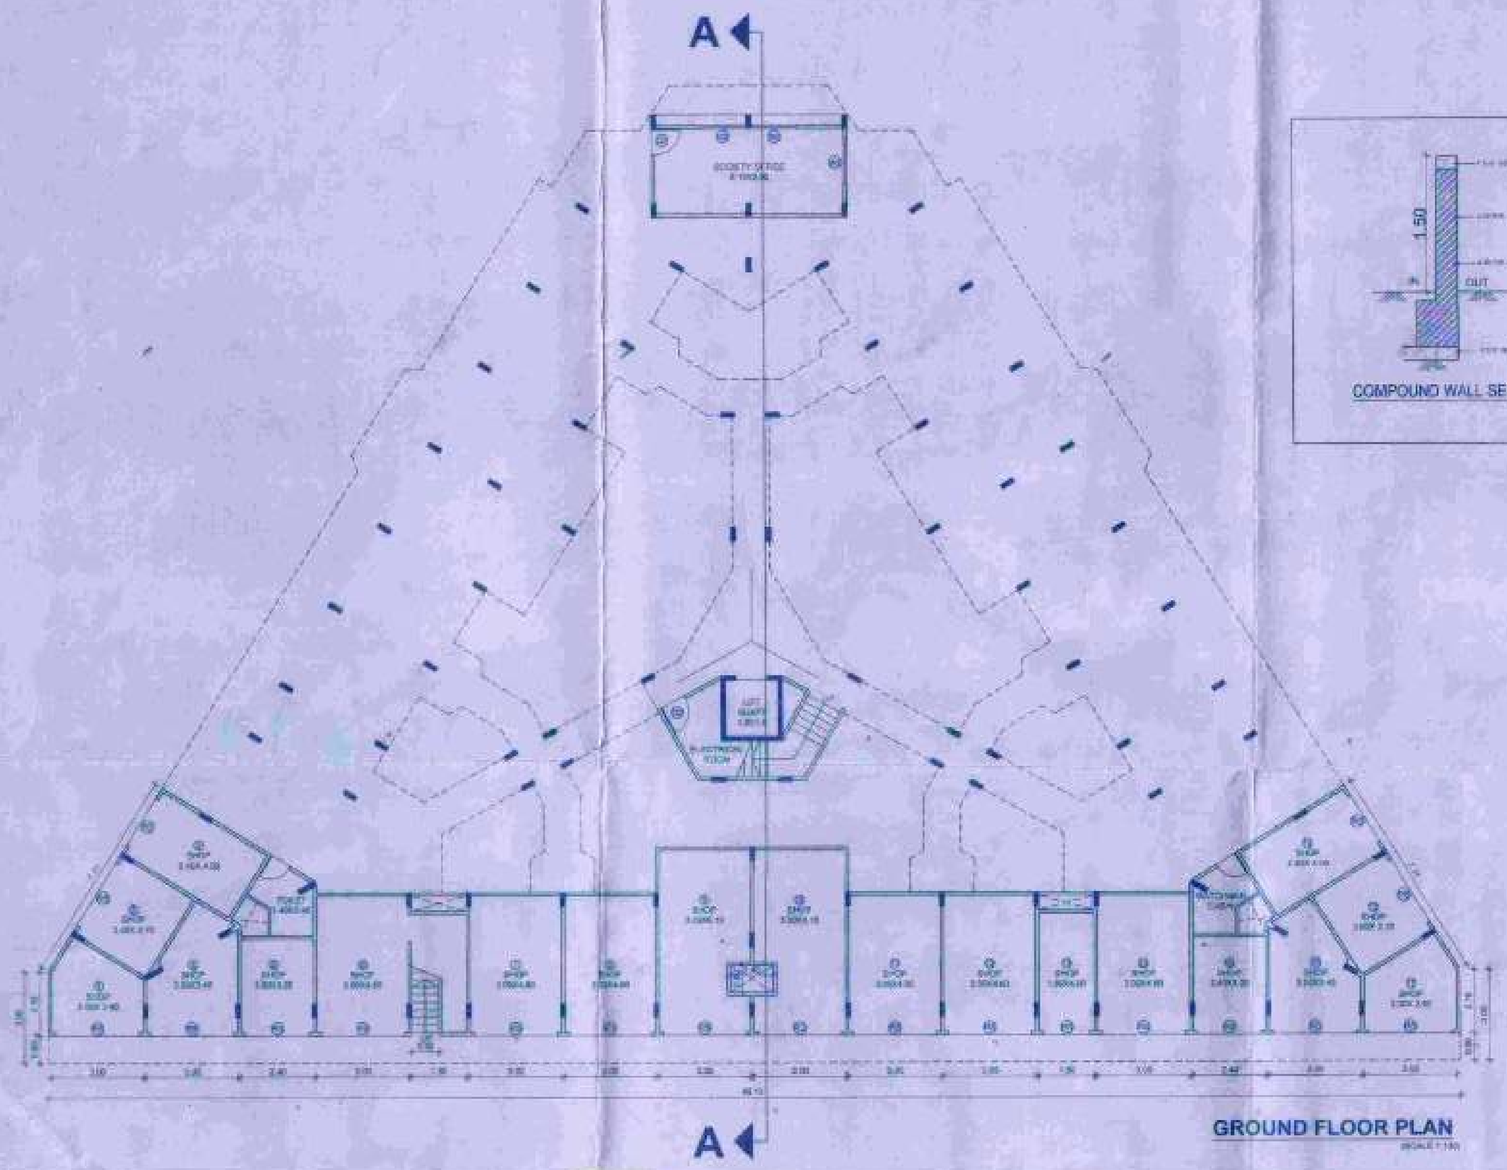



GROUND FLOOR PLAN


COMPOUND WALL SECTION

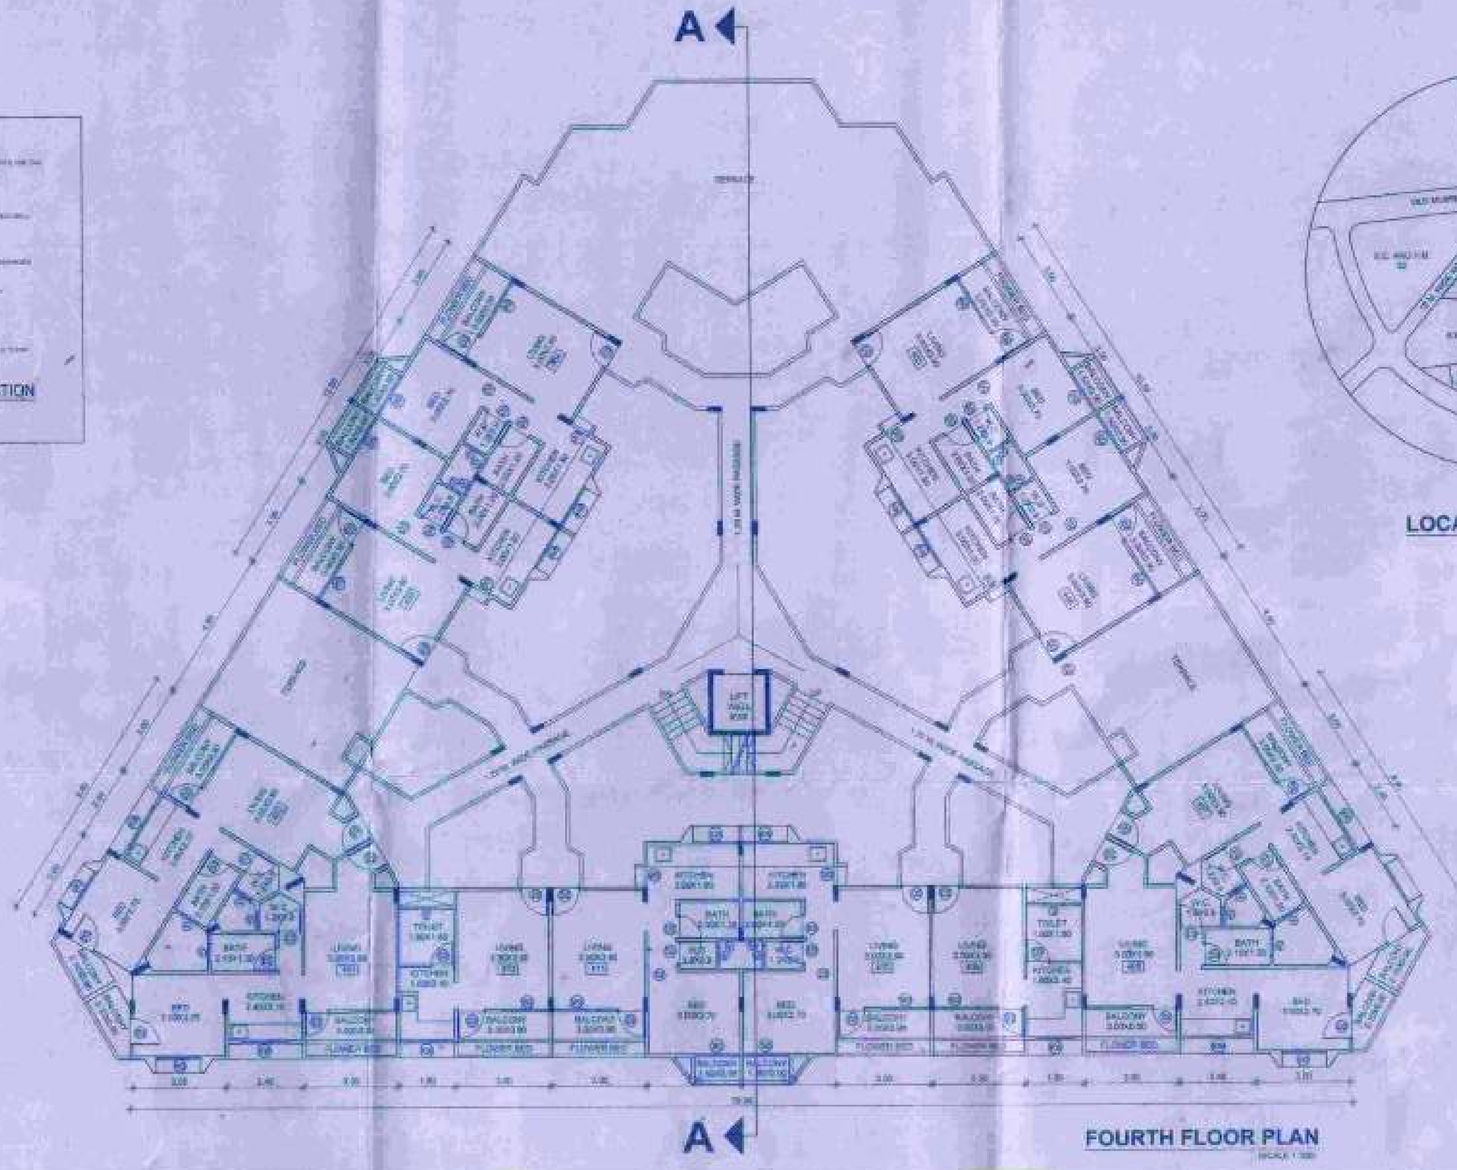


FOURTH FLOOR PLAN

LOCAT

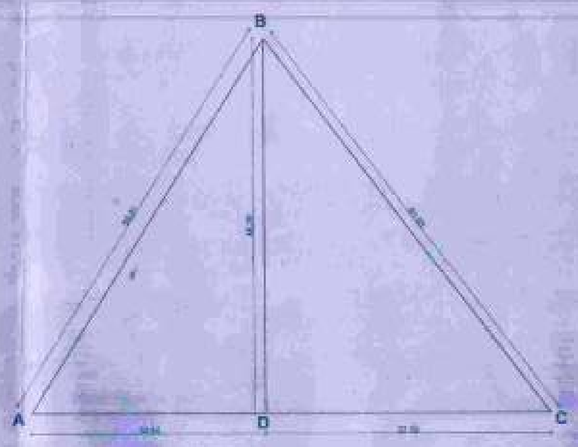

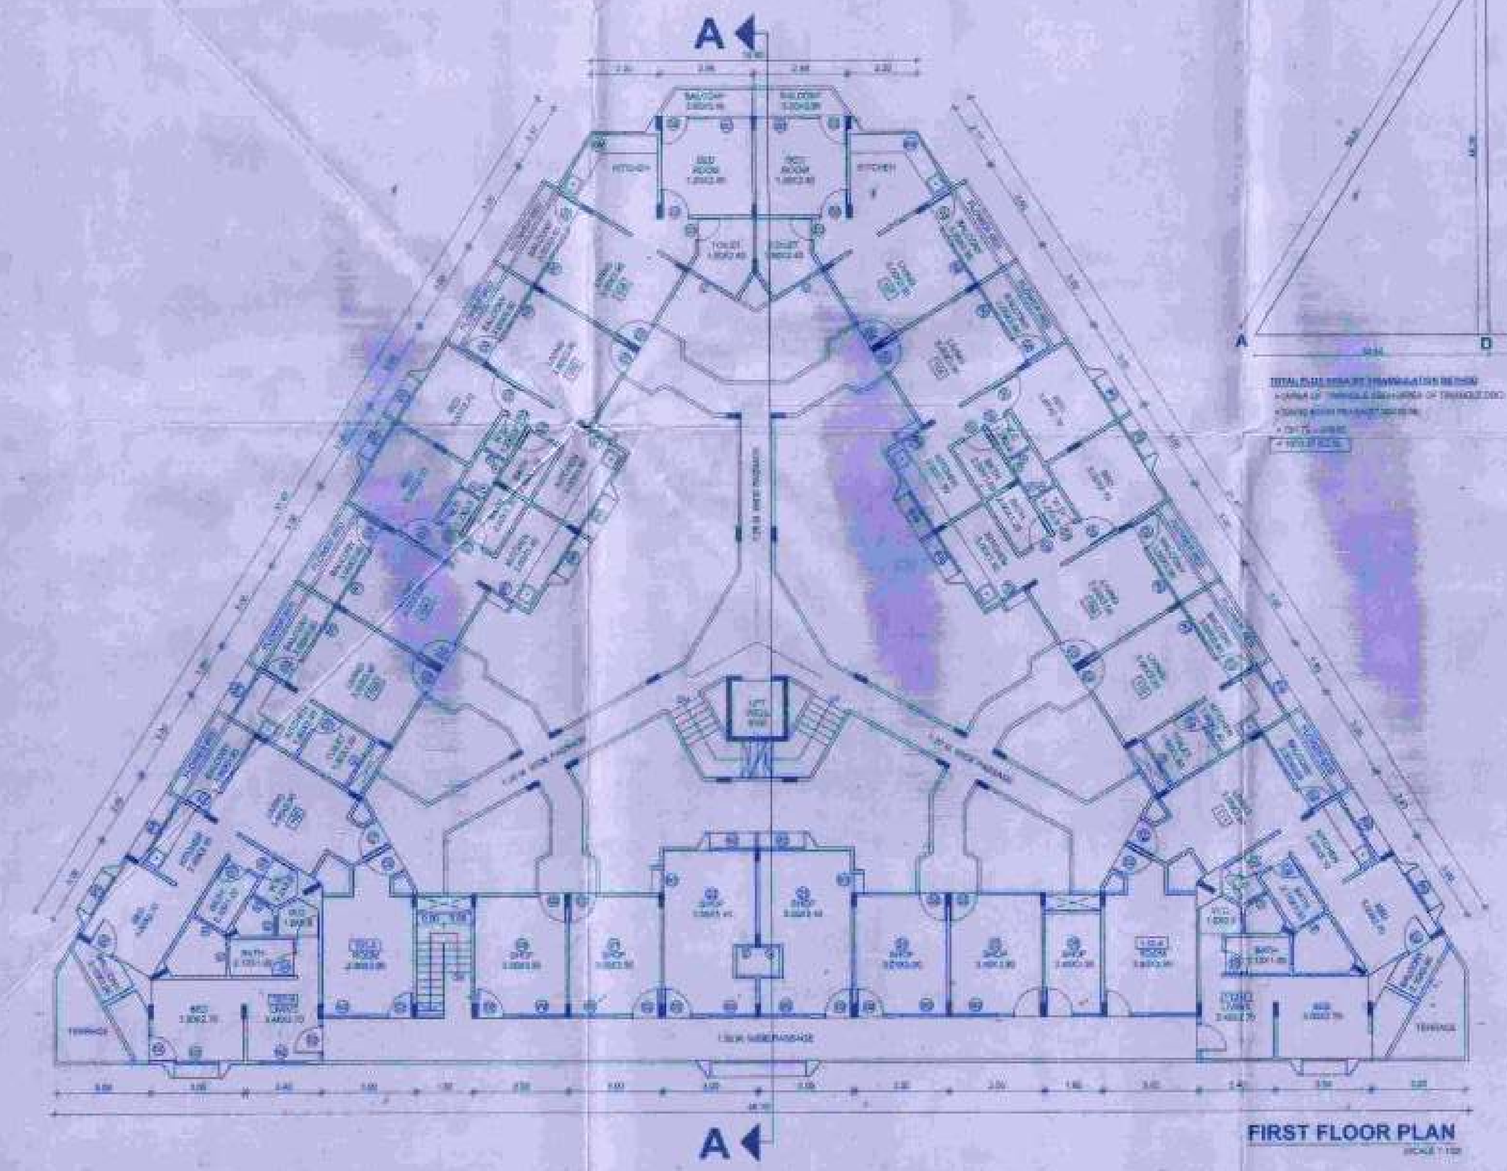

FIRST FLOOR PLAN

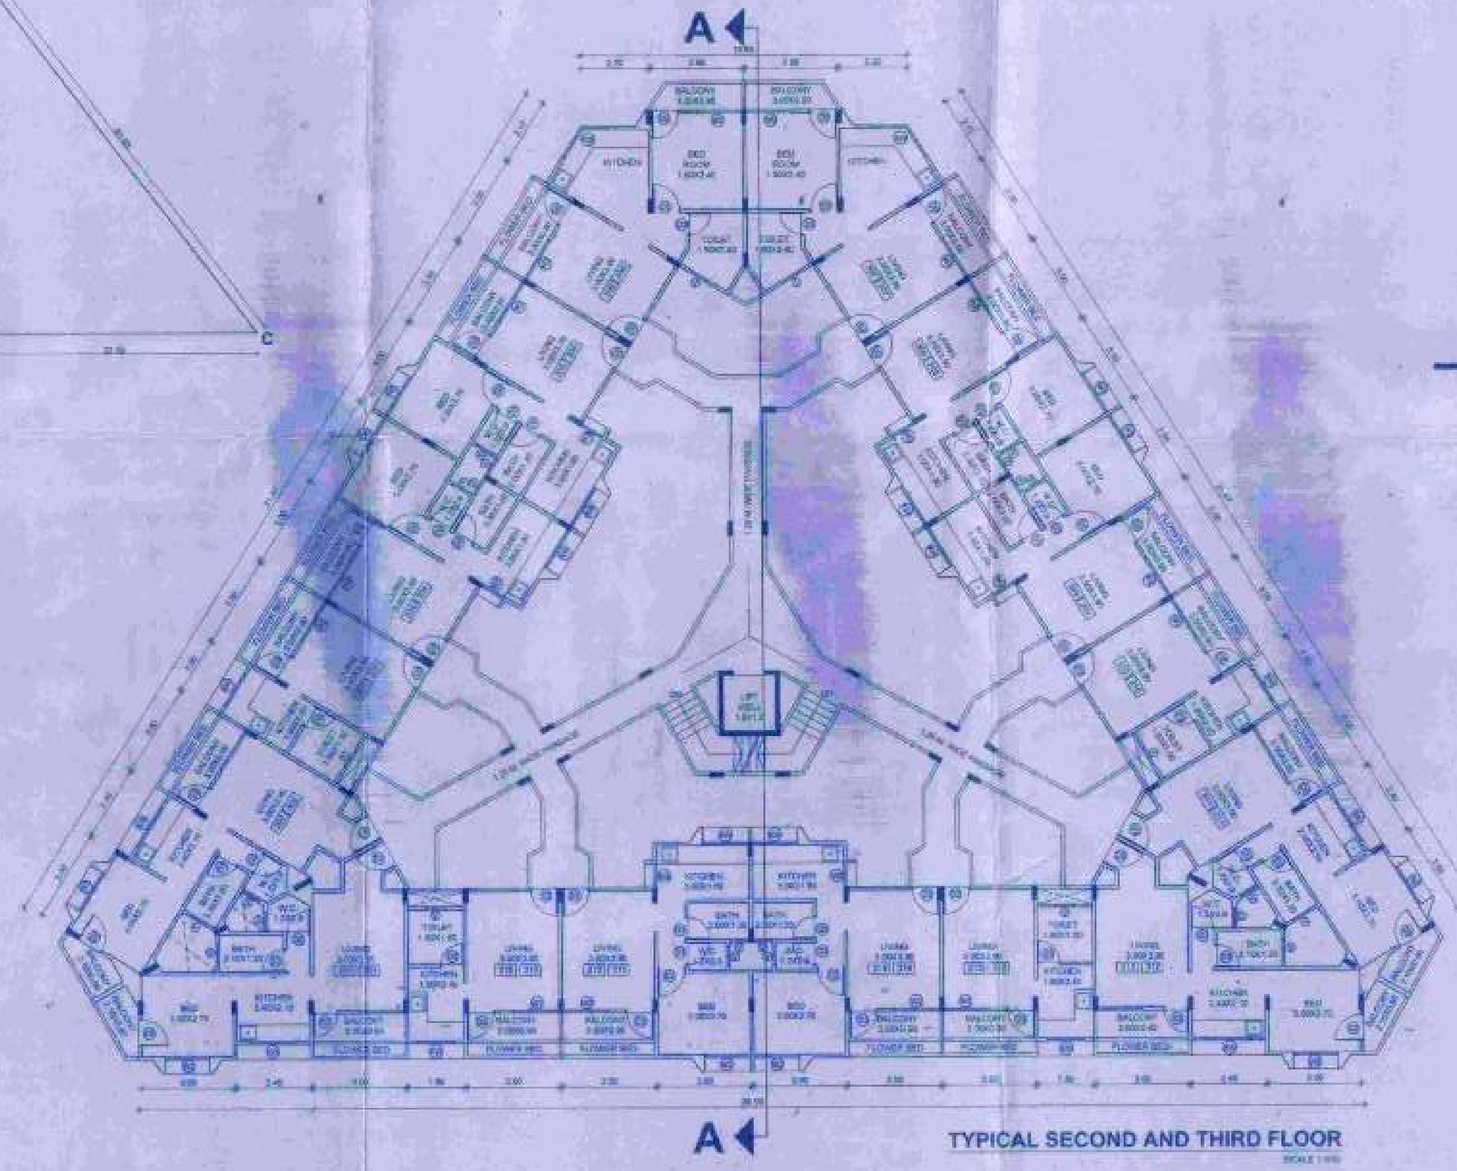

TYPICAL SECOND AND THIRD FLOOR