


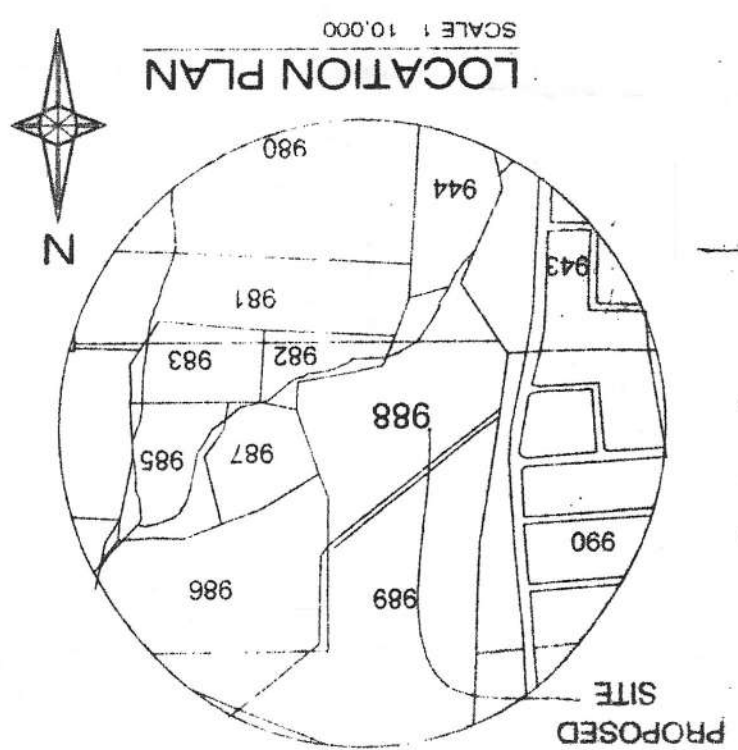

NOTE -
TENTATIVELY APPROVED RESIDENTIAL
PURPOSE NASHIK MUNICIPAL
CORPORATION NASHIK
VIDE NO. CD/33/3 DATE 08.05.12

PLOT AREA STATEMENT

PLOT NOS	AREA IN SQ.M.
1	1523.70
2	334.39
3	249.55
4	231.38
5	188.28
6	183.15
7	403.06
TOTAL	3113.51

PLOT EXISTING BUILD. AREA (F.S.I.) STATEMENT

PLOT NO.	PLOT AREA IN SQ.M.	EXIST. BUILTUP AREA
1	1523.98	1523.98
TYPE	AREA	OCCUPANCY OBTAINED
B	228.75	NO.-375.DT.-16/03/2004
C	296.91	NO.-590.DT.-03/11/2004
TOTAL=	900.95	NO.-7021.DT.-23/11/2008

TRUE COPY

SHRIKANT SOHANI

ARCHITECT, NASHIK.

STAMP OF APPROVAL

APPROVED

(Demarcated Final) Lay out as per the conditions mentioned in the letter NO.LND/WS/CD/55/32 dt. 12/10/2012

169 of the Maharashtra Regional and town planning Act 1966.

Asst. Director of T.P. Planning

Nashik Municipal Corp.

NASHIK.

AREA STATEMENT IN SQ.M.

AREA AS PER 7/12 EXTRACT (S.NO.988/10)	4700.00
AREA OF AVAILABLE ON SITE	4635.00
AREA UNDER OPEN SPACE	464.00
AREA UNDER M.S.E.B	25.00
AREA UNDER INTERNAL ROAD	1032.49
AREA UNDER PLOTS	3113.51

DEMARCATION CERTIFICATE

THIS IS TO CERTIFY THAT I HAVE PERSONALLY DEMAR-
KED THIS LAY OUT WHICH IS TENTATIVE APPROVED
BY NASHIK MUNICIPAL CORPORATION NASHIK. VIDE
NO. CD/33/3 DATE 08.05.12 & FURTHER CERTIFY THAT
THE MEASUREMENT OF PLOTS, ROADS & OPEN SPACE ETC.
SHOWN IN DEMARCATION PLAN ARE ACTUALLY ON SITE.

ARCHITECT SIGN.

DEMARCATED FINAL LAY-OUT PLAN OF
S. NO. 988/10 OF NASHIK SHIWAR.
FOR SHRI. RAJARAM S. KHANDE
G.P.A. HOLDER SHRI. M. N. INAMDAR

ARCHITECTS SIGN

GPA:- SHRI. M. N. INAMDAR


MR. SHRIKANT SOHANI

SHRIKANT SOHANI

ARCHITECT & INTERIOR CONSULTANT

1. VISHWESHWAR APPARTMENT
CANADA CORNER, NASHIK-422 002.
CELL:- 9422270804

DATE: 01.08.12
JOB NO. 988/10
GPA BY: S. SOHANI
SCALE: AS SHOWN

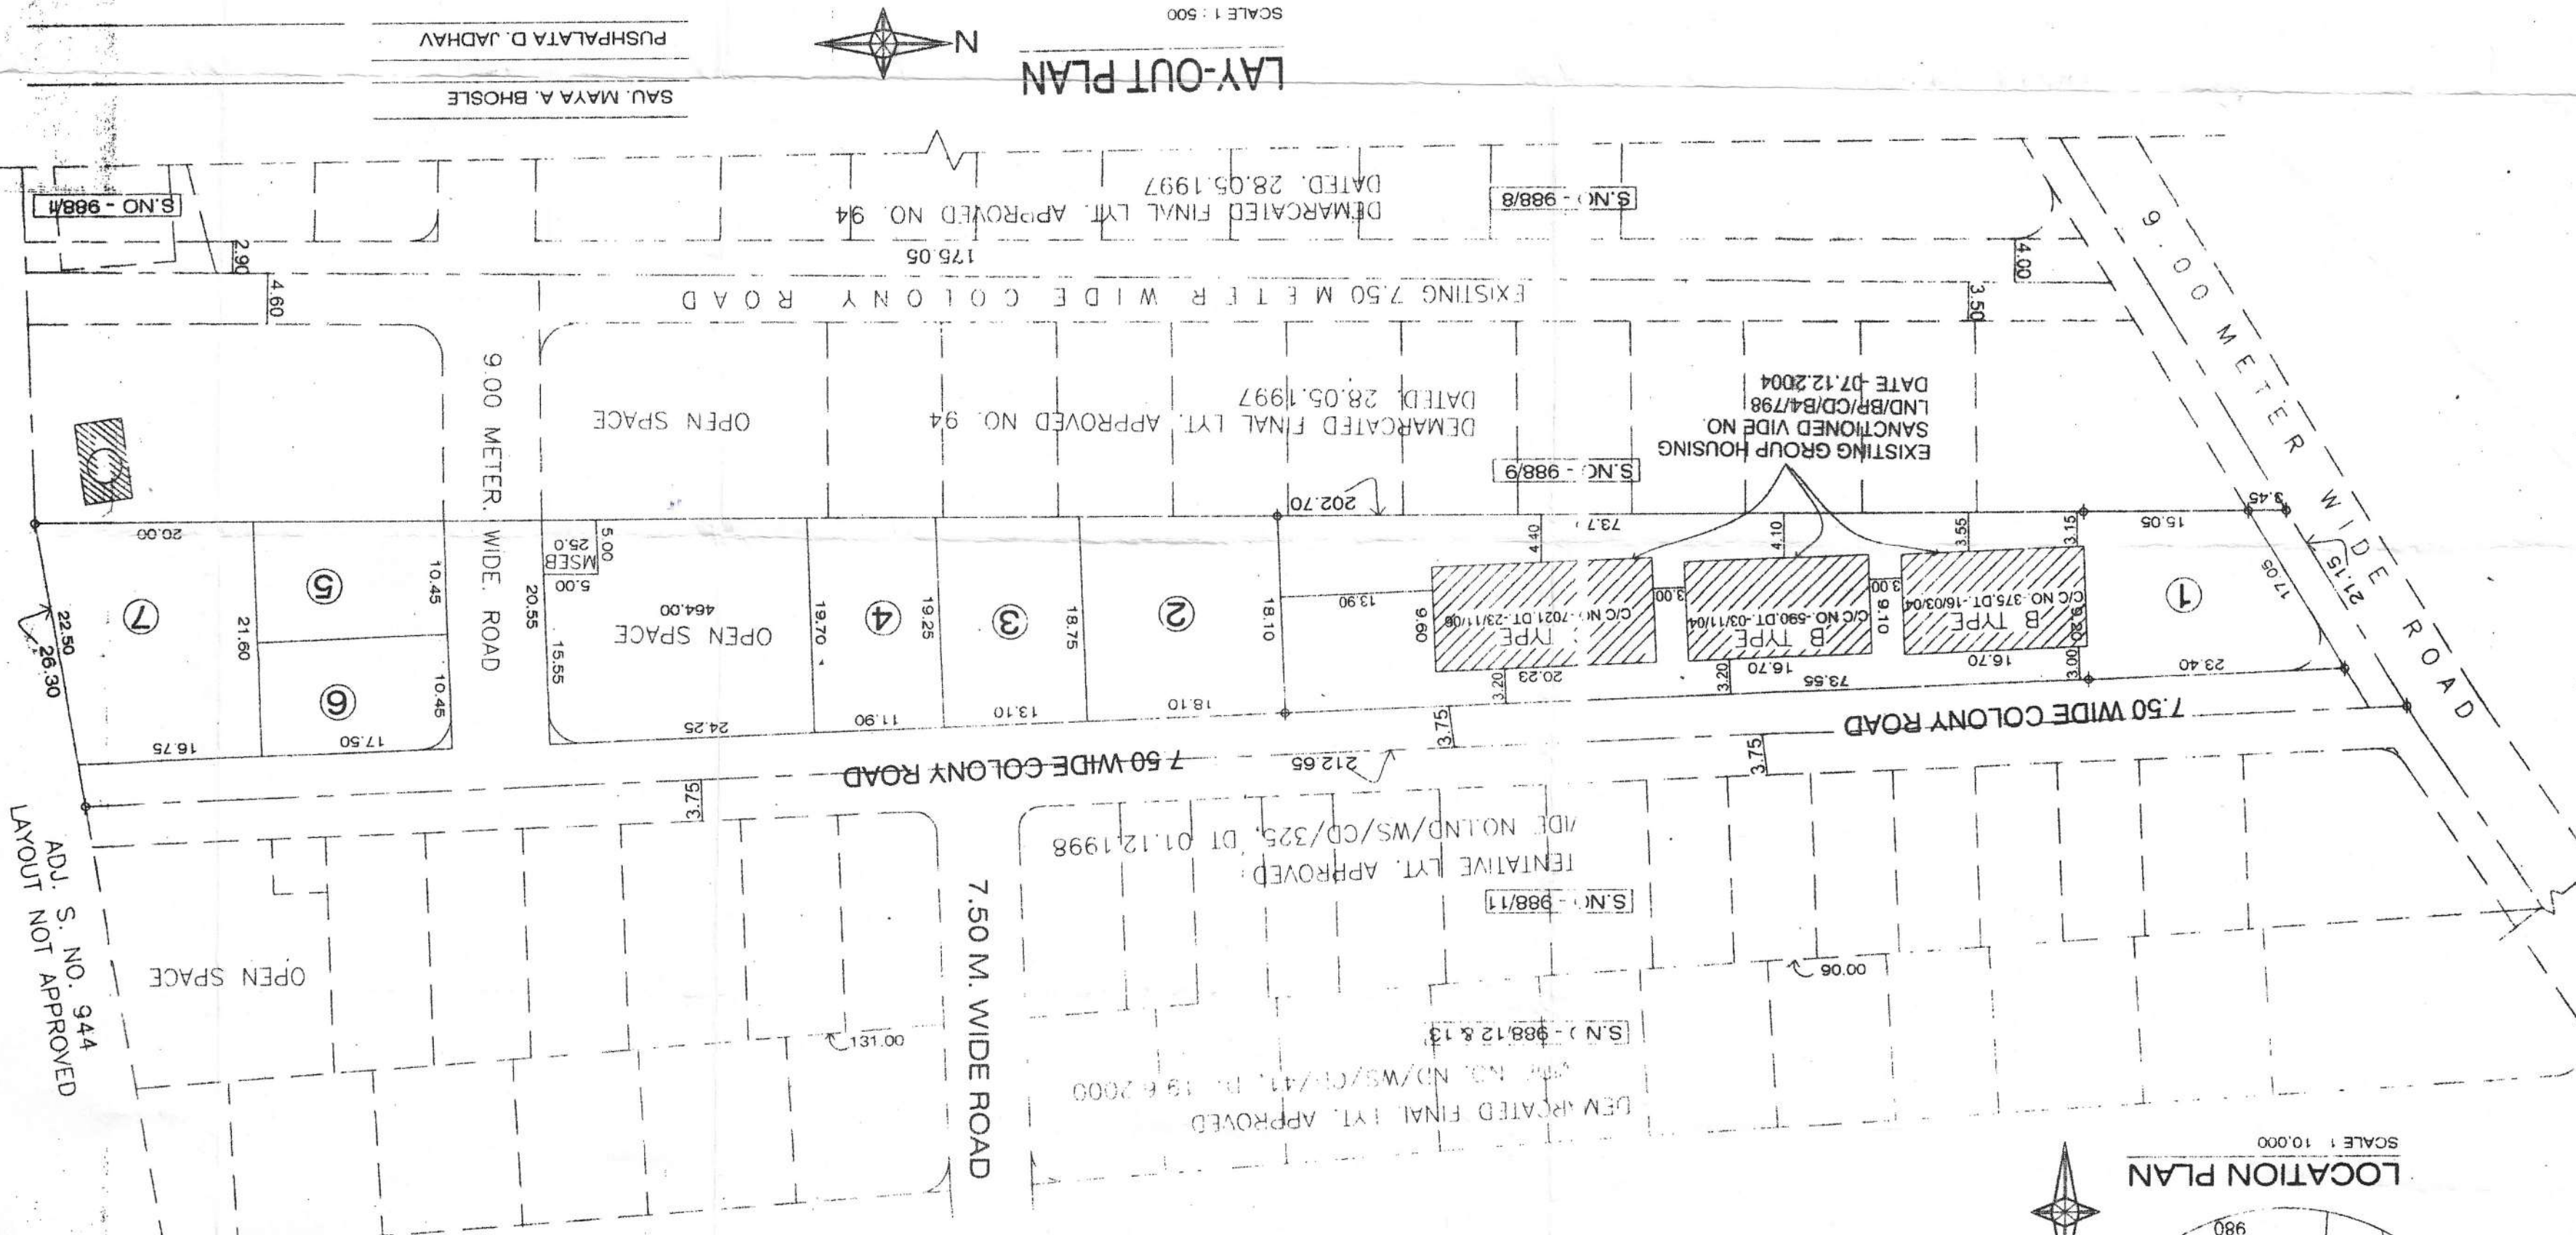

F:\ROHIT\ROHIT\MR. KHANDE\KHANDE
FINAL LAYOUT S NO 988/4 PART 12.dwg (04.03.11).dwg