

BUILDING - B

STAMP OF APPROVAL 2/3

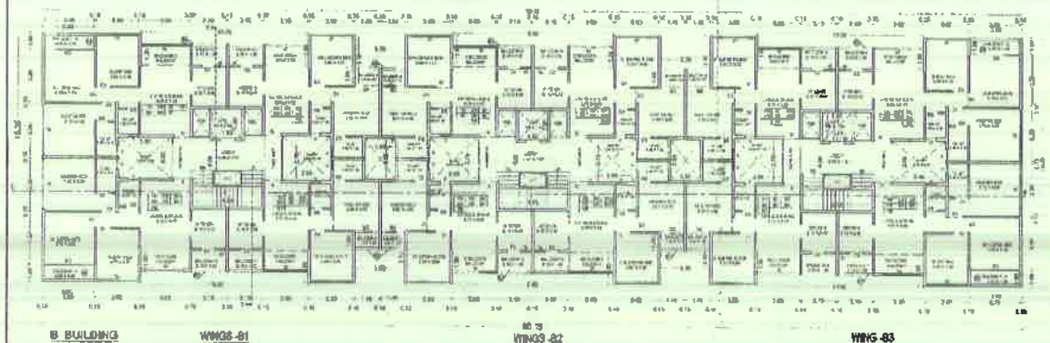

B BUILDING
TYPICAL 1ST TO 7TH FLOOR
(SCALE - 1:100)

WING-B1 WING-B2 WING-B3

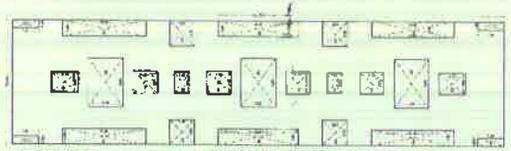

B -BUILDING TYPICAL FIRST TO SEVENTH FLOOR AREA DIAGRAM
SCALE 1:200

B. BUILDING AREA CALC. FOR RESIDENTIAL
TYPICAL 1ST TO 7TH FLOOR

| | | | | | | | | | |
|---|---|---|---|---|---|---|---|---|---|
| 1 | 1.22 | 2 | 1.80 | 4 | 1 | 4 | + | 13.84 | 164.45 |
| 2 | 3.00 | 2 | 3.12 | 4 | 1 | 4 | + | 27.84 | |
| 3 | 5.65 | 2 | 1.75 | 4 | 1 | 4 | + | 20.43 | |
| 4 | 3.3 | 2 | 1.80 | 4 | 1 | 4 | + | 19.82 | |
| 5 | 6.65 | 2 | 4.35 | 4 | 1 | 4 | + | 77.19 | |
| 6 | 3.68 | 2 | 1.75 | 4 | 1 | 4 | + | 32.40 | |
| 7 | 1.65 | 2 | 1.50 | 4 | 1 | 4 | + | 5.61 | |
| TOTAL DEDUCTIONS | | | | | | | | | 350.48 |
| BUILT UP AREA | | | 704.93 | | | | + | | 515.05 |
| NET AREA | | | | | | | | | 644.58 |


F.S.I STATEMENT ( B - BUILDING)

| FLOOR | RESIDENTIAL F.S.I | PERMISSIBLE 10% BALCONY | PROPOSED BALCONY | EXC BALCONY |
|---|---|---|---|---|
| GROUND FL | 0.00 | 0.00 | 0.00 | 0.00 |
| 1ST FLOOR | 615.00 | 63.00 | 104.26 | 11.430 |
| 2ND FLOOR | 615.00 | 63.00 | 104.26 | 11.430 |
| 3RD FLOOR | 615.00 | 63.00 | 104.26 | 11.430 |
| 4TH FLOOR | 615.00 | 63.00 | 104.26 | 11.430 |
| 5TH FLOOR | 615.00 | 63.00 | 104.26 | 11.430 |
| 6TH FLOOR | 615.00 | 63.00 | 104.26 | 11.430 |
| 7TH FLOOR | 615.00 | 63.00 | 104.26 | 11.430 |
| LIFT AREA | 6.73 | 0.00 | 0.00 | 0.00 |
| | 4041.07 | 566.01 | 729.82 | 80.01 |

BUILT UP AREA = 4341.07 SQ.M
DRIVERS TOILET AREA = 3.23 SQ.M
TOTAL = 4344.30 SQ.M
EXCESS BALCONY AREA = 80.01 SQ.M
TOTAL BUILTUP AREA = 4424.31 SQ.M

BALCONY AREA CALC. FOR (B - BUILDING)
TYPICAL 1ST TO 7TH FLOOR

| | | | | | | | | | |
|---|---|---|---|---|---|---|---|---|---|
| B1 | 0.75 | 2 | 1.80 | 4 | 1 | 4 | + | 13.84 | 164.26 |
| B2 | 0.68 | 2 | 1.20 | 3 | 1 | 3 | + | 22.01 | |
| B3 | 1.05 | 2 | 1.50 | 3 | 1 | 3 | + | 9.05 | |
| TOTAL | | | | | | | | | 514.2601 |
| TOTAL BALCONY AREA (1ST TO 7TH FLOORS) = | | | | | | | | | 729.8601 |

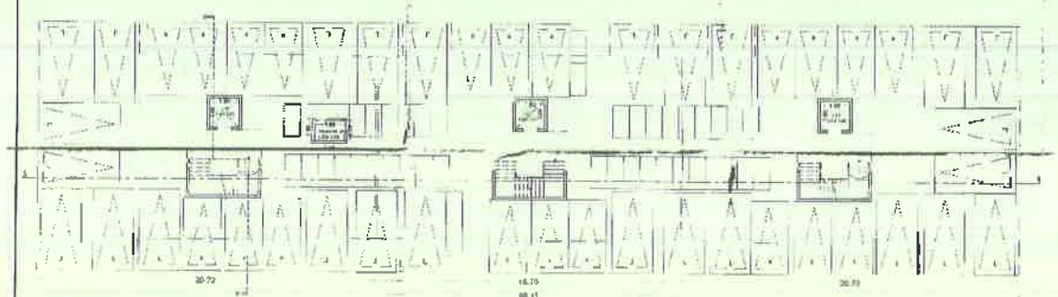


B BUILDING
GROUND FLOOR
(SCALE - 1:100)

WING-B1 WING-B2 WING-B3

PART COMPLETION FOR GROUP HOUSING SCHEME
S/NO.6 SHAT ON GANGAPUR, NO.4/P/2 CANAL
ROAD, SOMESHWAR - SATPUR LINK ROAD, DISTRICT-NASHIK
FOR,- Sheela Infrastructures And Housing India Pvt. Ltd.

ARCHITECT
SUMIT & BANSRI KUMATH


नमुना-७
REGISTRAR CLASS-2 * TALUKA JOINT SUB-REGISTRAR

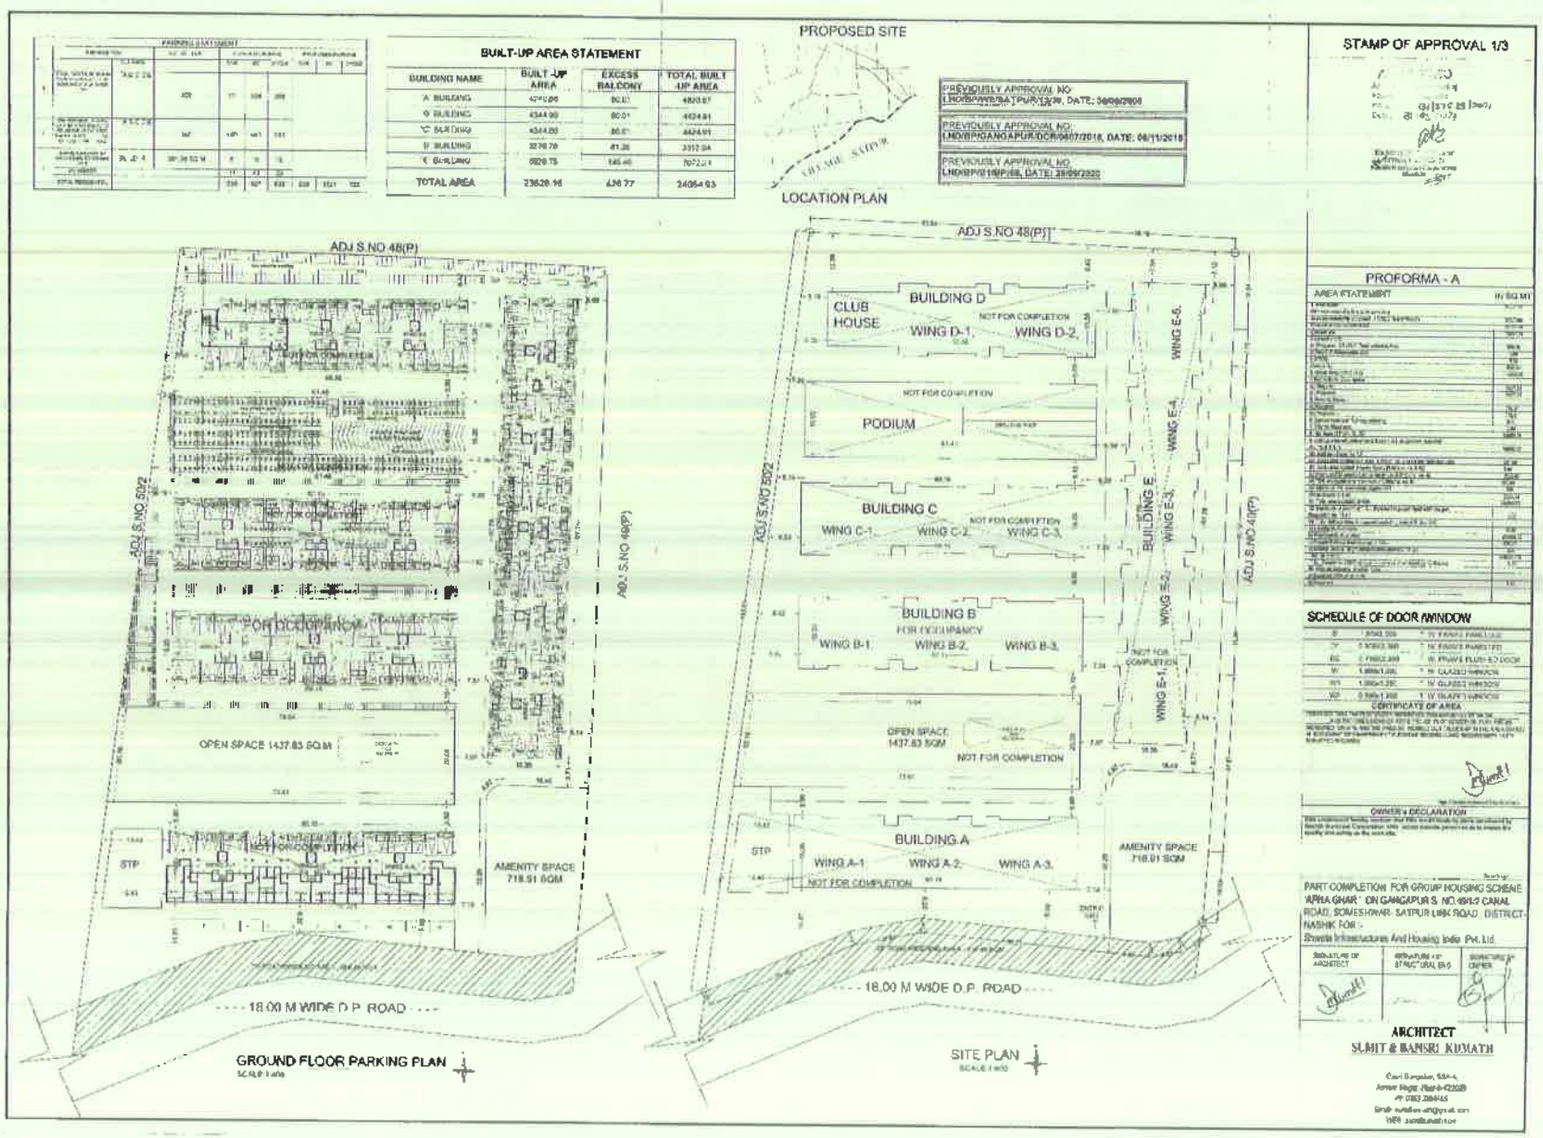



SEAL OF THE JOINT SUB-REGISTRAR CLASS-2 NASHIK

नसन-७
दस्त क्र.( ४२६०/२०२१)
९७ — १०४

JOINT SUB-REGISTRAR CLASS-2 * NASIK-VII *

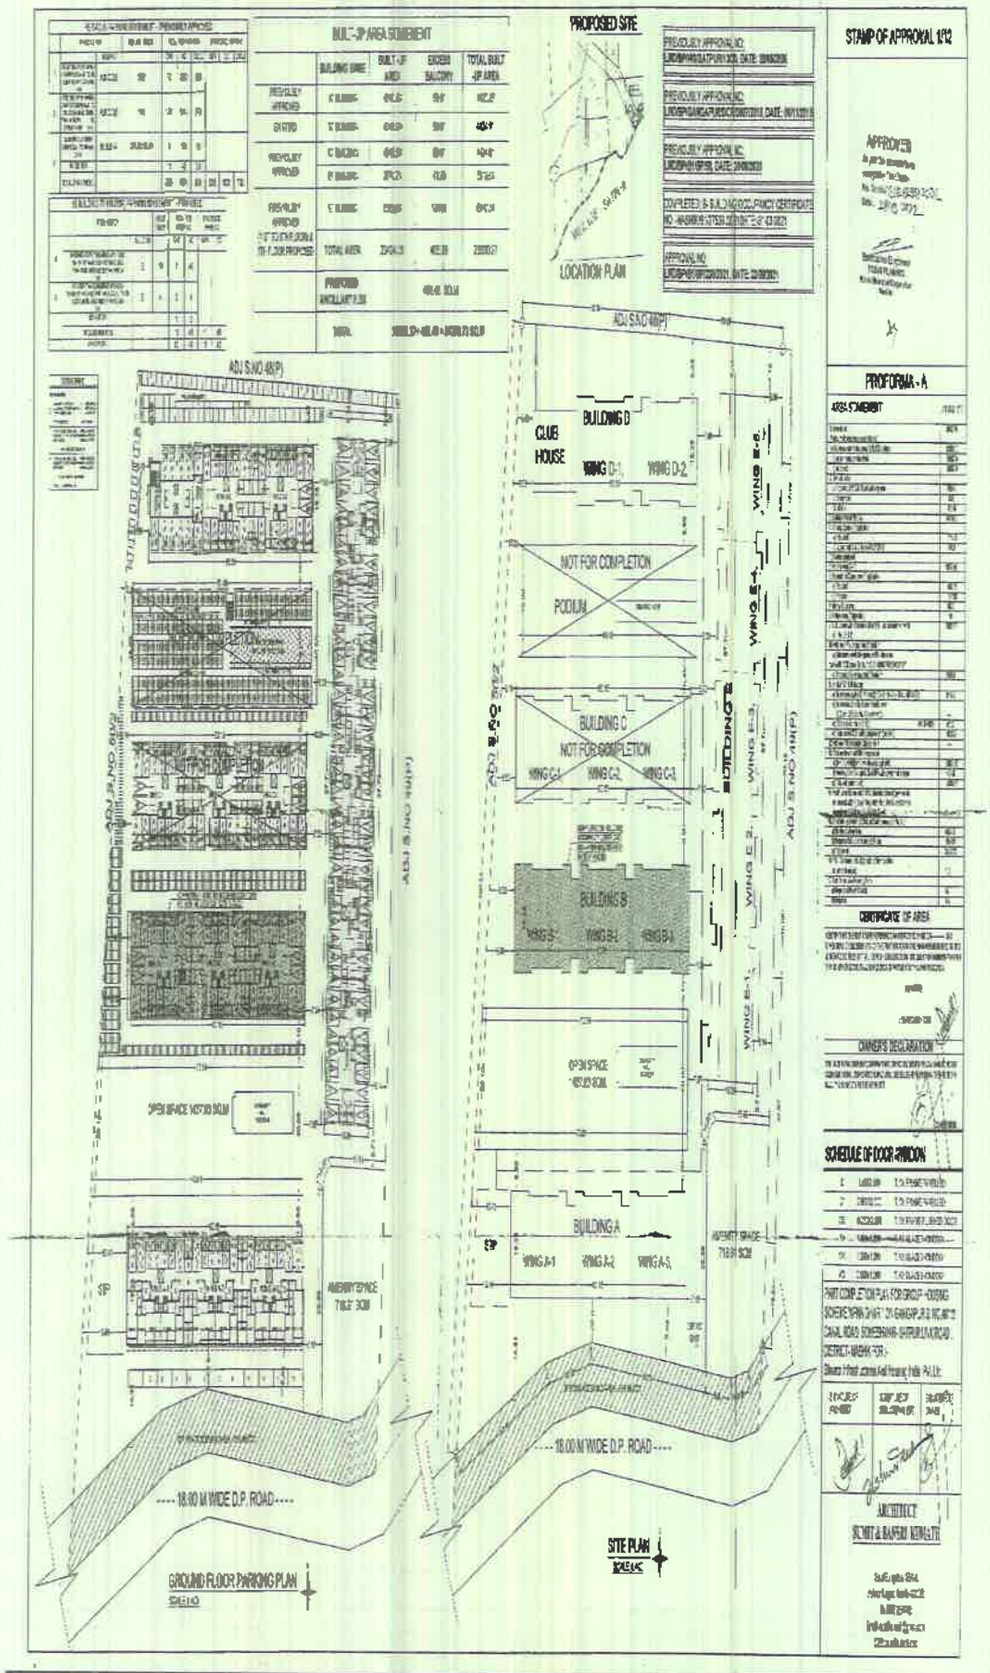

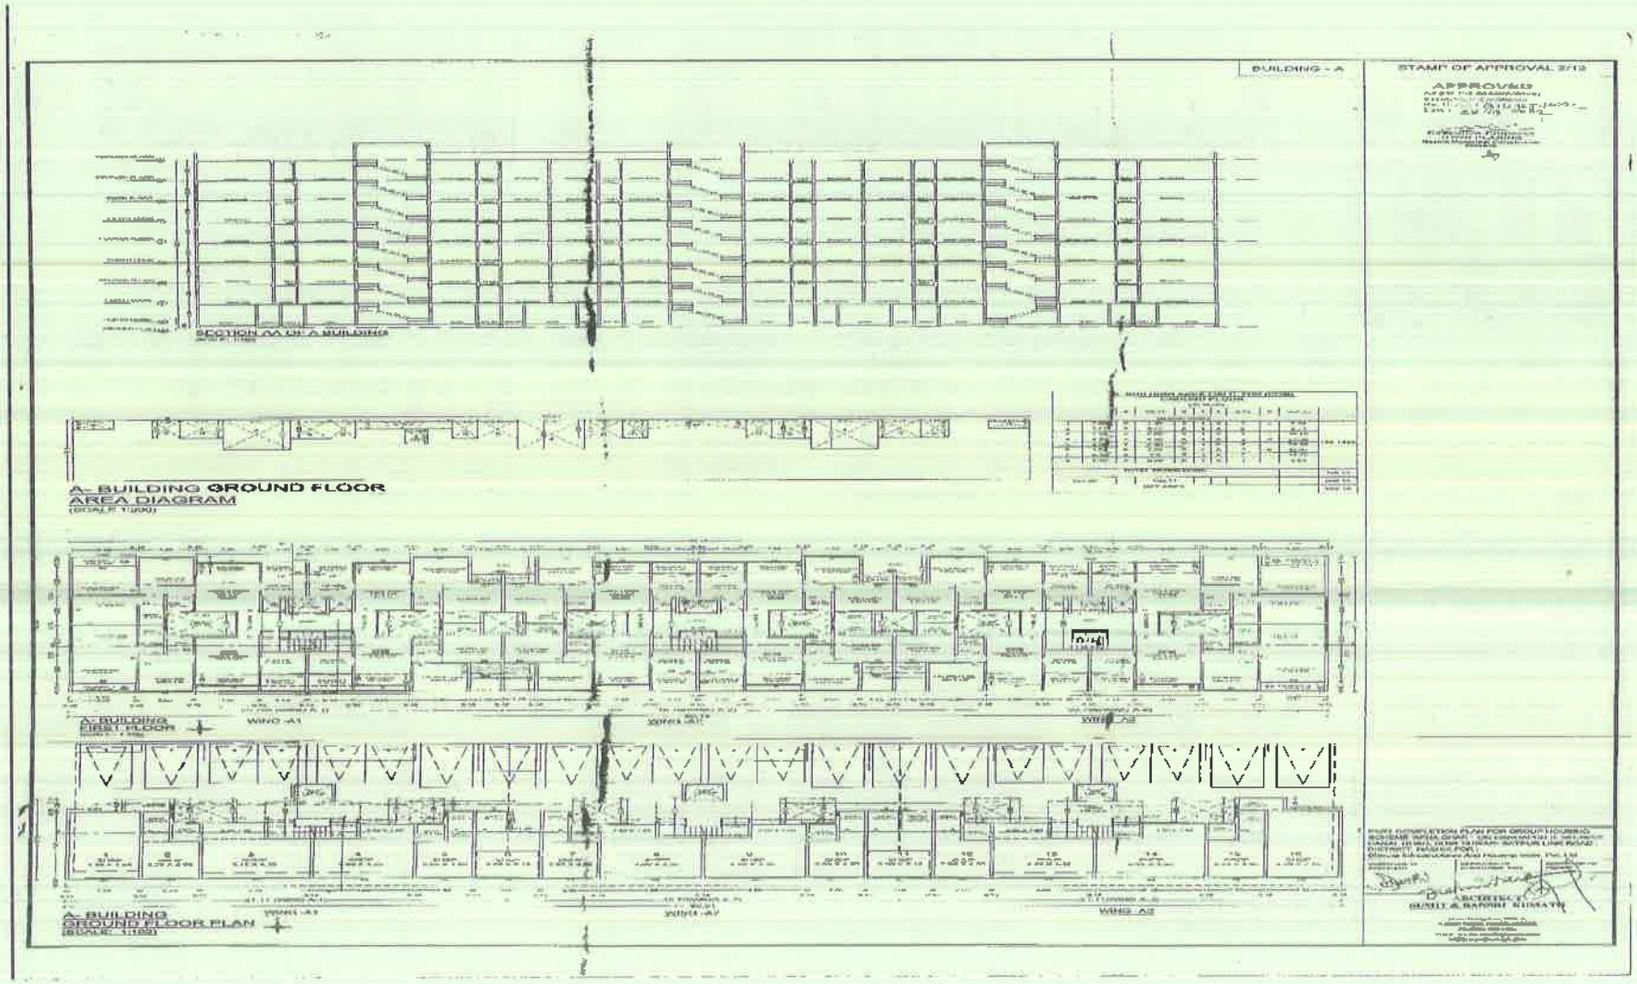


60 | P 2 0 1 2


नमूना-७

नमुना-७

दस्त क्रं. ४२७०/२०२१

९३ — १०४

SEAL OF THE JOINT SUB-REGISTRAR CLASS-2 NASIK-VII

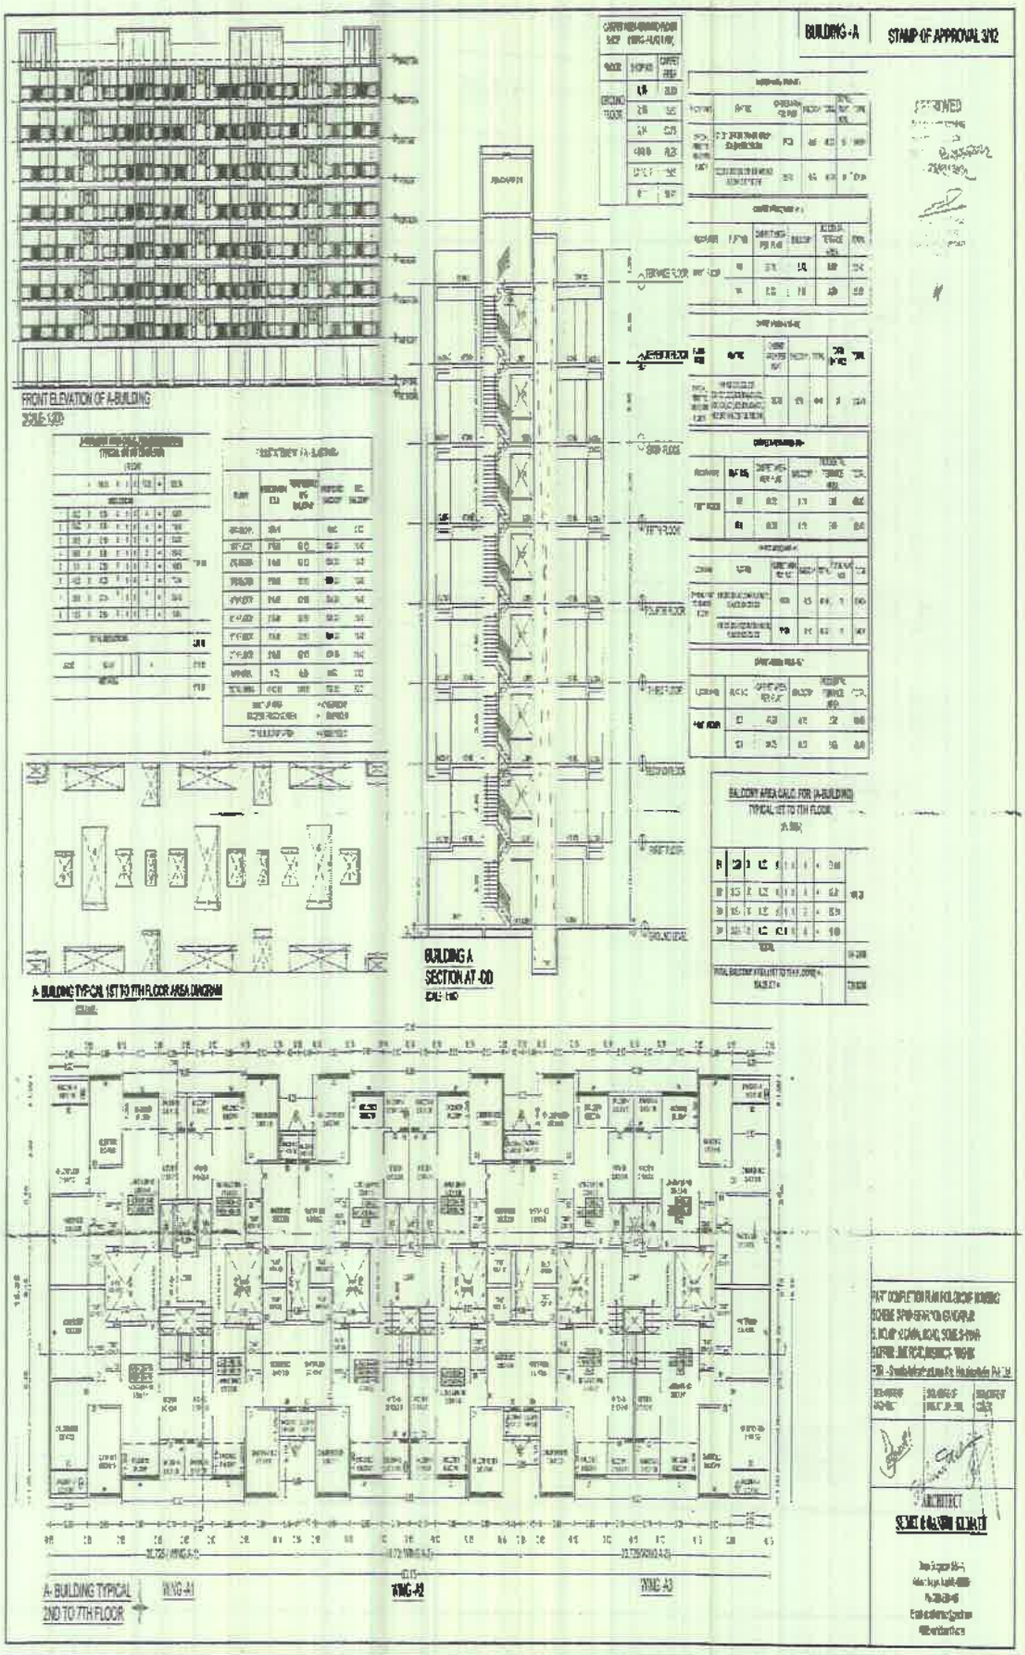

सूची-७
४२७० /२०२२
६४-१०४
OFFICE OF THE JOINT SUB-REGISTRAR CLASS-2 NASIK-VII

