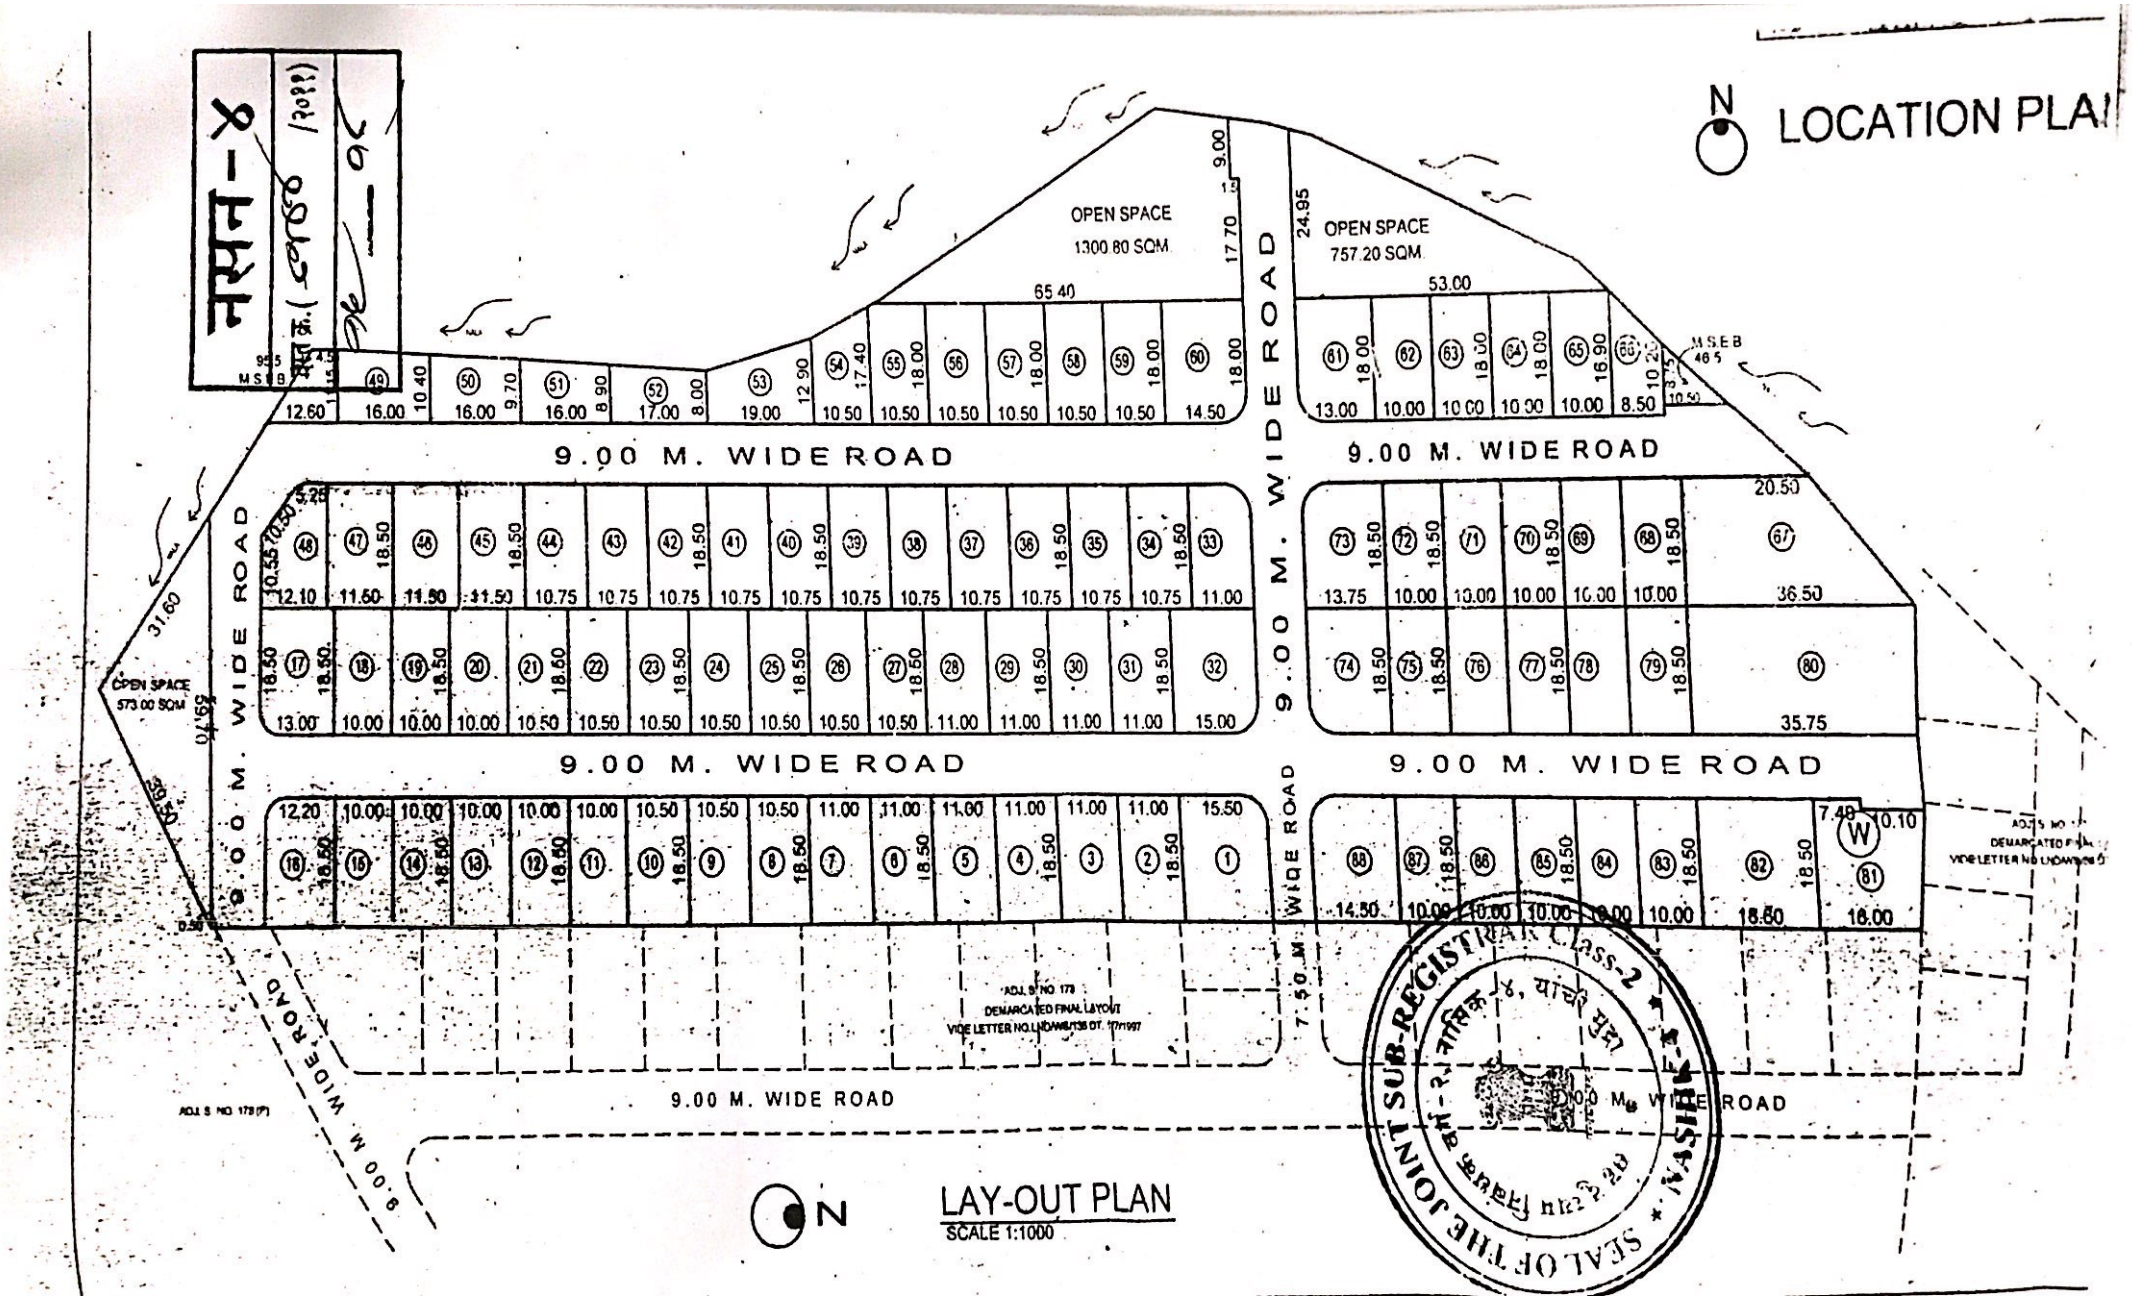

नमुना-४
LOCATION PLAN
OPEN SPACE
1300.80 SQM.
OPEN SPACE
757.20 SQM.
OPEN SPACE
573.00 SQM.
9.00 M. WIDE ROAD
9.00 M. WIDE ROAD
9.00 M. WIDE ROAD
9.00 M. WIDE ROAD
9.00 M. WIDE ROAD
9.00 M. WIDE ROAD
9.00 M. WIDE ROAD
9.00 M. WIDE ROAD
9.00 M. WIDE ROAD
7.50 M. WIDE ROAD
M.S.E.B.
ADJ.S NO. 179
DEMARCATED FINAL LAYOUT
VIDE LETTER NO.LND/MISC/35 DT. 17/1/97
ADJ.S NO. 179(P)
SEAL OF THE JOINT SUB-REGISTRAR Class-2 VASHI
N
LAY-OUT PLAN
SCALE 1:1000