

APPROVED

The Plans amended in
As per the conditions Mentioned in
the accompanying commencement
Certificate No. 13.113p/61 dated 29/09/2020
Executive Engineer
TOWN PLANNING
Nashik Municipal Corporation
Nashik

SCHEDULE OF DOOR / WINDOW			
D	1.05X2.300	T. W. FRAME PANELLED	
D1	0.900X2.300	T. W. FRAME PANELLED	
D2	0.750X2.300	T. W. FRAME FLUSHED DOOR	
W	1.800X1.200	T. W. GLAZED WINDOW	
W1	1.200X1.200	T. W. GLAZED WINDOW	
W2	0.900X1.200	T. W. GLAZED WINDOW	


OWNER'S DECLARATION
We understand hereby confirm that I/we would abide by plans sanctioned by
the authority and would ensure person to be in charge of the
quality and safety as the work site.

(REVISED)
PROPOSED GROUP HOUSING SCHEME 'APNA GHAR'
ON GANGAPUR S. NO. 482/A & 50/2 CANAL ROAD,
SOMESHWAR, SATPUR LINK ROAD, DISTRICT-
NASHIK FOR :-
Shweta Infrastructures And Housing India Pvt. Ltd.

SIGNATURE OF ARCHITECT
SIGNATURE OF STRUCTURAL ENG.
SIGNATURE OF OWNER


ARCHITECT
SUMIT & BANSRI KUMATH

Gauri Bungalow, SSA-4,
Ashwin Nagar, Nashik-422009,
Ph-0253 2394485
Email- sumitkumath@gmail.com
WEB- sumitkumath.com

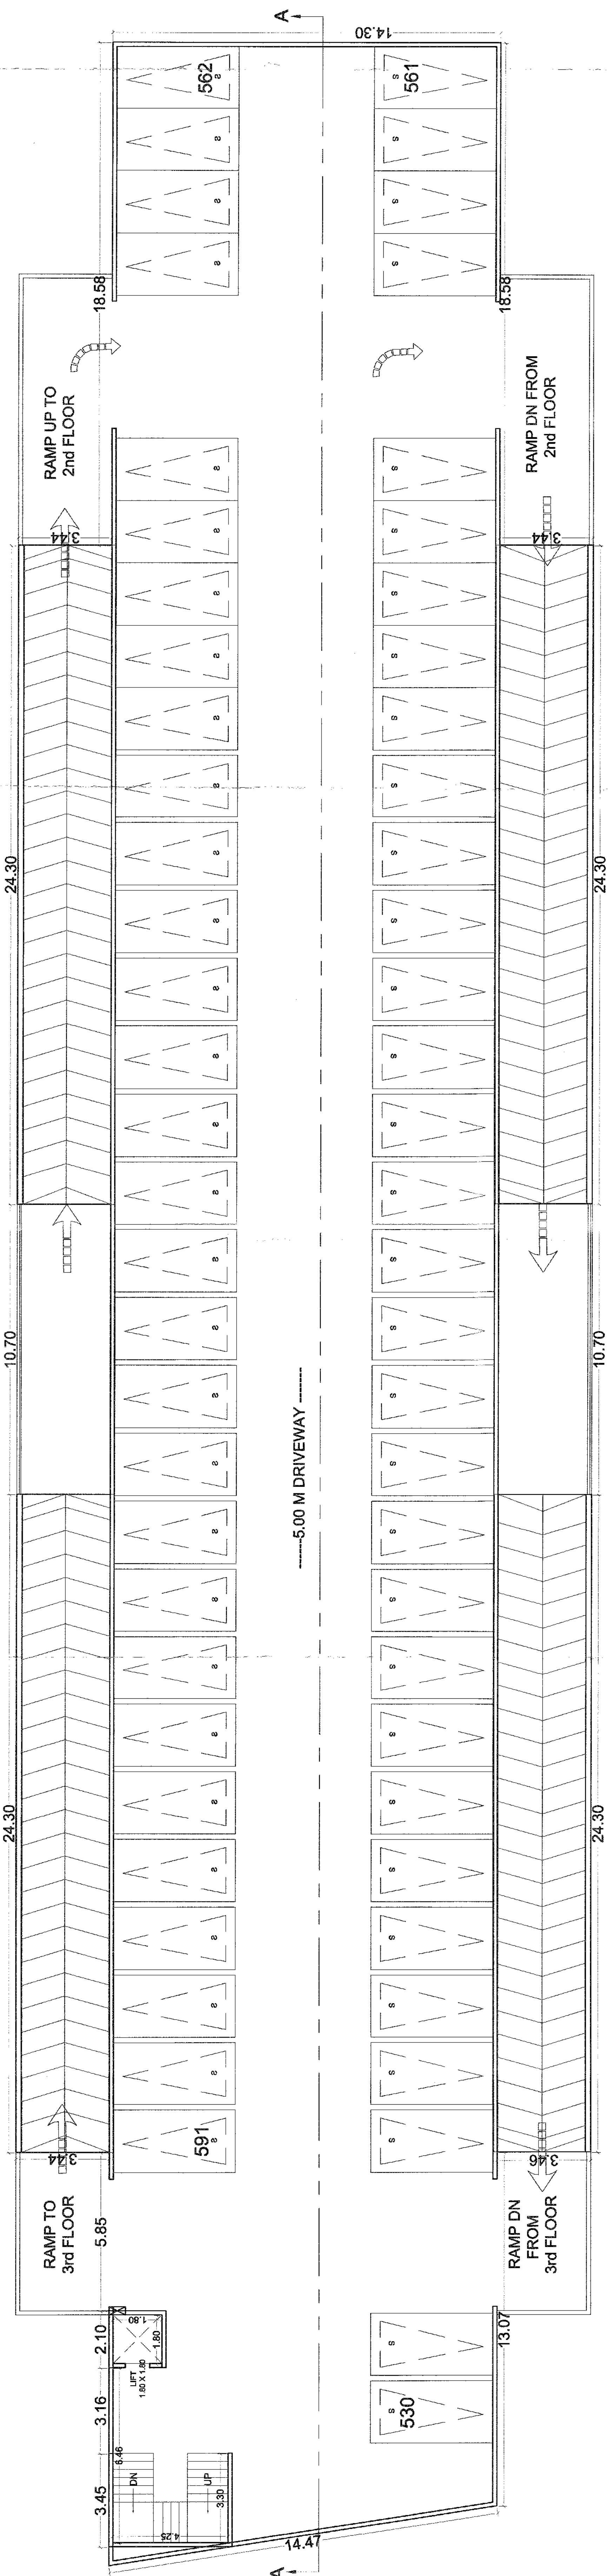

2ND PODIUM PLAN (62 CARS PARKING)

SCALE:1:100

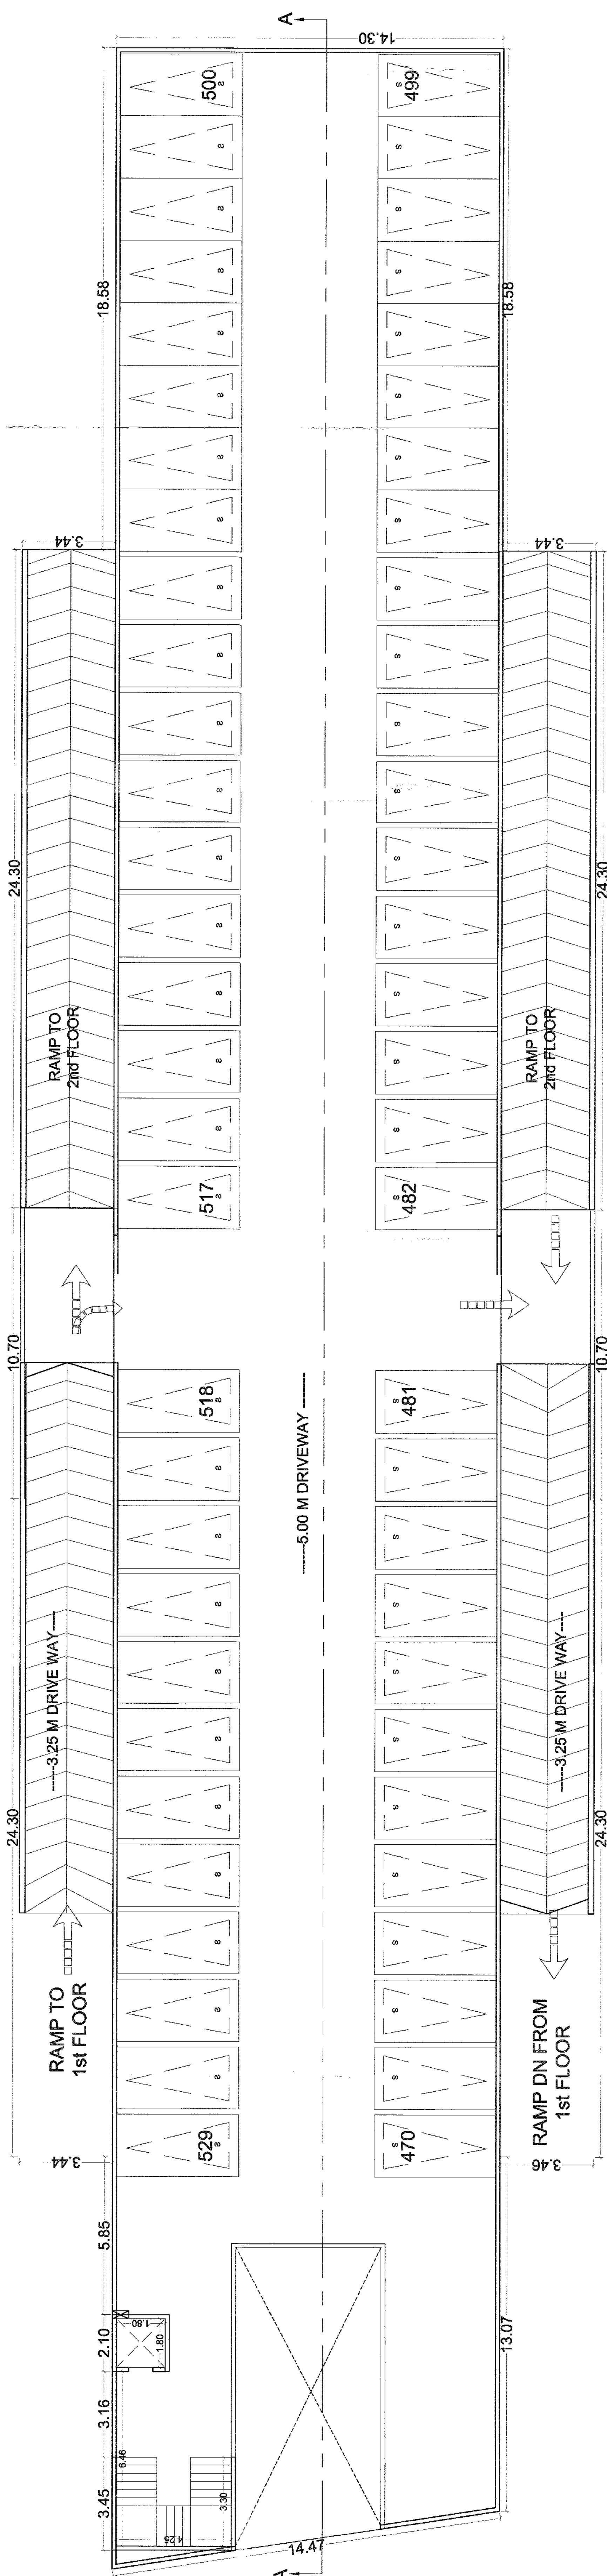

1ST PODIUM PLAN (60 CARS PARKING)

SCALE:1:100

APPROVED

The Plans amended in
As per the conditions mentioned in
the accompanying commencement
Certificate No. dated

8.1.18 p/61 23/09/2020

Executive Engineer
TOWN PLANNING
Nashik Municipal Corporation
Nashik



SCHEDULE OF DOOR WINDOW

D	1.05X2.300	T. W. FRAME PANELLED
D1	0.900X2.300	T. W. FRAME PANELLED
D2	0.750X2.300	T. W. FRAME FLUSHED DOOR
W	1.800X1.200	T. W. GLAZED WINDOW
W1	1.200X1.200	T. W. GLAZED WINDOW
W2	0.600X1.200	T. W. GLAZED WINDOW

OWNER'S DECLARATION
We understand hereby that I/We would make to plan sanctioned by
the competent authority and I/We would make to plan sanctioned by
the competent authority and I/We would make to plan sanctioned by
quality and safety as the work site.


Owner's Sign

(REVISED)
PROPOSED GROUP HOUSING SCHEME 'APNA GHAR'
ON GANGAPUR S. NO. 482/A & 50/2 CANAL ROAD,
SOMESHWAR, SATPUR LINK ROAD, DISTRICT-
NASHIK FOR :-
Shweta Infrastructures And Housing India Pvt. Ltd.

SIGNATURE OF ARCHITECT
SIGNATURE OF STRUCTURAL ENG.
SIGNATURE OF OWNER


ARCHITECT
SUMIT & BANSRI KUMATH

Gauri Bungalow, SSA-4,
Ashwin Nagar, Nashik-422009,
Ph-0253 2394485
Email- sumitkumath@gmail.com
WEB- sumitkumath.com

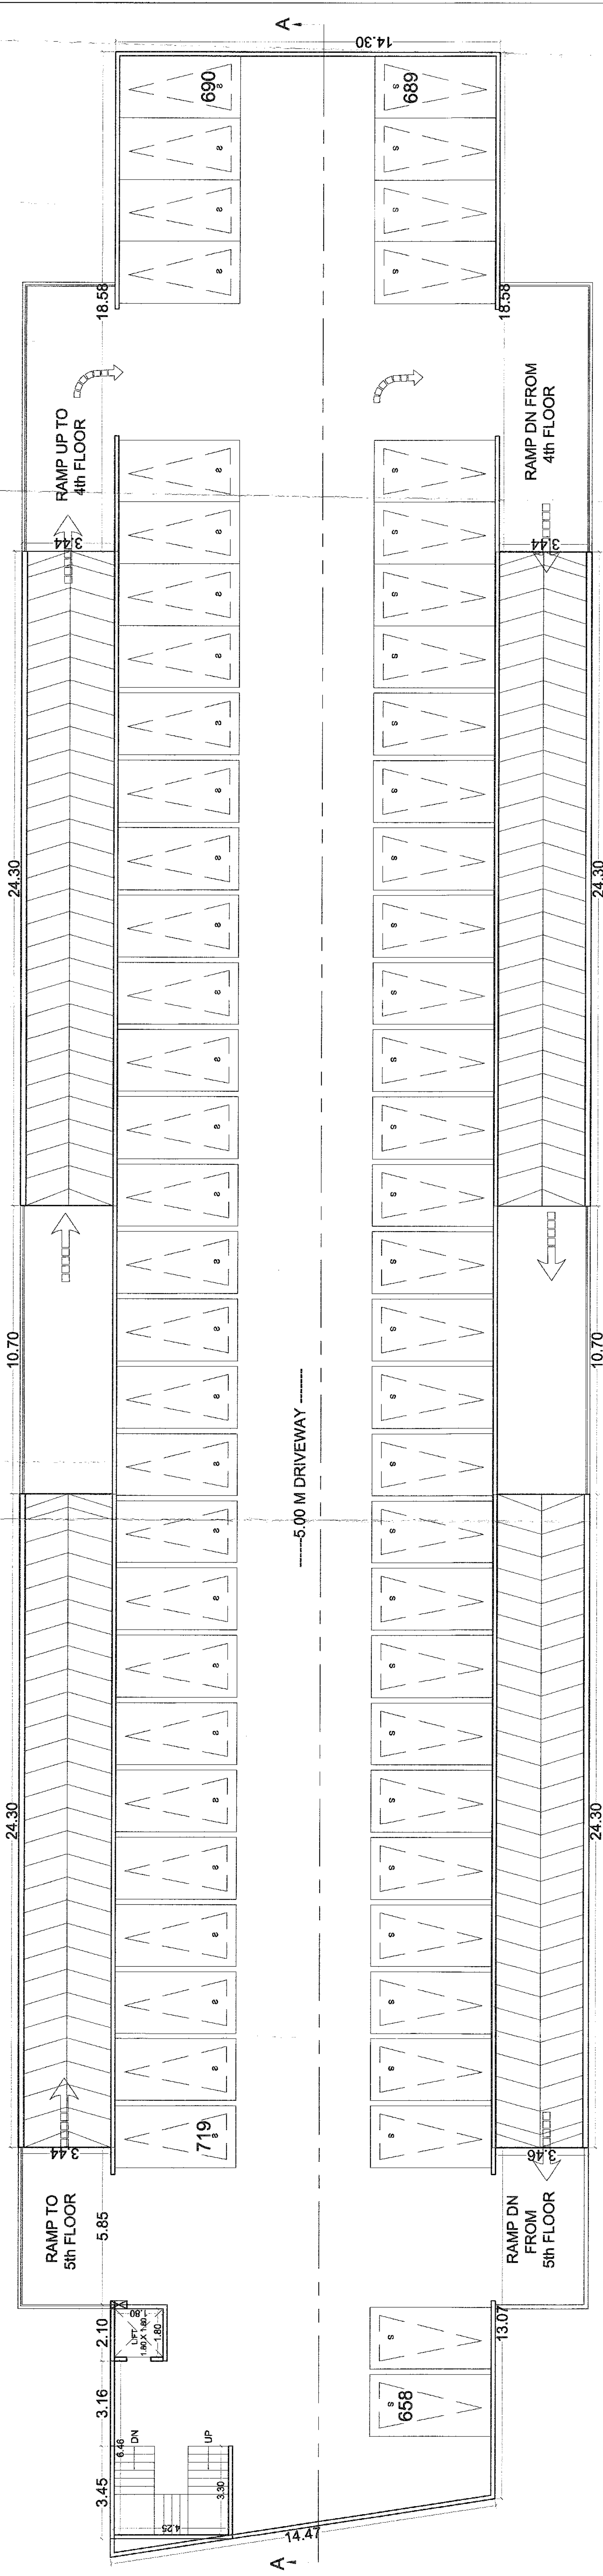

4TH PODIUM PLAN (62 CARS PARKING)

SCALE: 1:100

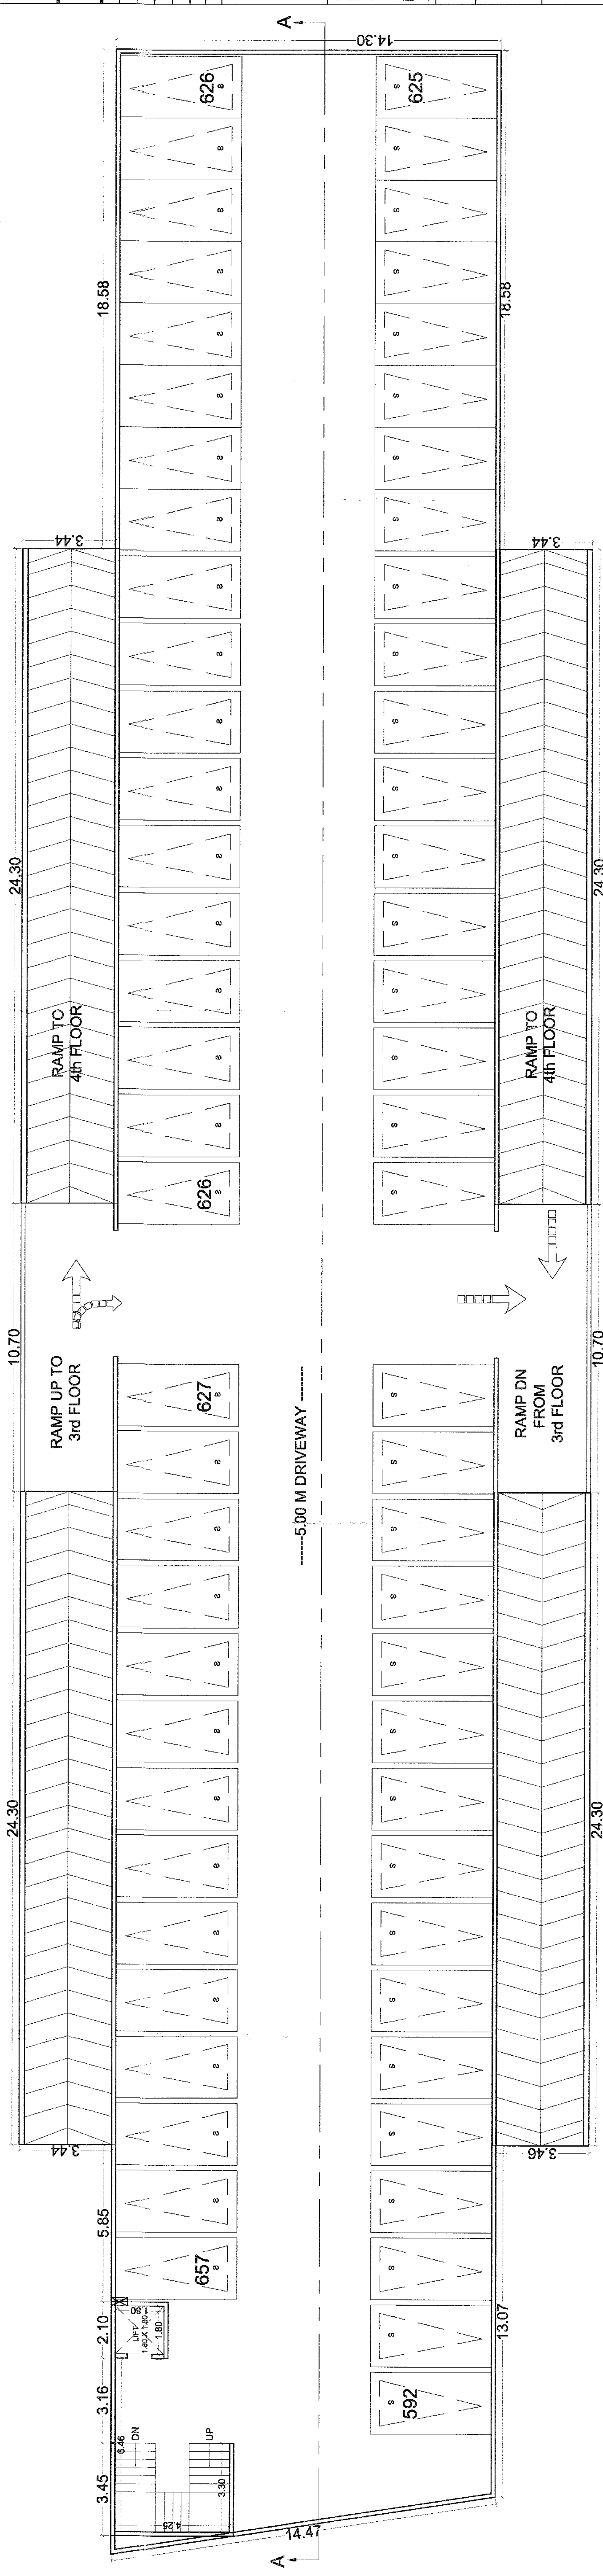

3RD PODIUM PLAN (62 CARS PARKING)

SCALE: 1:100


APPROVED

The Plans amended in
As per the conditions Mentioned in
the accompanying Commencement
Certificate No.


BJ 15P/61 29/09/2026

Executive Engineer
TOWN PLANNING
Nashik Municipal Corporation

Nashik

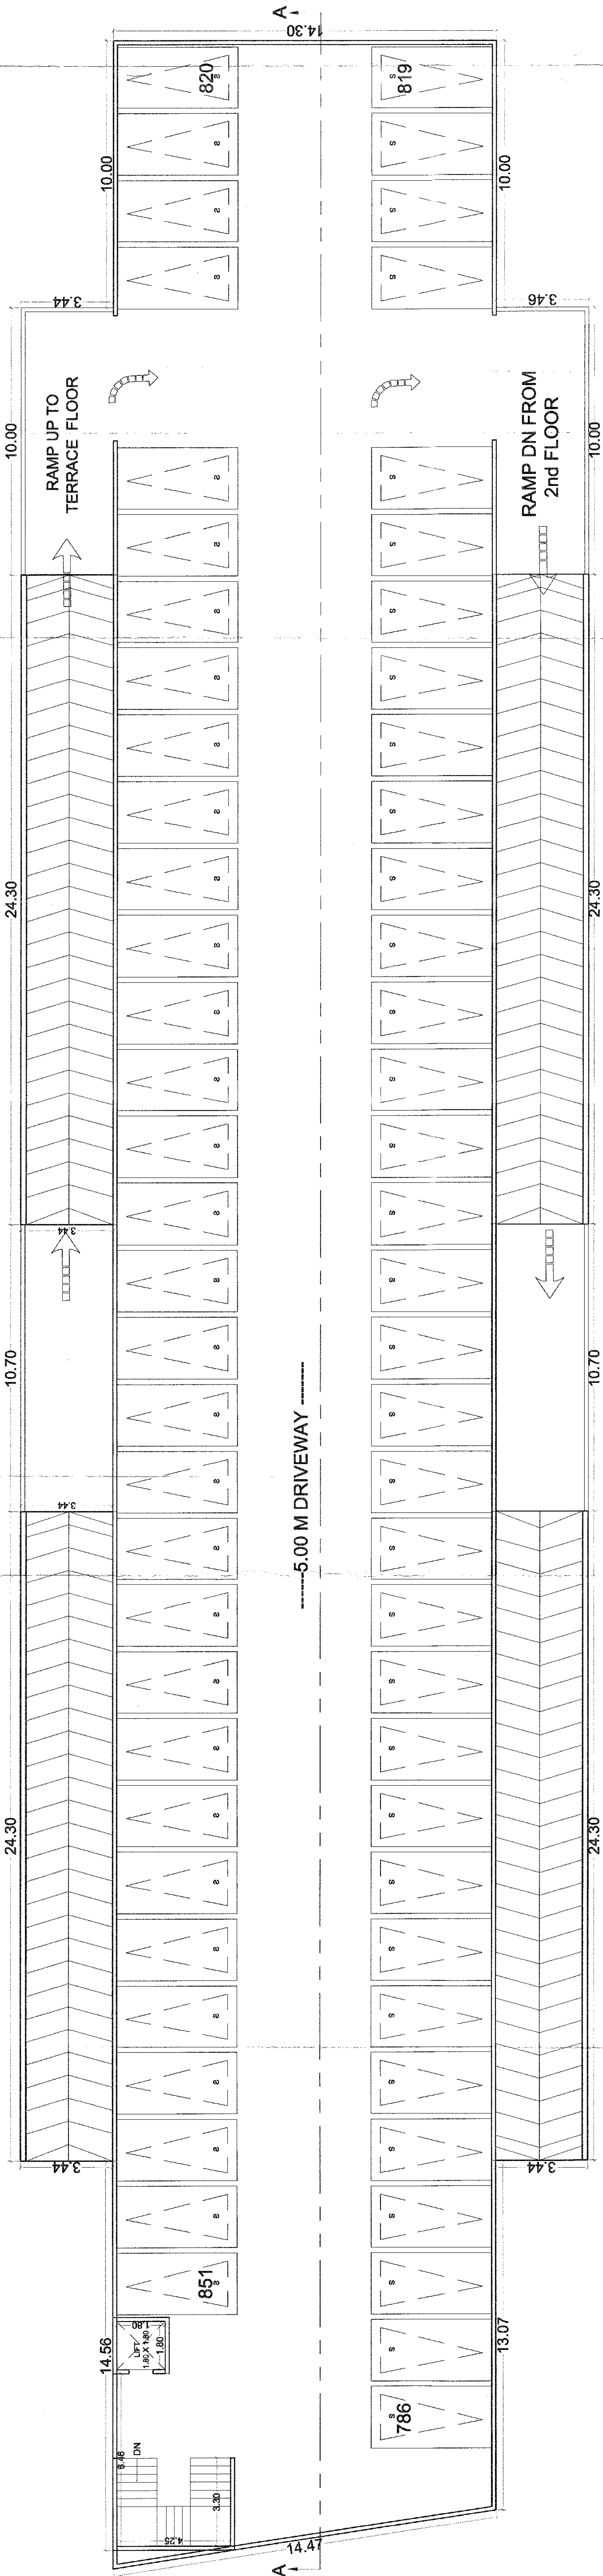

TERRACE PODIUM PLAN (66 CARS OPEN PARKING)
SCALE:1:100

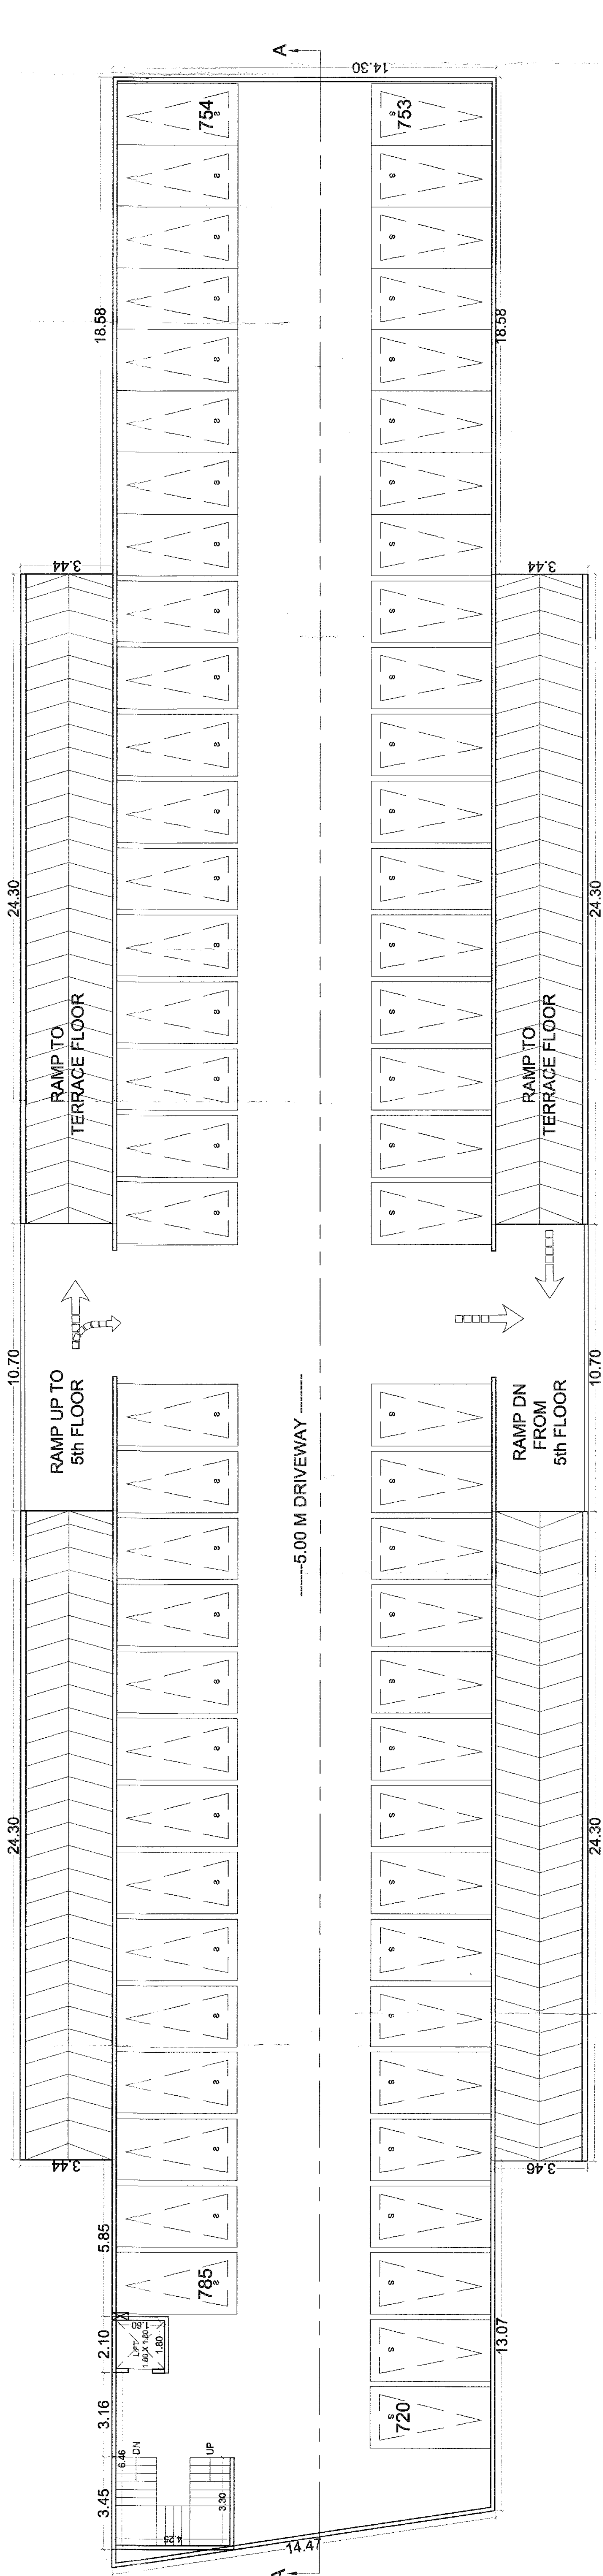

5TH PODIUM PLAN (66 CARS PARKING)
SCALE:1:100

SCHEDULE OF DOOR WINDOW

D	1.03x2.300	T. W. FRAME PANELLED
D1	0.90x2.300	T. W. FRAME PANELLED
D2	0.75x2.300	T. W. FRAME FLUSHED DOOR
W	1.80x1.200	T. W. GLAZED WINDOW
W1	1.20x1.200	T. W. GLAZED WINDOW
W2	0.90x1.200	T. W. GLAZED WINDOW

OWNER'S DECLARATION
We understand hereby confirm that the work shall be done in accordance with the approved plans and specifications and we would execute the same to the satisfaction of the authority and safety as the work site.

[Signature]
Owner

(REVISED)
PROPOSED GROUP HOUSING SCHEME 'APNA GHAR'
ON GANGAPUR S. NO. 482/A & 50/2 CANAL ROAD,
SOMESHWAR-SATPUR LINK ROAD, DISTRICT-
NASHIK FOR:-
Shweta Infrastructures And Housing India Pvt. Ltd.

SIGNATURE OF ARCHITECT
SIGNATURE OF STRUCTURAL ENG.
SIGNATURE OF OWNER

[Signature]
ARCHITECT

SUMIT & BANSRI KUMATH

Gauri Bungalow, SSA-4,
Ashwin Nagar, Nashik-422009,
Ph-0253 2304485
Email- sumitkumath@gmail.com
WEB- sumitkumath.com