


STAMP OF APPROVAL 2/4

APPROVED

As per the accompanying
occupancy Certificate
No. 18/2021
Date: 31/03/2021

Executive Engineer
TOWN PLANNING
Nashik Municipal Corporation
Nashik

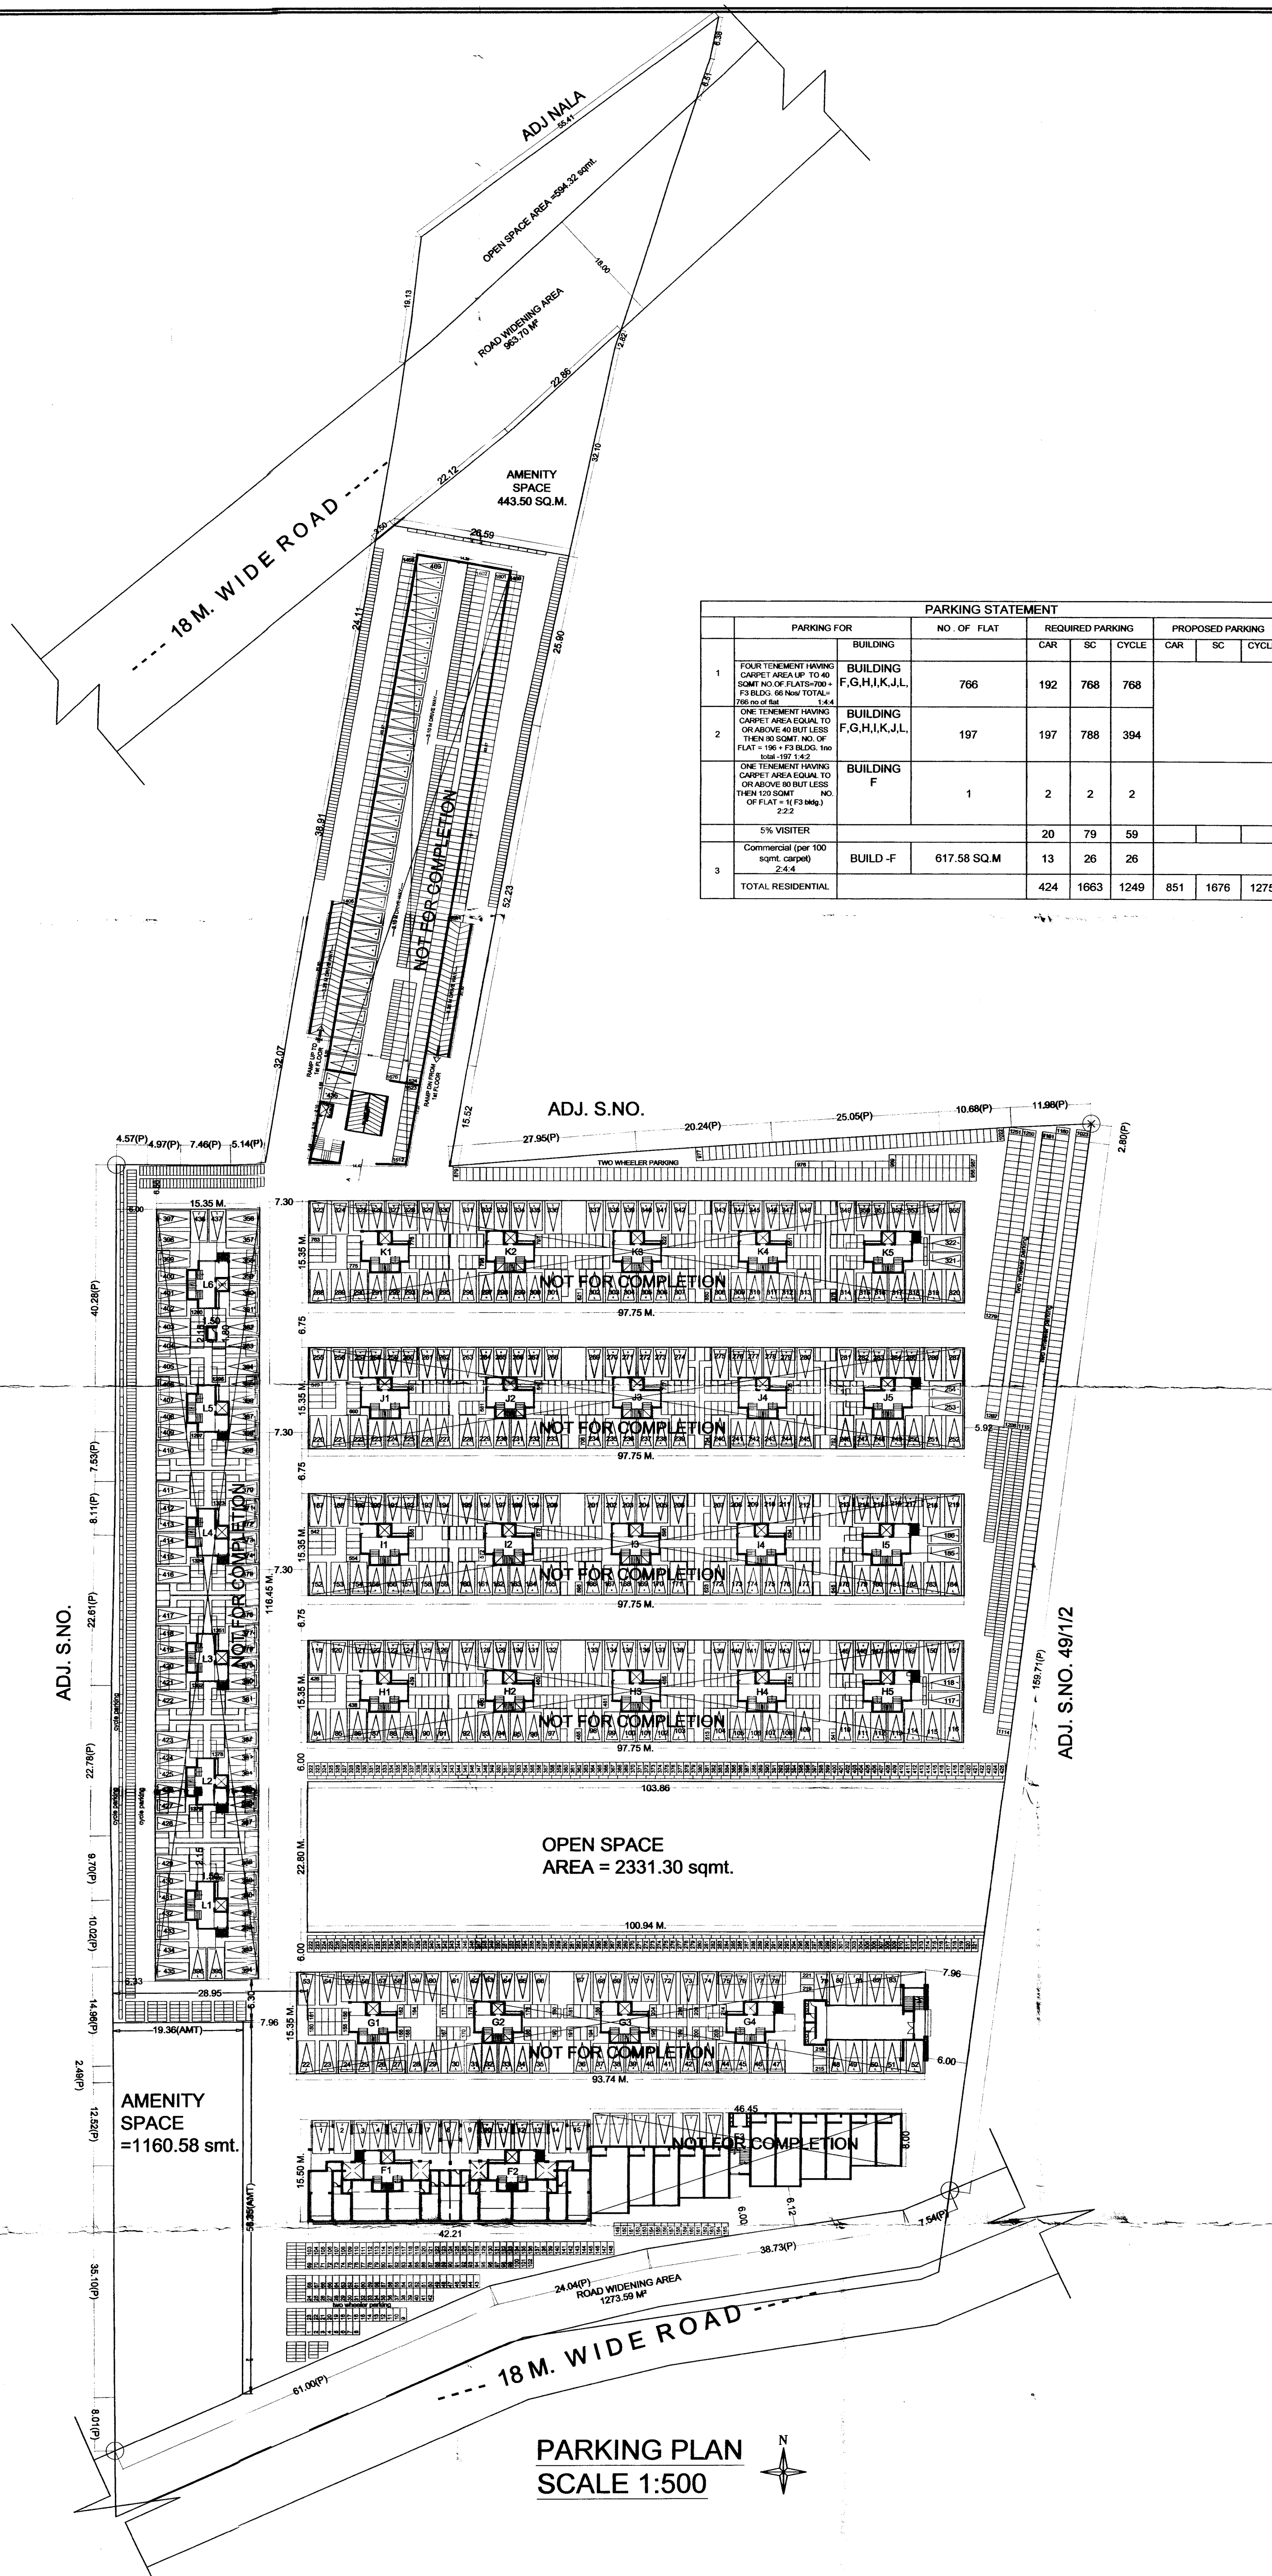

PARKING STATEMENT									
PARKING FOR	BUILDING	NO. OF FLAT	REQUIRED PARKING			PROPOSED PARKING			
			CAR	SC	CYCLE	CAR	SC	CYCLE	
1	FOUR TENEMENT HAVING CARPET AREA UP TO 40 SQMT NO. OF FLATS 766 + F3 BLDG. 66 Now TOTAL = 766 no. of flat	BUILDING F,G,H,I,K,J,L, 766	192	768	768				
2	ONE TENEMENT HAVING CARPET AREA EQUAL TO OR ABOVE 40 BUT LESS THEN 80 SQMT. NO. OF FLAT = 196 + F3 BLDG. 196	BUILDING F,G,H,I,K,J,L, 197	197	788	394				
	ONE TENEMENT HAVING CARPET AREA EQUAL TO OR ABOVE 80 BUT LESS THEN 130 SQMT. NO. OF FLAT = 1 (F3 Bldg) 2.2.2	BUILDING F 1	2	2	2				
	5% VISITER		20	79	59				
3	Commercial (per 100 sqmt. carpet) 2-4.4	BUILD - F 617.58 SQ.M	13	26	26				
TOTAL RESIDENTIAL			424	1663	1249	851	1676	1275	

PART COMPLETION FOR GROUP HOUSING SCHEME
'APNA GHAR' ON GANGAPUR S. NO. 48/2/A & 50/2
CANAL ROAD, SOMESHWAR- SATPUR LINK ROAD,
DISTRICT- NASHIK
FOR :-
Shweta Infrastructures And Housing India Pvt. Ltd.

SIGNATURE OF ARCHITECT
SIGNATURE OF STRUCTURAL ENG.
SIGNATURE OF OWNER

ARCHITECT
SUMIT & BANSRI KUMATH

Gauri Bungalow, SSA-4,
Ashwin Nagar, Nashik-422009.
Ph-0253 2394485
Email- sumitkumath@gmail.com
WEB: sumitkumath.com