

APPROVED

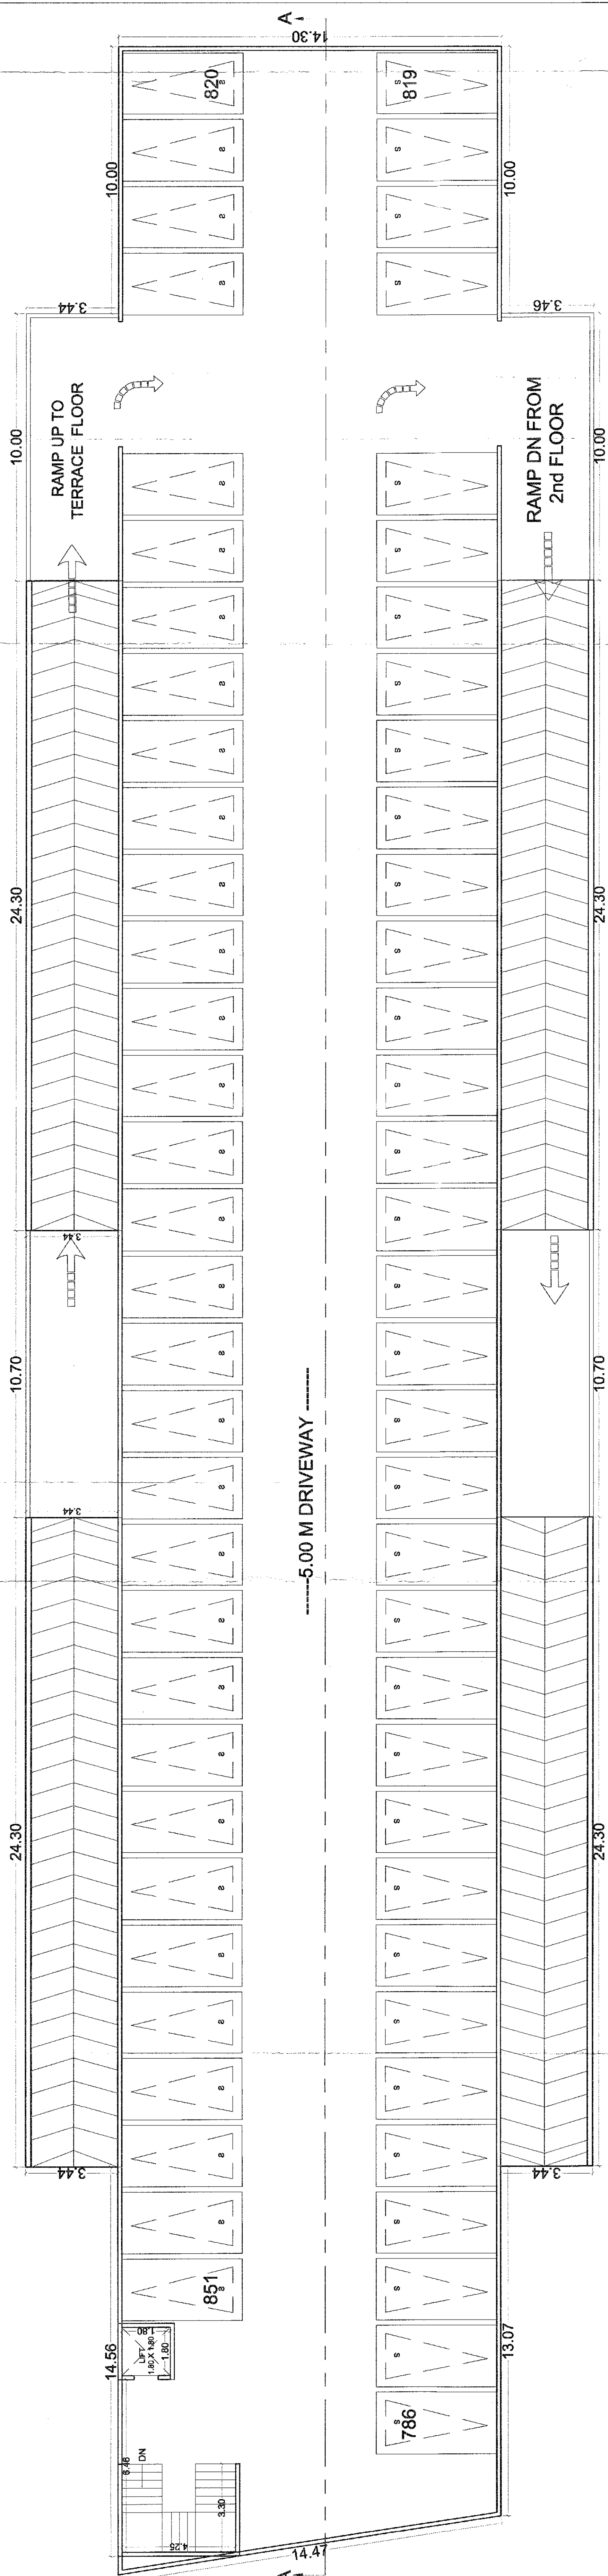
The Plans amended in dated
As per the conditions Mentioned in
the accompanying commencement
Certificate No.

3213P161

Executive Engineer

Executive Engineer TOWN PLANNING

Municipal Corporation
Mashik

Abstract

SCHEDULE OF DOOR/WINDOW

	D	1 05x2 300	T. W. FRAME PANELLLED
	D1	0.900x2 300	T. W. FRAME PANELLLED
	D2	0.750x2 300	T. W. FRAME FLUSHED DOOR
	W	1.800x1 200	T. W. GLAZED WINDOW
	W1	1.200x1 200	T. W. GLAZED WINDOW
	W2	0.900x1 200	T. W. GLAZED WINDOW

OWNER'S DECLARATION

We understand hereby conform that I/We would abide by plans sanctioned by the Mashik Municipal Corporation. I/We would execute person so as to ensure the quality and safety as the work site.

REVISÉ)

PROPOSED GROUP HOUSING SCHEME 'APNA GHAR
ON GANGAPUR S. NO. 48/2/A & 50/2 CANAL ROAD,
DOMESHWAR-SATPUR LINK ROAD, DISTRICT-
JASHIKH FOR :-

Shweta Infrastructures And Housing India Pvt. Ltd.

SIGNATURE OF ARCHITECT	SIGNATURE OF STRUCTURAL ENG.	SIGNATURE OF OWNER
------------------------	------------------------------	--------------------

ARCHITECT

YUNIT & BANSRI KUMATH

Gauri Buncalow, SSA-4.

Shrvin Nagar. Nashik-422009.

Ph-0253 2394485

mail- sumitkumath@gmail.com

WEB: sumitkumath.com

