


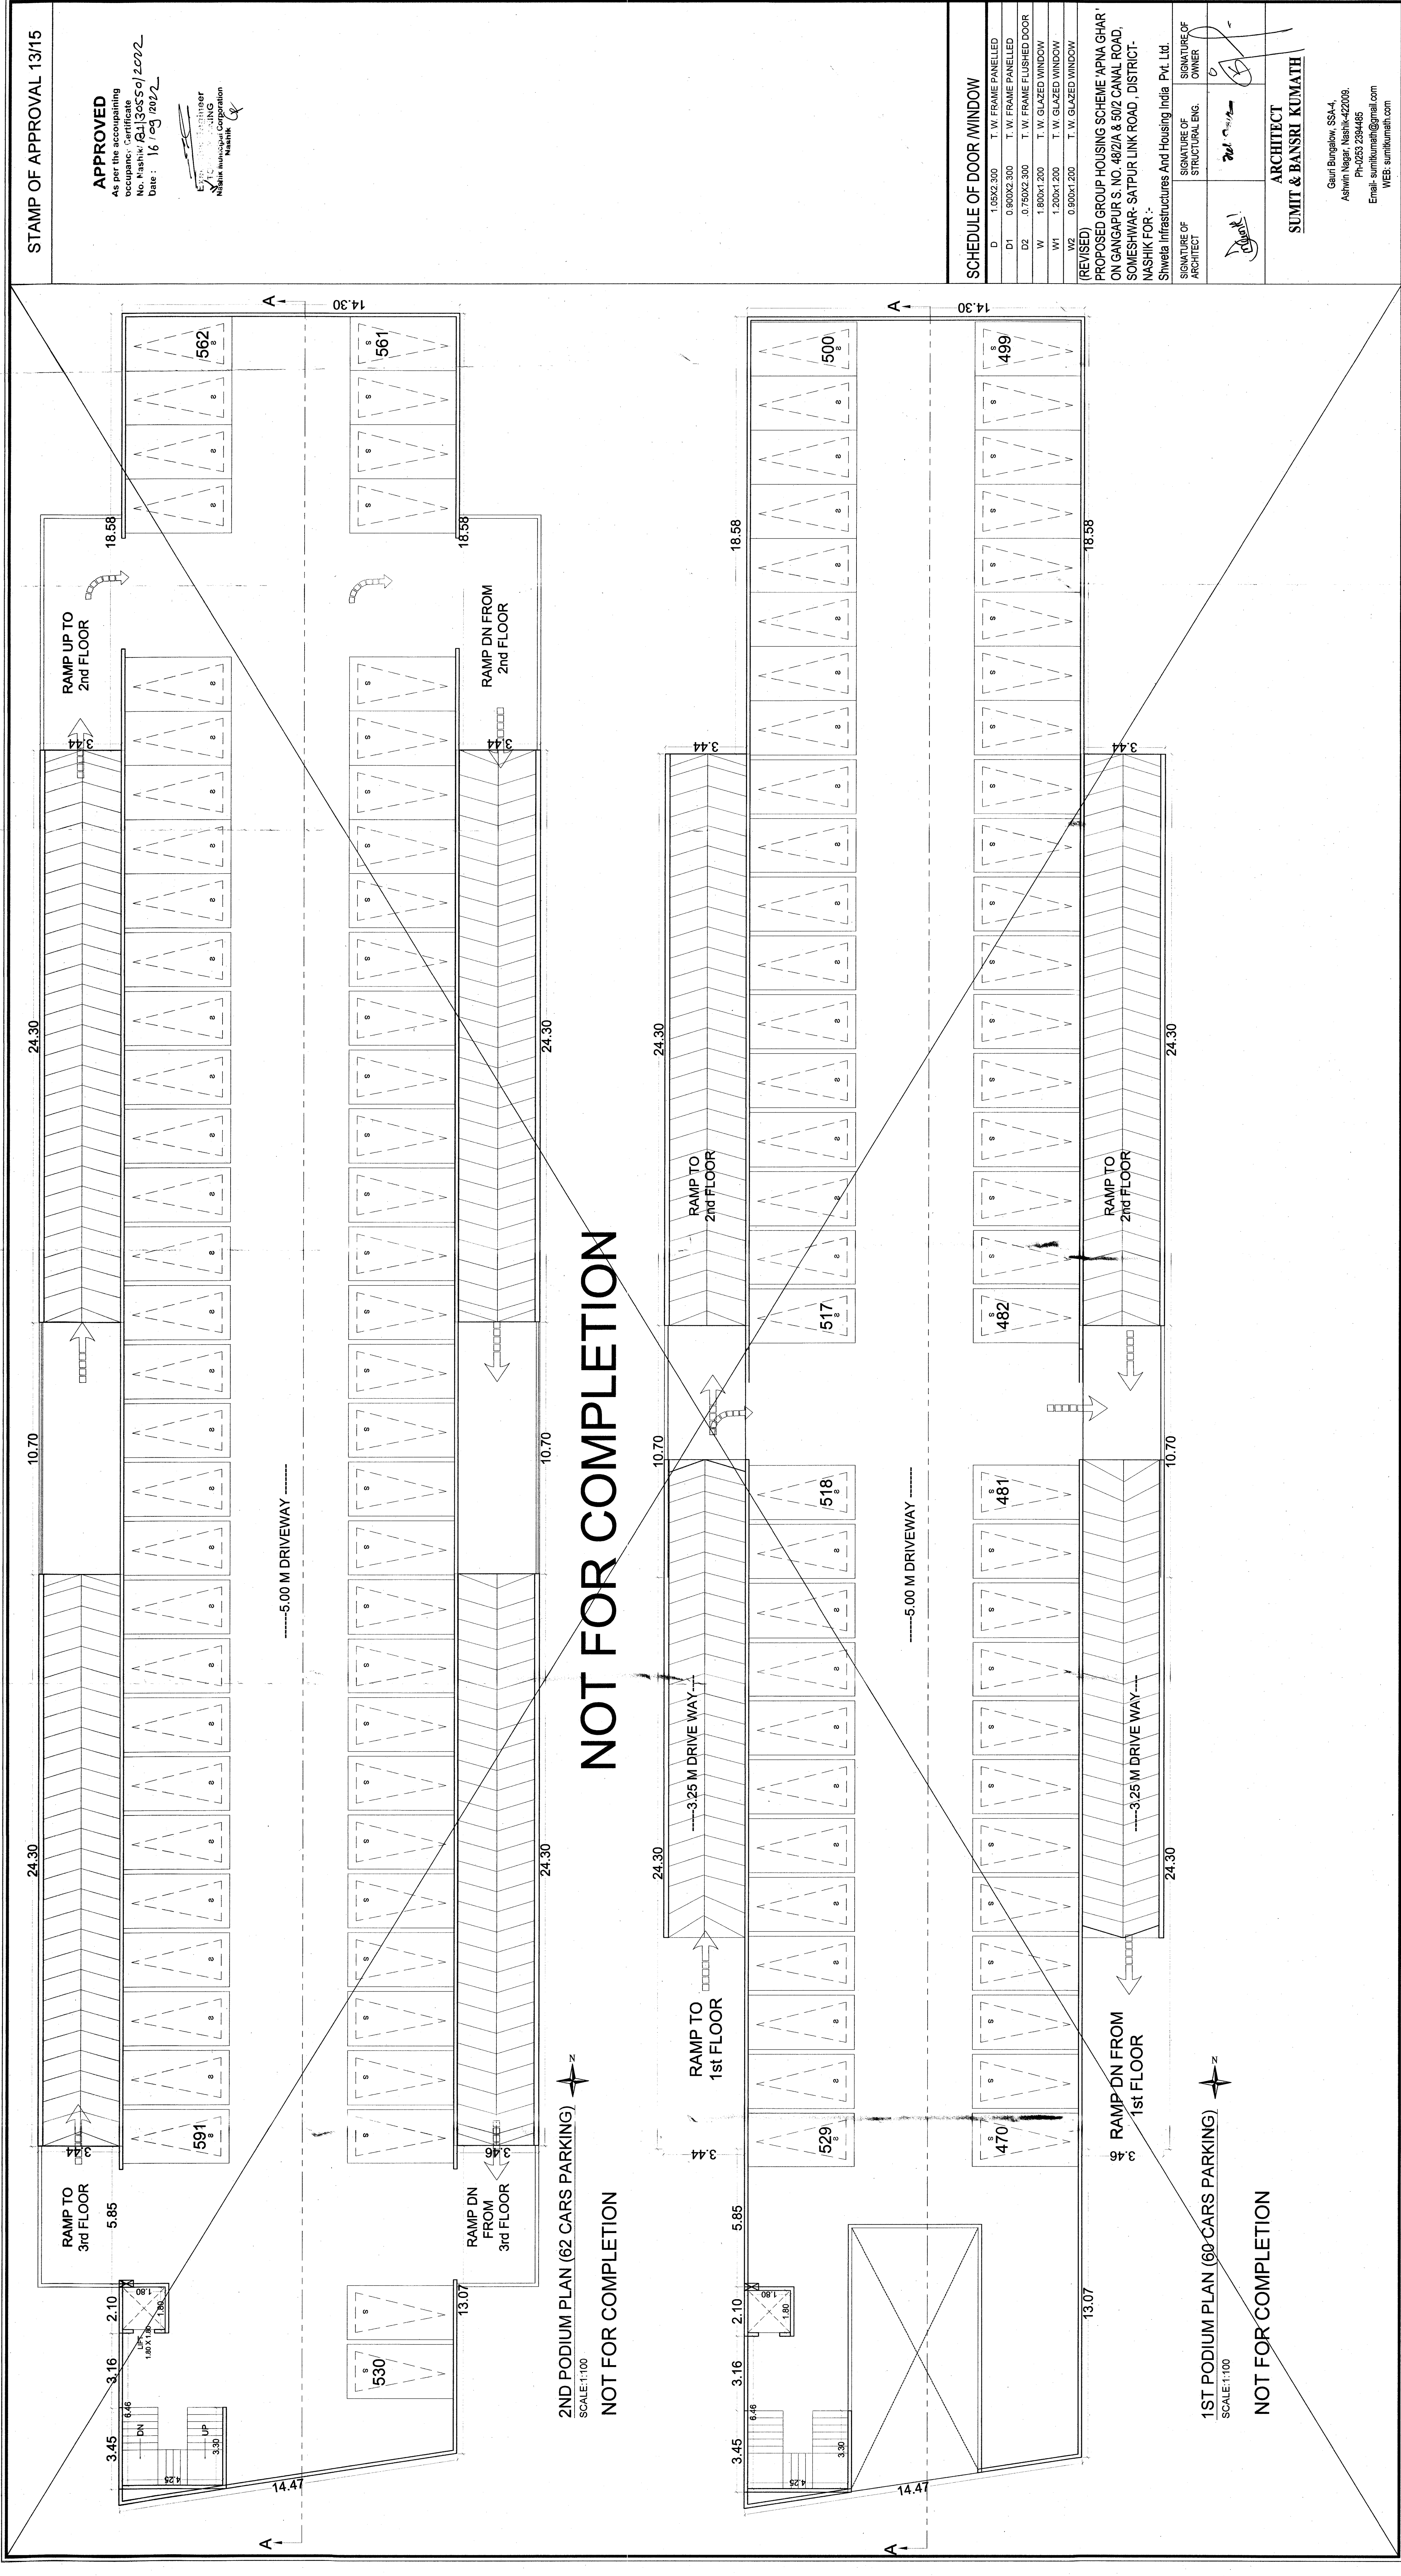

STAMP OF APPROVAL 13/15

APPROVED

As per the accompanying
occupancy certificate
No. Nashik/BL/33550/2002
Date: 16/03/2002

Signature of Engineer
Nashik Municipal Corporation
Nashik

SCHEDULE OF DOOR WINDOW	
D	1.05X2.300 T. W. FRAME PANELLED
D1	0.900X2.300 T. W. FRAME PANELLED
D2	0.750X2.300 T. W. FRAME FLUSHED DOOR
W	1.800X1.200 T. W. GLAZED WINDOW
W1	1.200X1.200 T. W. GLAZED WINDOW
W2	0.900X1.200 T. W. GLAZED WINDOW

(REVISED)
PROPOSED GROUP HOUSING SCHEME 'APNA GHAR'
ON GANGAPUR S. NO. 482/A & 50/2 CANAL ROAD,
SOMESHWAR-SATPUR LINK ROAD, DISTRICT-
NASHIK FOR:-
Shweta Infrastructures And Housing India Pvt. Ltd.

SIGNATURE OF ARCHITECT	SIGNATURE OF STRUCTURAL ENG.	SIGNATURE OF OWNER

ARCHITECT
SUMIT & BANSRI KUMATH

Gauri Bungalow, SSA-4,
Ashwin Nagar, Nashik-422009.
Ph-0253 2384485
Email- sumitkumath@gmail.com
WEB- sumitkumath.com