

STAMP OF APPROVAL 14/15

APPROVED

As per the accompanying
occupancy Certificate
No. Nashik/ B4130550/2012-
Date : 16.09.2022

For the Engineer
To : 24, Chhatrapati
Nashik Municipal Corporation
Nashik

SCHEDULE OF DOOR WINDOW

D	1.05X2.300	T. W. FRAME PANELLED
D1	0.900X2.300	T. W. FRAME PANELLED
D2	0.750X2.300	T. W. FRAME FLUSHED DOOR
W	1.800X1.200	T. W. GLAZED WINDOW
W1	1.200X1.200	T. W. GLAZED WINDOW
W2	0.900X1.200	T. W. GLAZED WINDOW

(REVISED)
PROPOSED GROUP HOUSING SCHEME 'APNA GHAR'
ON GANGAPUR S. NO. 48/2A & 50/2 CANAL ROAD,
SOMESHWAR- SATPUR LINK ROAD, DISTRICT-
NASHIK FOR :-
Shweta Infrastructures And Housing India Pvt. Ltd.

SIGNATURE OF
ARCHITECT

SIGNATURE OF
STRUCTURAL ENG.

SIGNATURE OF
OWNER

ARCHITECT

SUMIT & BANSRI KUMATH


Gauri Bungalow, SSA-4,
Ashwin Nagar, Nashik-422003.
Ph-0253 2384485
Email- sumitkumath@gmail.com
WEB- sumitkumath.com

NOT FOR COMPLETION

NOT FOR COMPLETION

4TH PODIUM PLAN (62 CARS PARKING)

SCALE:1:100

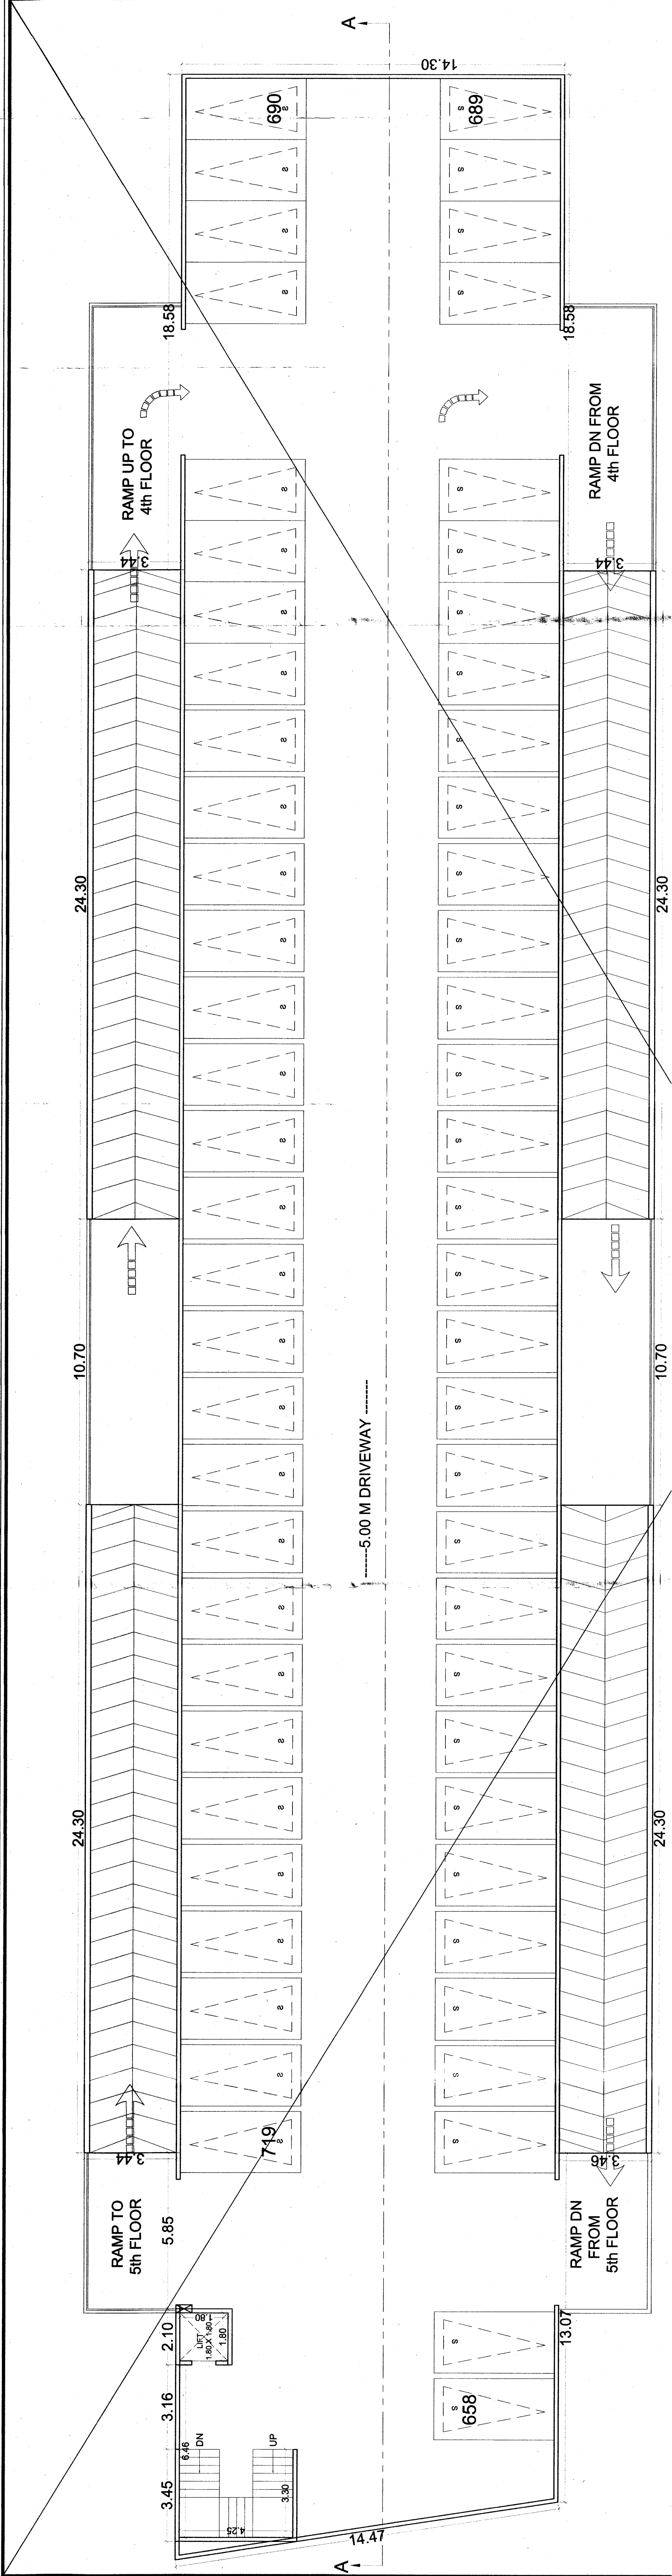

3RD-PODIUM PLAN (62 CARS PARKING)

SCALE:1:100

