


'C, D & E' WING

APPROVED M6/6

The Plans amended in
As per the conditions 'A' attached in
the accompanying communication
Certificate No. : 22/871-4701
Date: 21/9/2018

Assistant Director
Municipal Corporation
Nashik

- TERRACE FLOOR ▼
- 18TH FLOOR ▼
- 17TH FLOOR ▼
- 16TH FLOOR ▼
- 15TH FLOOR ▼
- 14TH FLOOR ▼
- 13TH FLOOR ▼
- 12TH FLOOR ▼
- 11TH FLOOR ▼
- 10TH FLOOR ▼
- 9TH FLOOR ▼
- 8TH FLOOR ▼
- 7TH FLOOR ▼
- 6TH FLOOR ▼
- 5TH FLOOR ▼
- 4TH FLOOR ▼
- 3RD FLOOR ▼
- 2ND FLOOR ▼
- 1ST FLOOR ▼
- PODIUM FLOOR ▼
- GROUND / PARKING FLOOR ▼
- FINISHED GROUND LEVEL +1.00 M.
- +0.00 M.
- BASEMENT LEVEL -3.00 M.

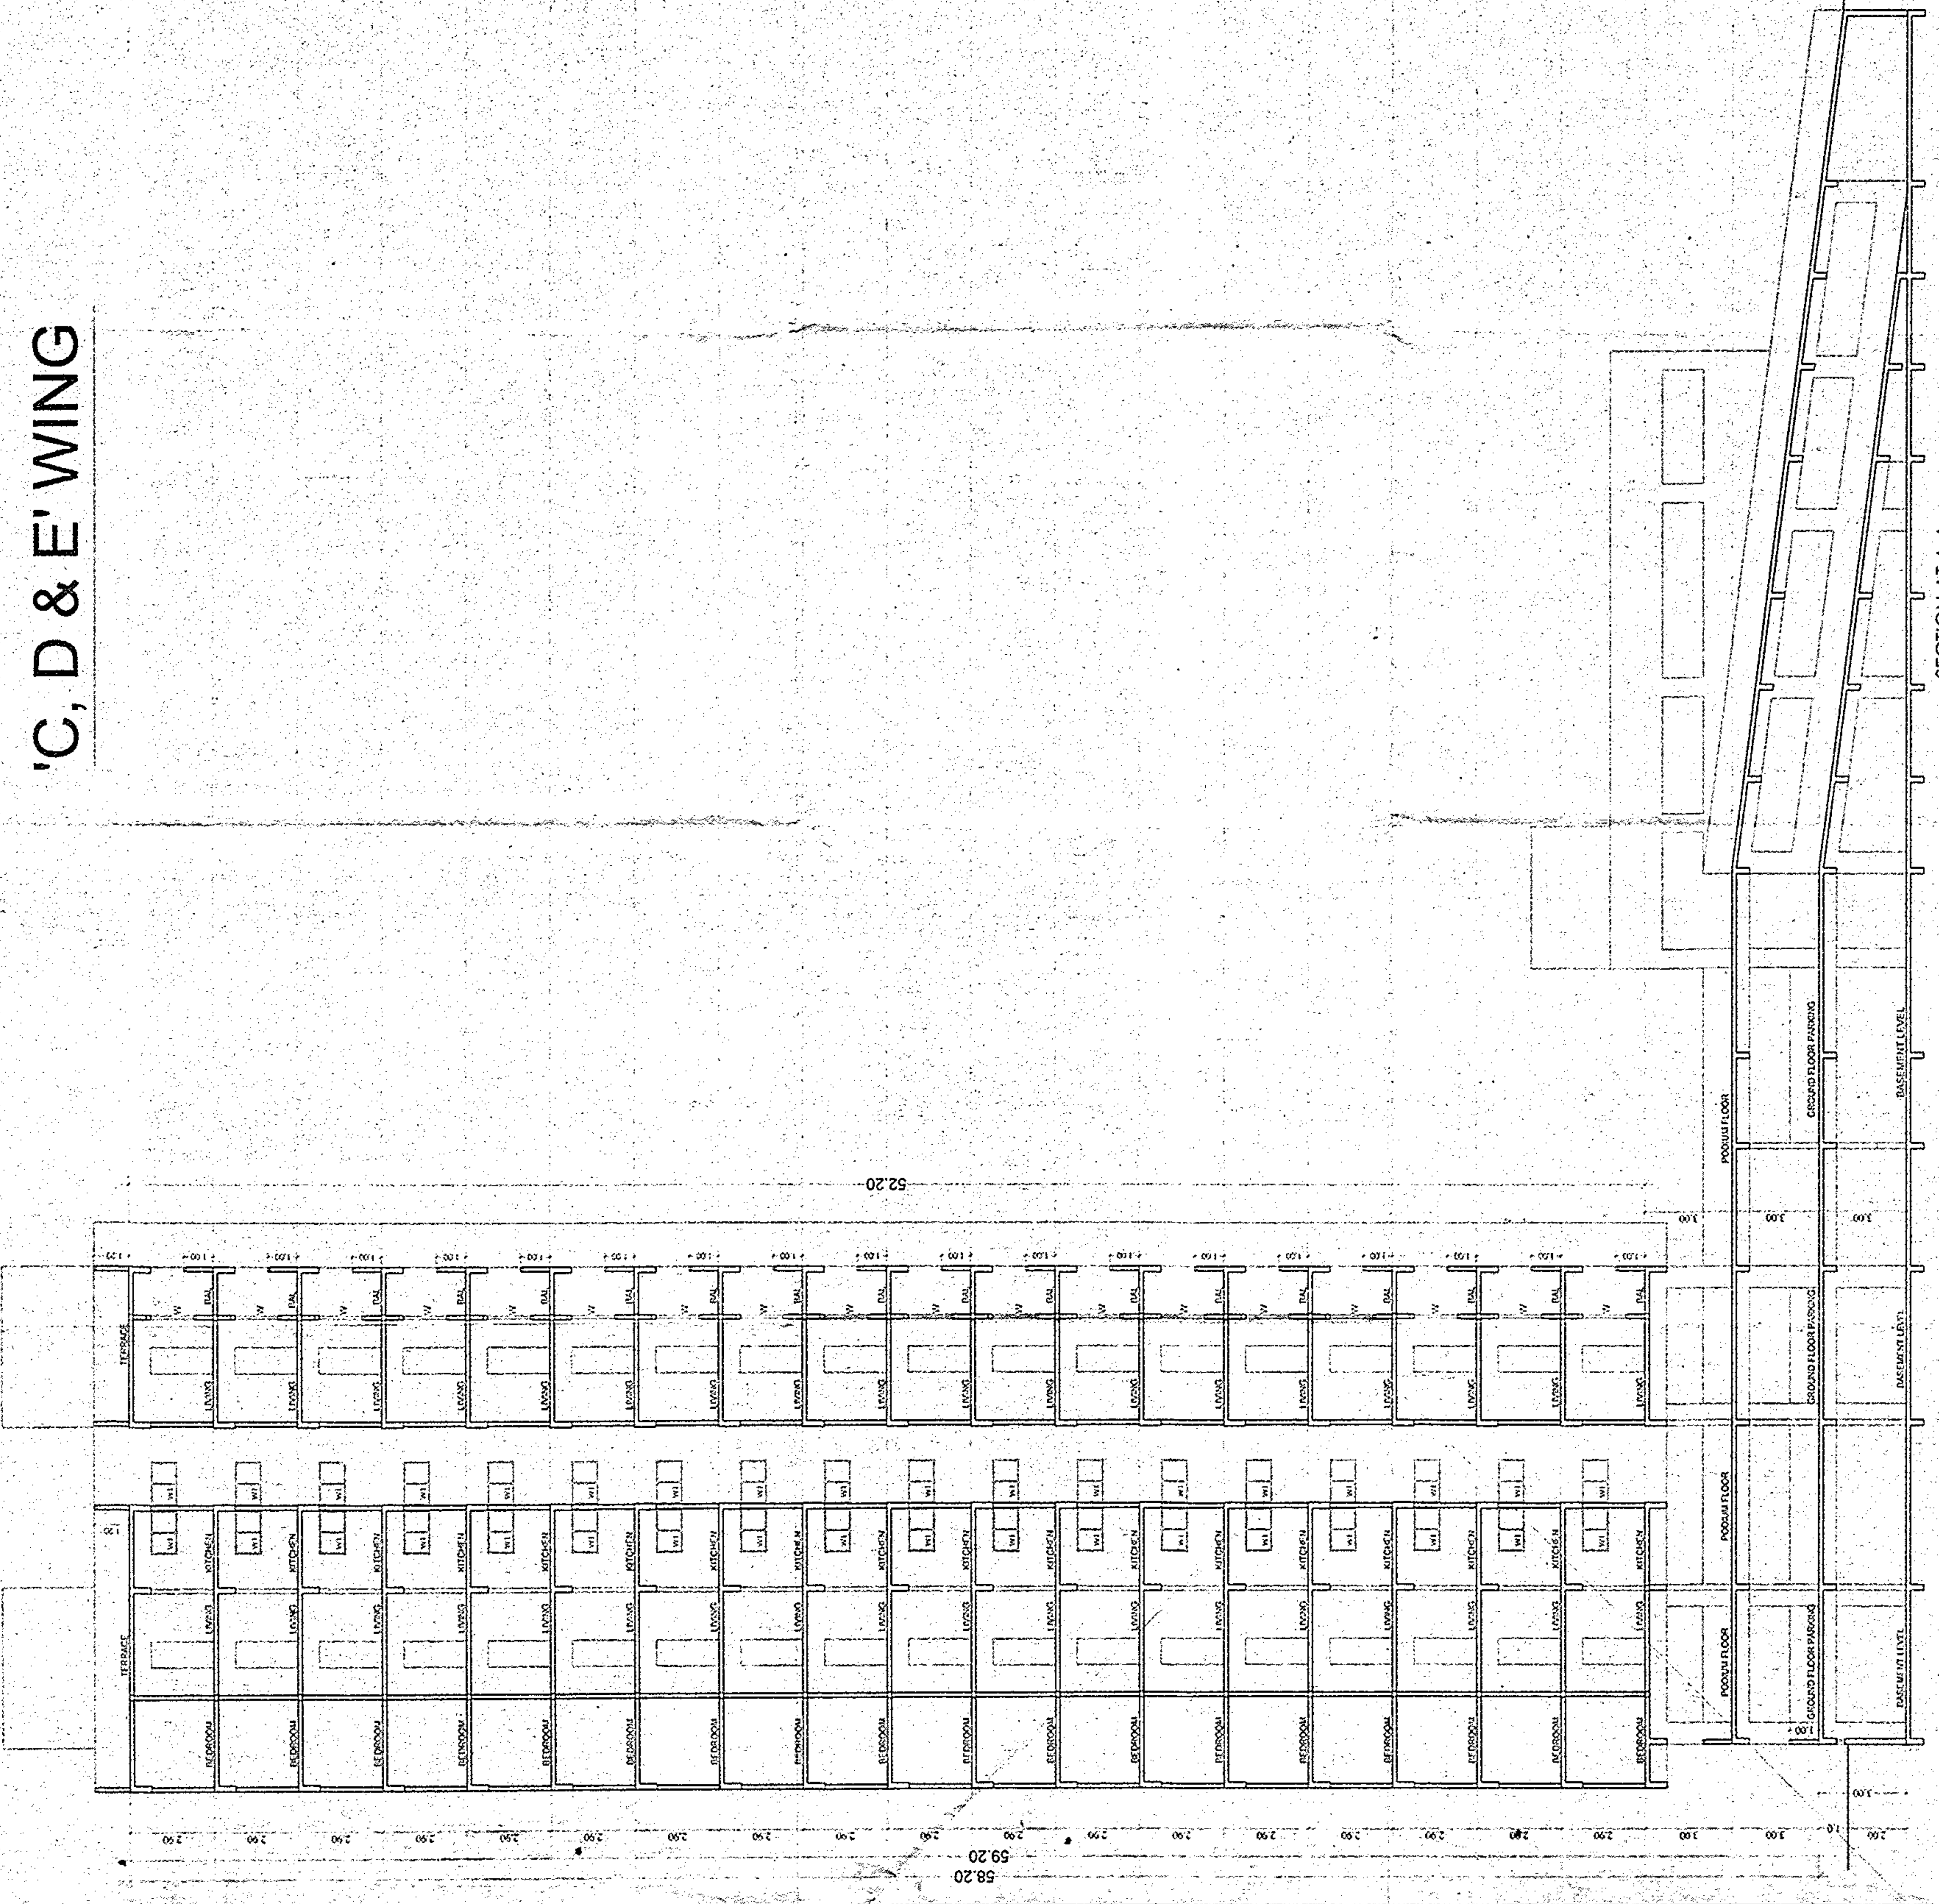

PROJECT: PROPOSED COMMERCIAL + RESIDENTIAL BUILDING N.S.NO. 22/14
OWNER: SHRI. S. S. SHIRUR
ARCHITECT: AVINASH KOTHAHADE
CONSULTING ARCHITECT: AVINASH KOTHAHADE
REGISTERED ARCHITECT: AVINASH KOTHAHADE
NASHIK
PHONE: 98233 81923

DATE: 20/09/2018
SHEET: 3/4
CHIEF ARCHITECT: AVINASH KOTHAHADE
DRAWING: AVINASH KOTHAHADE
NASHIK
PHONE: 98233 81923