


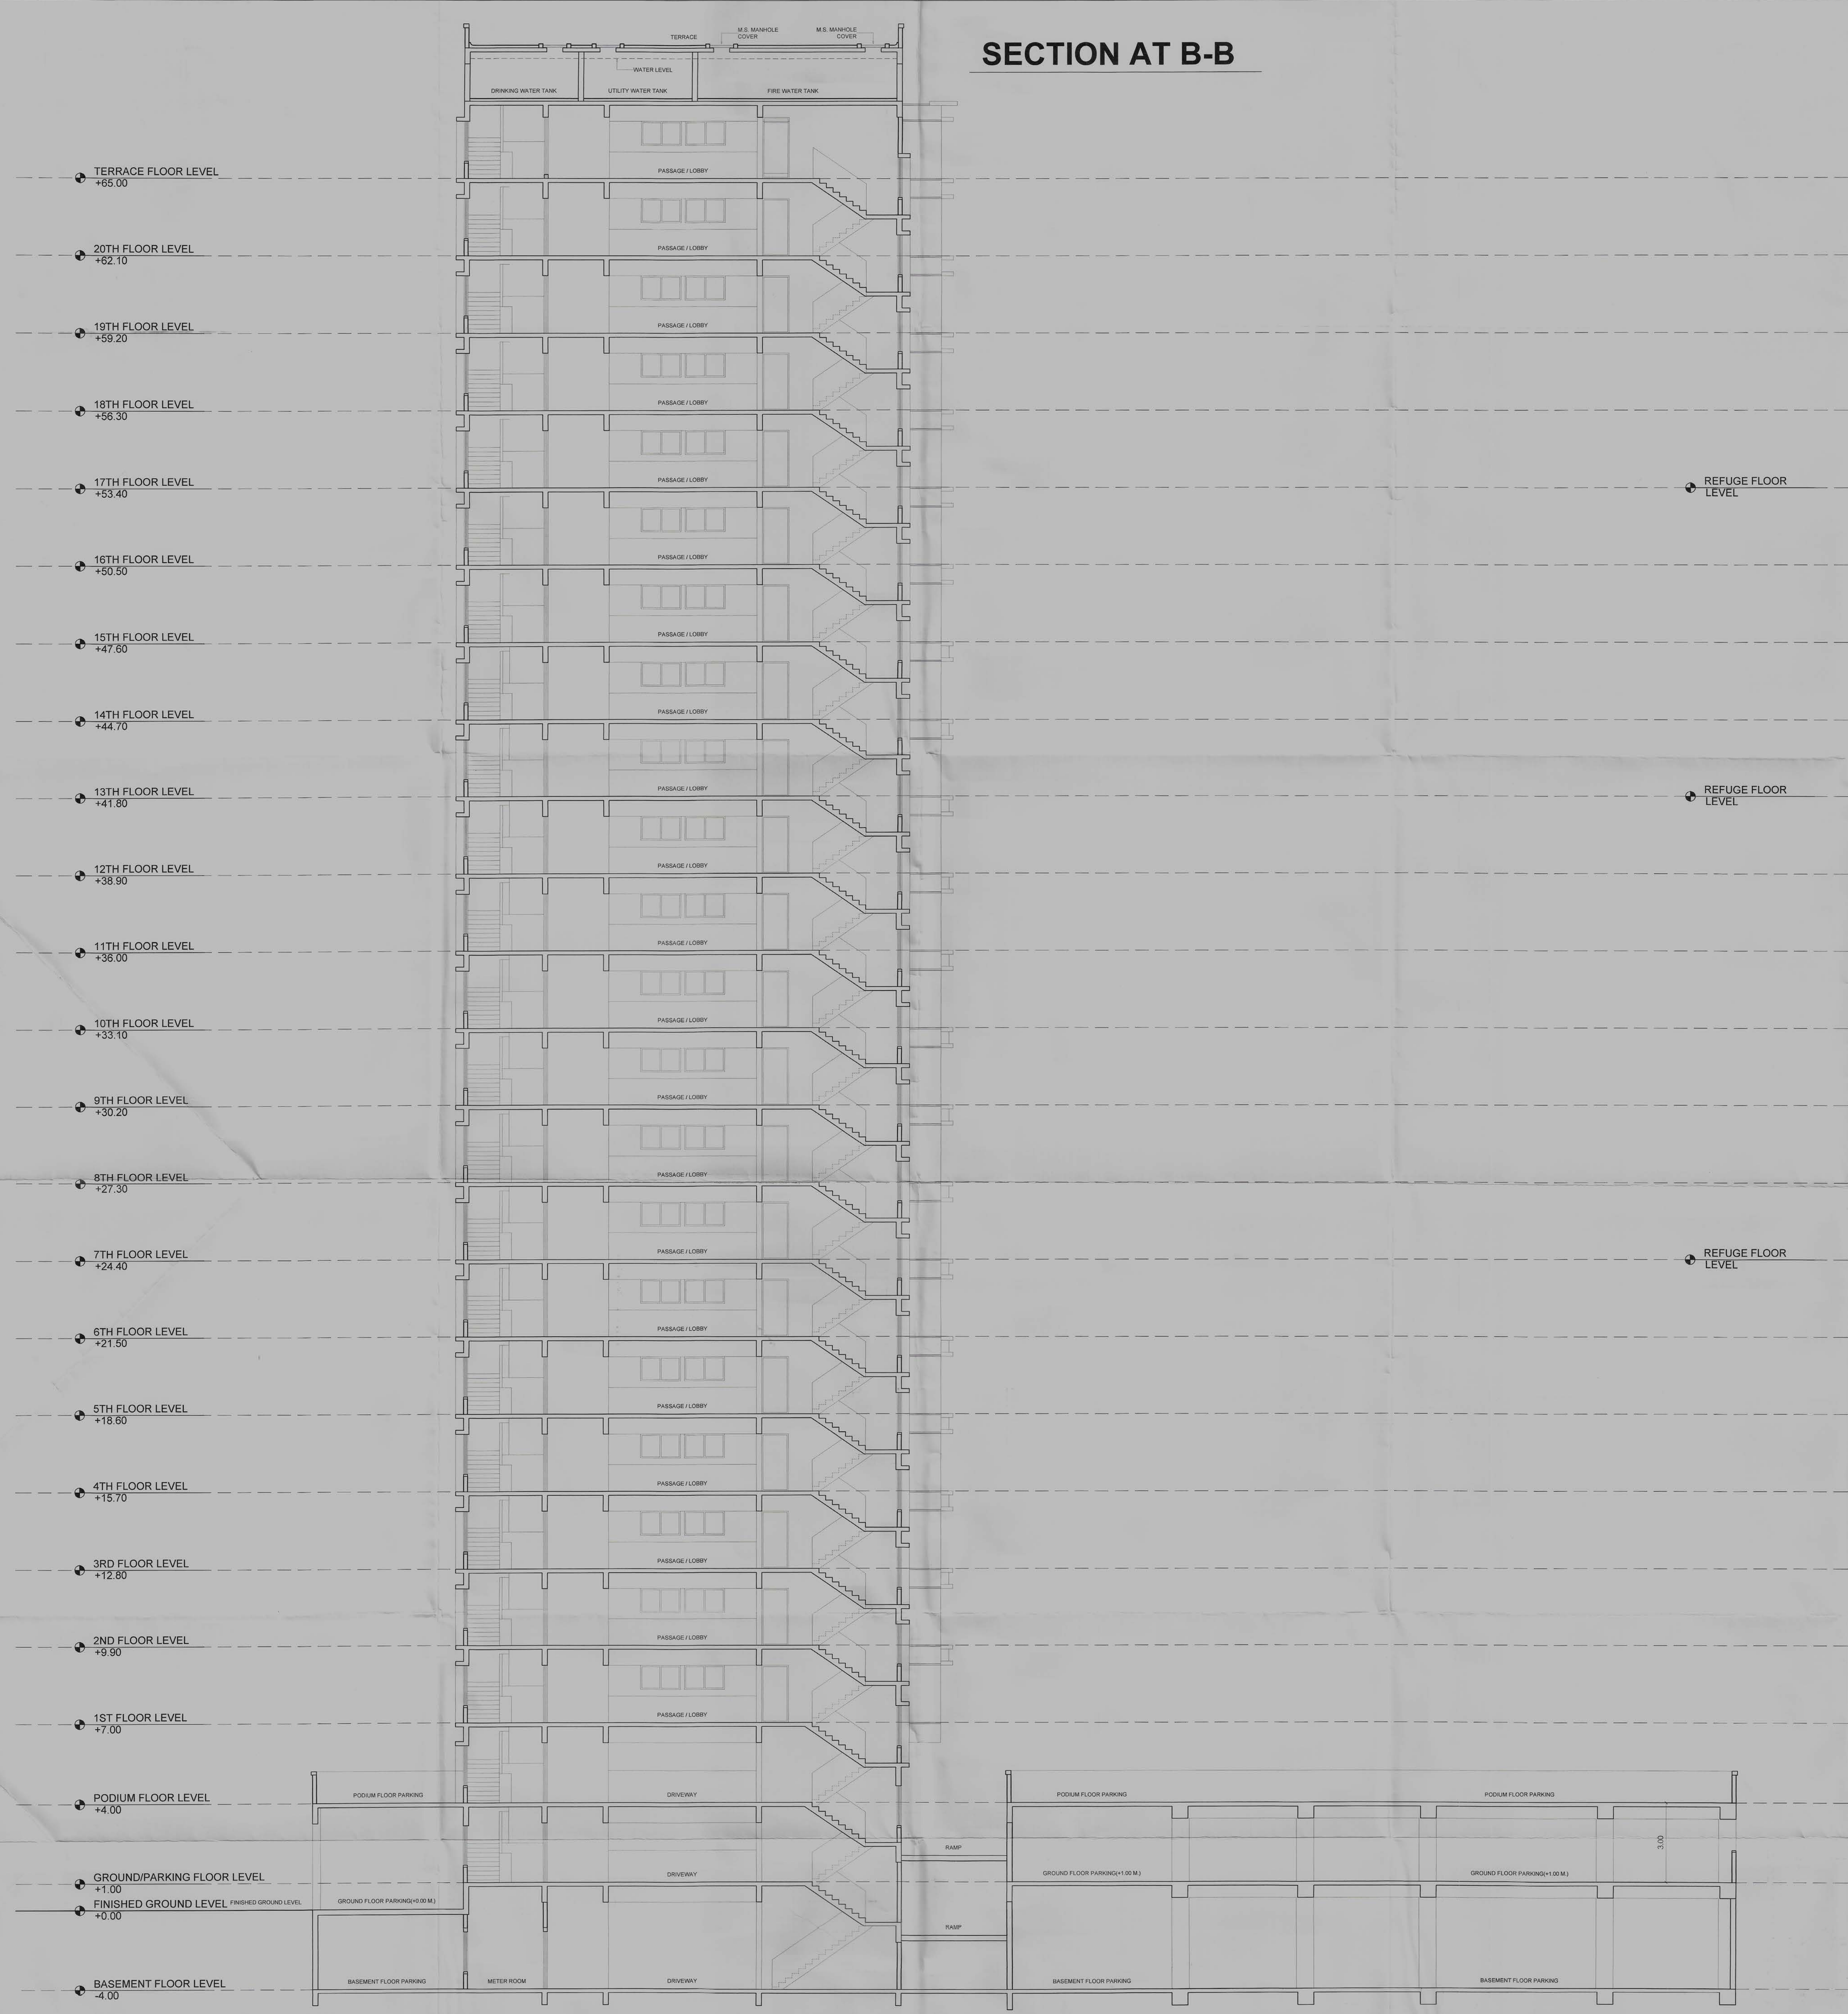

SECTION AT B-B

APPROVED

The Plans amended in
As per the conditions Mentioned in
the accompanying commencement
Certificate No. dated
22/05/2022

Executive Engineer
TOWN PLANNING
Nashik Municipal Corporation
Nashik

For SELR 125		AR. AVINASH G. KOTHAWADE ARCHITECT SIGN	
MR. RAJENDRA R. BAGAD		MR. P. A. DESHPANDE OWNER SIGN	
OWNER : M/S DESHPANDE CONTRUCTIONS & LAND DEVELOPERS		DATE : 29/12/2021	
PROJECT :- PROPOSED COMMERCIAL + RESIDENTIAL BUILDING IN S.NO. 232/4 OF MIHASARULE SHIVAR, AT- NASHIK. TAL -NASHIK		DELT BY : MS CHKD BY: AVI	
TITLE : MUNICIPAL DRAWING		JOB.NO.	
CONSULTING ARCHITECT : AVINASH KOTHAWADE 201, 5 SUCCESS SQUARE, OPP - RAMAYAN BUNGALOW, OFF SHARANPUR ROAD, TILAKWADI NASHIK-2 PHONE - 92220 81823, 98509 91823		DRG. NO. M5.1.	
STATUS : SUBMISSION DRAWING		8/8	