
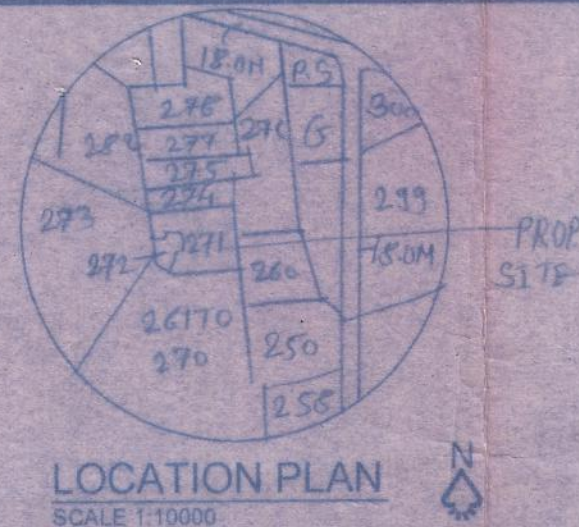


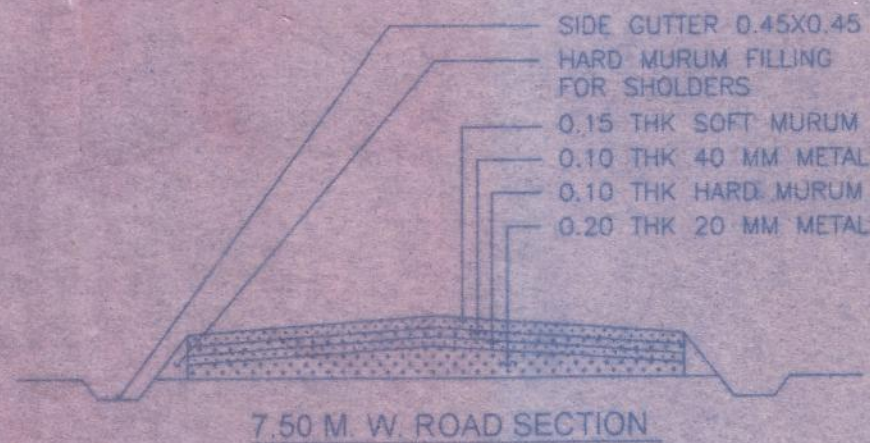

P.NO.	AREA sqm	P.NO.	AREA sqm	P.NO.	AREA sqm
1	238.87	12	103.50	23	103.50
2	344.75	13	103.50	24	171.00
3	180.06	14	103.50	25	303.51
4	180.06	15	103.50	26	317.43
5	134.00	16	171.00	27	151.50
6	134.00	17	171.00	28	185.62
7	134.00	18	103.50	29	186.25
8	134.00	19	103.50	30	195.00
9	171.00	20	103.50	31	198.75
10	103.50	21	103.50	32	242.12
11	103.50	22	103.50	33	233.14
TOTAL				5419.06	

APPROVING AUTHORITY

APPROVED
(DEMARKED FINAL) LAYOUT AS PER
CONDITION MENTIONED IN THE LETTER
NO. LND/WS/67 DT. 06/10/2006
VIEW OF SECTION 152(13) AND 69
OF THE MAHARASHTRA REGIONAL AND
TOWN PLANNING ACT 1966

Sd/- xxx
ASSISTANT DIRECTOR OF TOWN PLANNING
NASHIK MUNICIPAL CORPORATION
NASHIK

TRUE COPY
FOR SHRI ARCHITECTS
(Nashik)

DEMARCATON CERTIFICATE
THIS IS TO CERTIFY THAT I HAVE PERSONALLY
DEMARCATON THIS LAY-OUT ON SITE, WHICH
WAS APPROVED TENTATIVELY BY NASHIK MUN-
ICIPAL CORP. NASHIK VIDE LETTER NO.TPD/CD/
B-4/TL/63 DT.19/07/2004 & FURTHER CERTIFY
THAT THE MEASUREMENT OF PLOTS, ROAD
OPEN SPACE SHOWN ON DEMARCATON PLAN
ARE ACTUALY ON SITE

ARCHITECT SIGN.

AREA STATEMENT	IN SQ.M.
AREA AS PER 7/12	8,600.00 "
AREA UNDER SITE POSSESSION	8,000.00 "
AREA UNDER LAYOUT	8,000.00 "
AREA UNDER OPEN SPACE	800.00 "
AREA UNDER M.S.E.B.	75.00 "
AREA UNDER COLONY ROAD	1705.94 "
AREA UNDER PLOT	5419.06 "

NOTES :-
1) ALL DIMENSION ARE IN METER.
2) PLOT BOUNDARY SHOWN IN THICK BLACK.
3) M.S.E.B. AREA OF G.NO.274
SHOWN IN THIS LAYOUT.


PROPOSED FINAL DEMARKETED LAYOUT ON
G.NO 271 AT AMBAD TAL & DIST NASHIK.
FOR G.G.MORE & OTHERS.
THROUGH G.P.A HOLDER MR. R.M.PATIL.

AR. AJIT GHODKE
(Reg. No. CA/95/19981)
ARCHITECT SIGN

MR. R.M.PATIL
G.P.A. HOLDERS SIGN

Ar. AJIT GHODKE Ar. DINESH BHAMRE
SHRI ARCHITECTS
A-207, MEGHDOOT SHOPPING CENTER, C.B.S.
NASHIK -422001
TEL. NO. (0253)2574887

DATE SCALE CAD. BY CHK. BY DRG. NO. JOB NO.

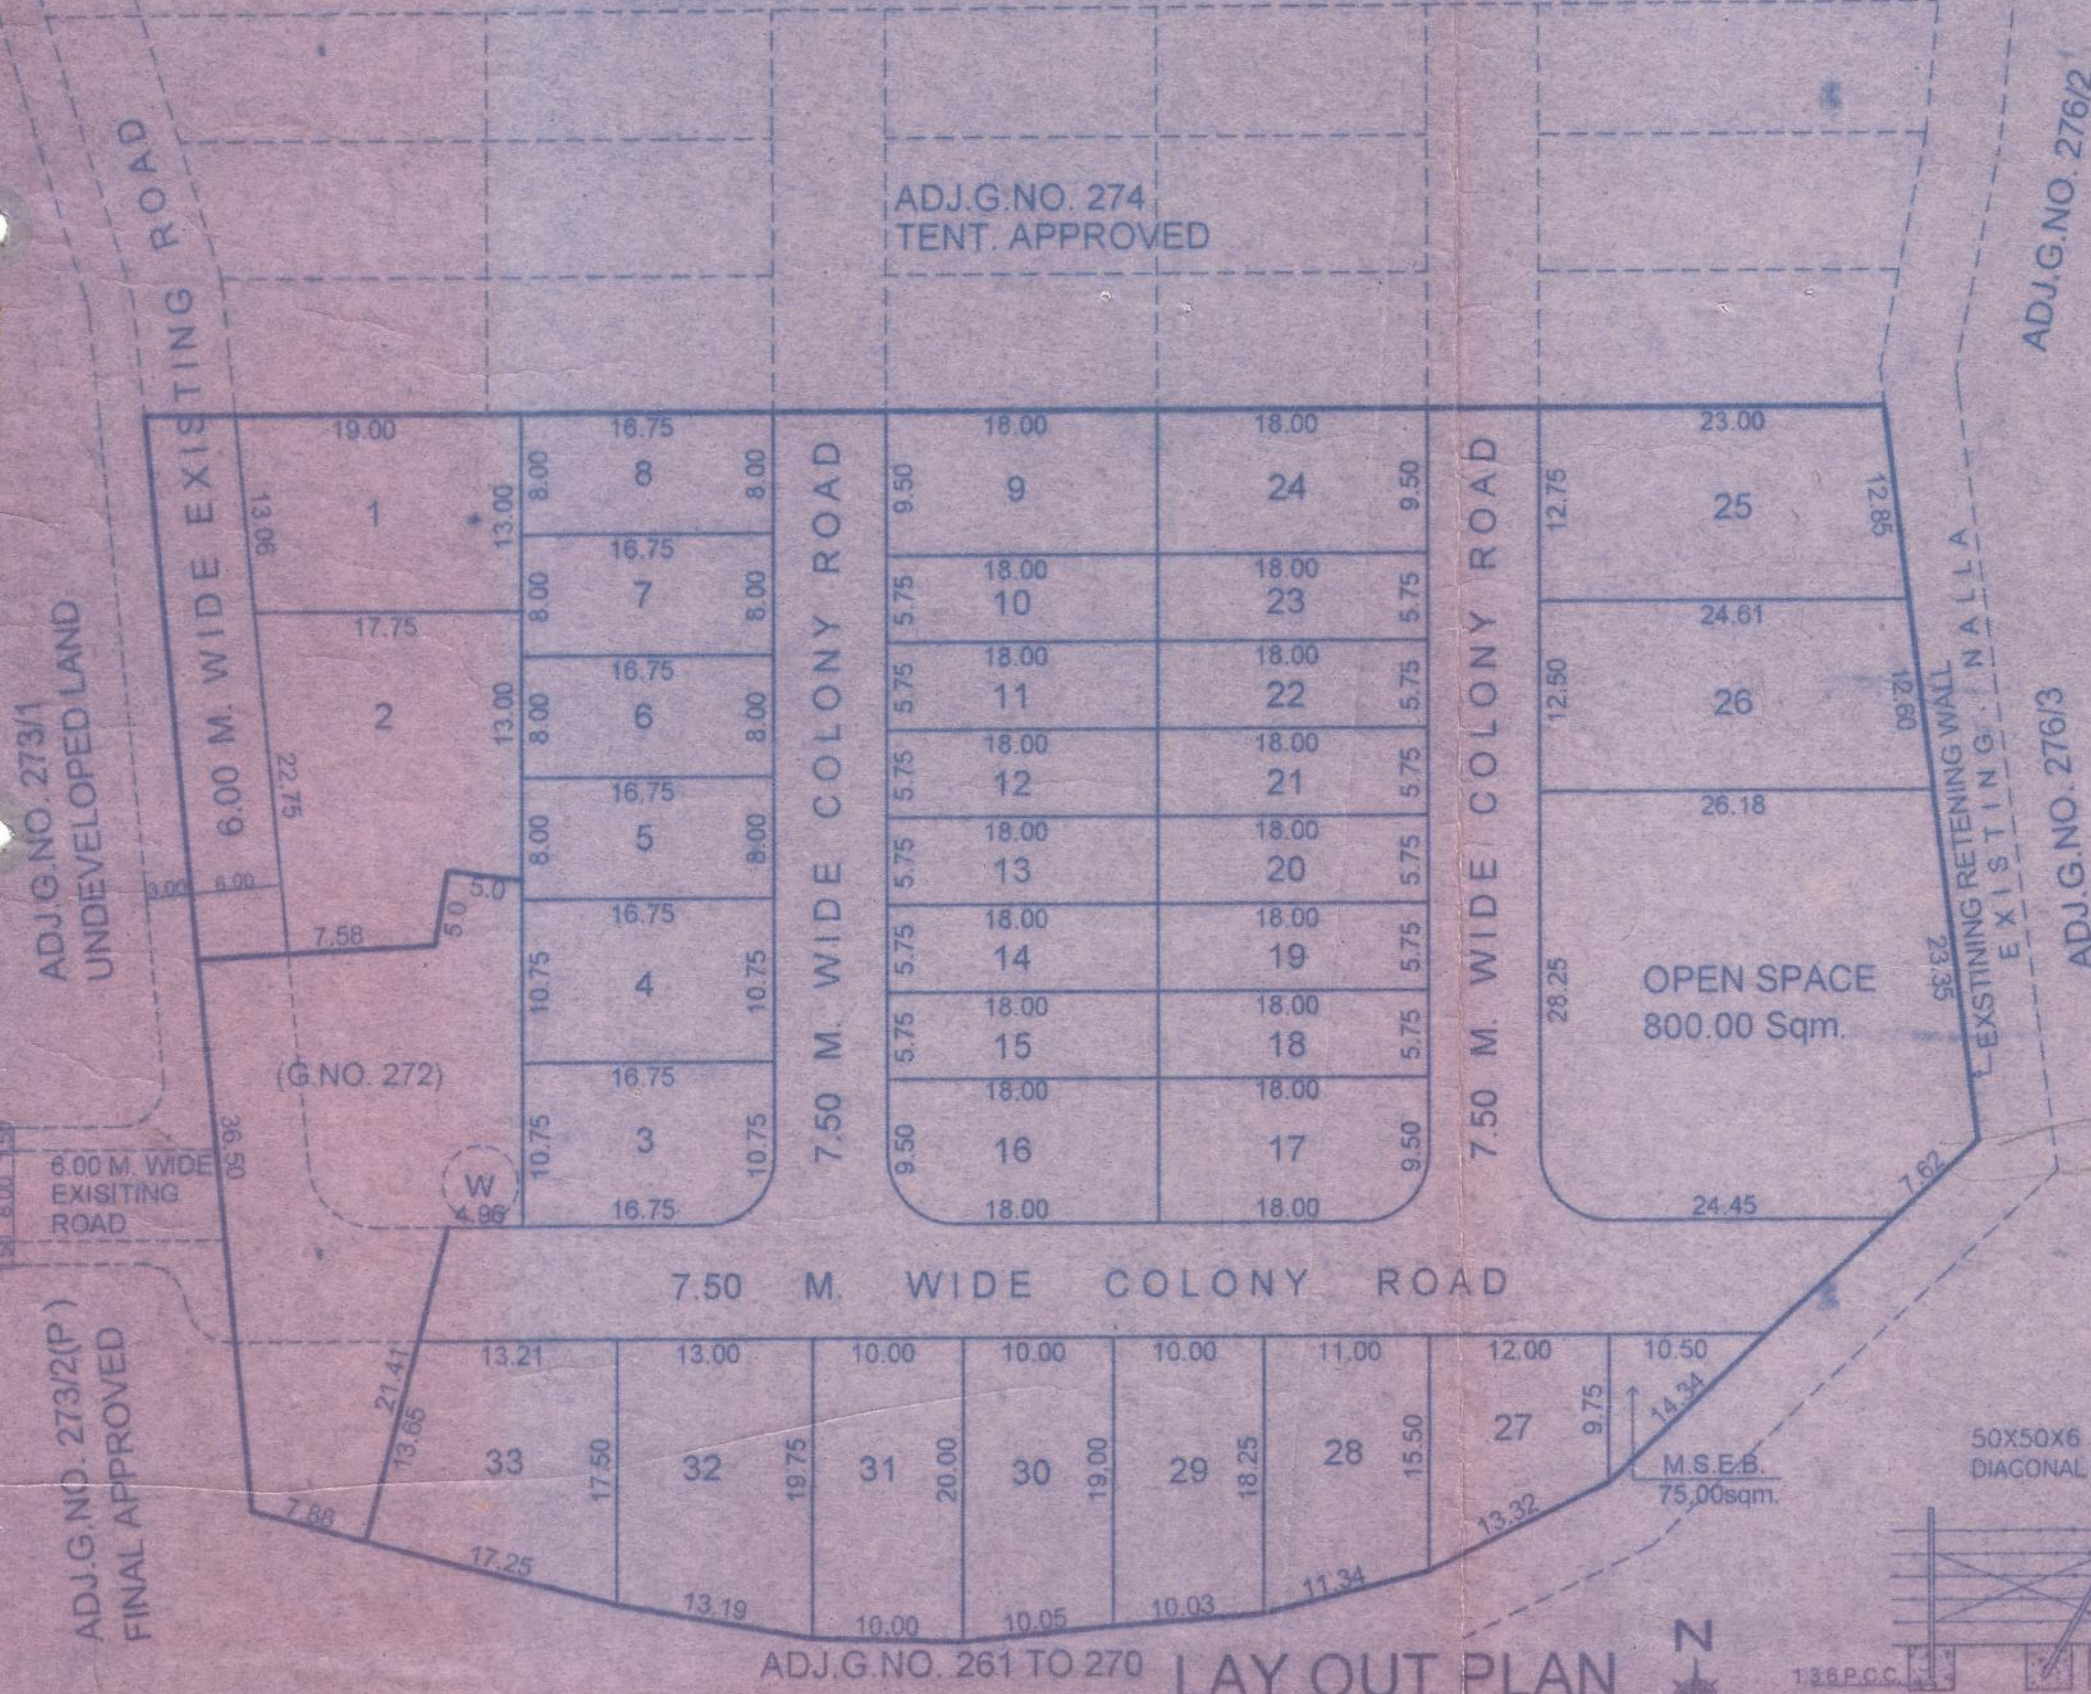

SECTION OF BARBED WIRE FENCING