
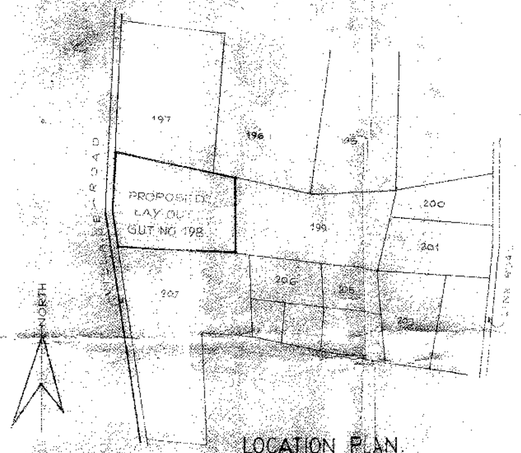


LOCATION PLAN

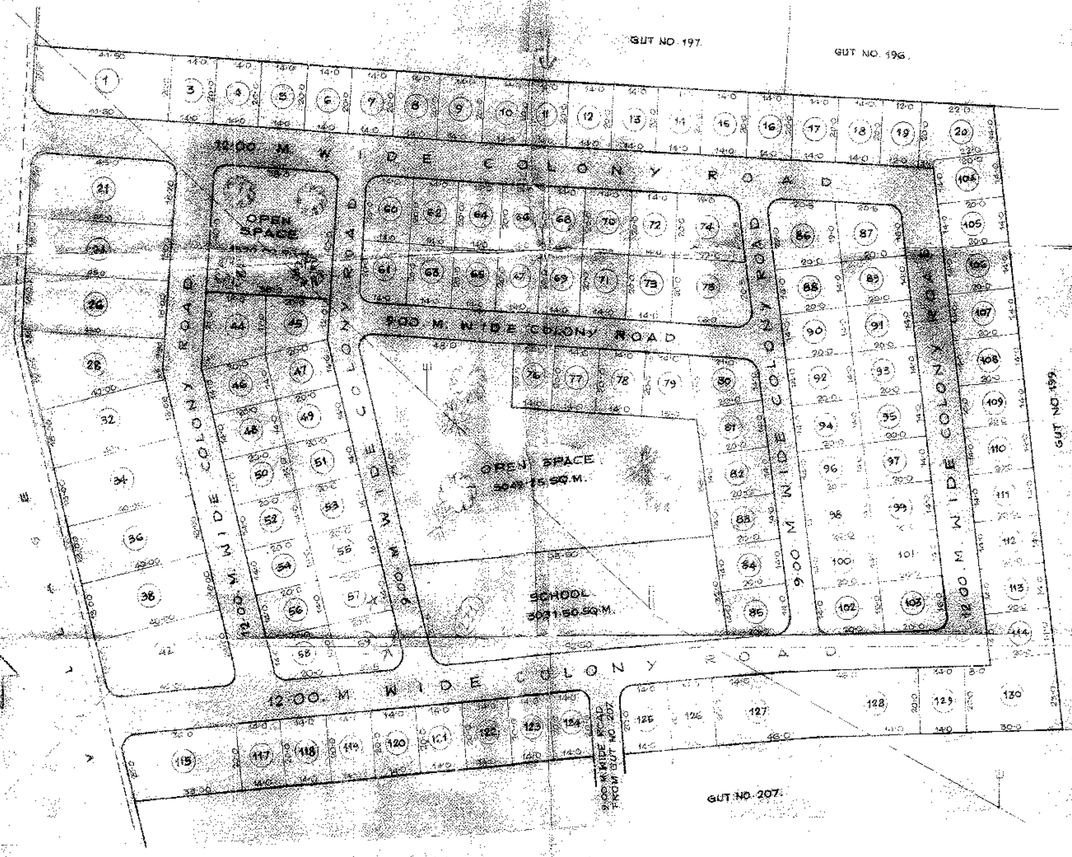

LAY-OUT PLAN

AREA STATEMENT

PLOT NOS	AREA IN SQ MTRS	AREA IN SQ YDS	PLOT NOS	AREA IN SQ MTRS	AREA IN SQ YDS
1	550·00 PLOT NO. 1 TO 21 (1+21)	592·31	74	410·00	439·98
3	180·00	334·60	75	430·00	579·60
4	250·00	334·60	76	280·00	334·60
5	250·00	334·60	77	280·00	334·60
6	280·00	334·60	78	280·00	334·60
7	280·00	334·60	79	300·00	357·00
8	280·00	334·60	80	310·00	370·45
9	280·00	334·60	81	280·00	334·60
10	280·00	334·60	82	250·00	334·60
11	280·00	334·60	83	280·00	334·60
12	280·00	334·60	84	280·00	334·60
13	280·00	334·60	86	280·00	334·60
14	280·00	334·60	86	410·00	439·35
15	280·00	334·60	87	350·00	418·25
16	280·00	334·60	88	280·00	334·60
17	280·00	334·60	89	280·00	334·60
18	280·00	334·60	90	280·00	334·60
19	240·00	286·80	91	280·00	334·60
20	373·00	445·00	92	280·00	334·60
21	841·50 PLOT NOS 1 TO 21	1006·43	93	280·00	334·60
24	840·00 PLOT NOS 24 TO 29	768·76	94	280·00	334·60
26	760·00 PLOT NOS 30 TO 35	908·96	95	280·00	334·60
28	766·00 PLOT NO 28 TO 37	916·14	96	280·00	334·60
32	720·00 PLOT NO 30 TO 39	861·12	97	280·00	334·60
34	720·00 PLOT NO 32 TO 36	861·12	98	280·00	334·60
36	720·00 PLOT NO. 34 TO 39	861·12	99	280·00	334·60
38	720·00 PLOT NO. 36 TO 41	861·12	100	80·00	334·60
42	840·00 PLOT NO. 40 TO 48	1004·64	101	280·00	334·60
44	342·00	408·69	102	290·00	346·85
45	290·00	346·55	103	310·00	370·00
46	280·00	334·60	104	280·00	334·60
47	280·00	334·60	105	280·00	334·60
48	280·00	334·60	106	280·00	334·60
49	280·00	334·60	107	280·00	334·60
50	280·00	334·60	108	280·00	334·60
51	280·00	334·60	109	280·00	334·60
52	280·00	334·60	110	280·00	334·60
53	280·00	334·60	111	280·00	334·60
54	280·00	334·60	112	280·00	334·60
55	280·00	334·60	113	280·00	334·60
56	280·00	334·60	114	280·00	334·60
57	280·00	334·60	115	690·00 NO. 115 TO 118	825·24
58	300·00	358·80	117	280·00	334·60
59	354·37	423·47	118	280·00	334·60
60	280·00	334·60	119	280·00	334·60
61	280·00	334·60	120	280·00	334·60
62	280·00	334·60	121	280·00	334·60
63	280·00	334·60	122	280·00	334·60
64	280·00	334·60	123	280·00	334·60
65	280·00	334·60	124	280·00	334·60
66	280·00	334·60	125	280·00	334·60
67	280·00	334·60	126	80·00	334·60
68	280·00	334·60	127	600·00	717·00
69	280·00	334·60	128	600·00	717·00
70	280·00	334·60	129	280·00	334·60
71	280·00	334·60			
72	280·00	334·60			
73	280·00	334·60			

TOTAL AREA OF PLOTS IN SQ.M. = 39144·72 SQ.M.
TOTAL AREA OF PLOTS IN SQ.YDS = 46817·30 SQ.YDS.

AREA STATEMENT

TOTAL AREA OF LAND ——— = [illegible]
AREA U/D OPEN SPACE ——— = [illegible]
AREA U/D SCHOOL PLOT ——— = [illegible]
AREA U/D COLONY ROADS ——— = [illegible]
NET AREA UNDER PLOTS ——— = [illegible]

NOTES:

LAND BOUNDARY SHOWN IN RED
OPEN SPACE SHOWN IN GREEN
AREA OF SCHOOL SHOWN IN [illegible]

TRUE COPY
For MHATRES ASSOCIATED ARCHITECTS & ENGINEERS PVT. LTD.

APPROVING AUTHORITY

APPROVAL

RECOMMENDED FOR APPROVAL AS PRESENTED/ PROPOSE ONLY AS AMENDED IN GREEN SUBJECT TO THE CONDITIONS MENTIONED IN THIS OFFICE LETTER NO. TPP/PIMPALGAON/N.A./1189
DATED: 24/6/1982

SANCTIONED
ASSISTANT DIRECTOR OF TOWN PLANNING
NASHIK MUNICIPAL CORPORATION
NASHIK

PROPOSED LAY-OUT PLAN IN GUT NO. 198 AT PIMPALGAON-BAHULA, TAL. AND DIST. NASHIK FOR SHRI

ARCHITECT SIGNATURE

OWNER SIGNATURE

MHATRES
ASSOCIATED ARCHITECTS AND ENGINEERS PVT. LTD.
SAYA GOLF COURSE NASHIK 422 002

JOB NO. 7007	DRG. NO. LAY-OUT
SCALE 1:1000	DATE 4/7/82
DRAWN BY SULA SHAH	CHKD BY [illegible]