



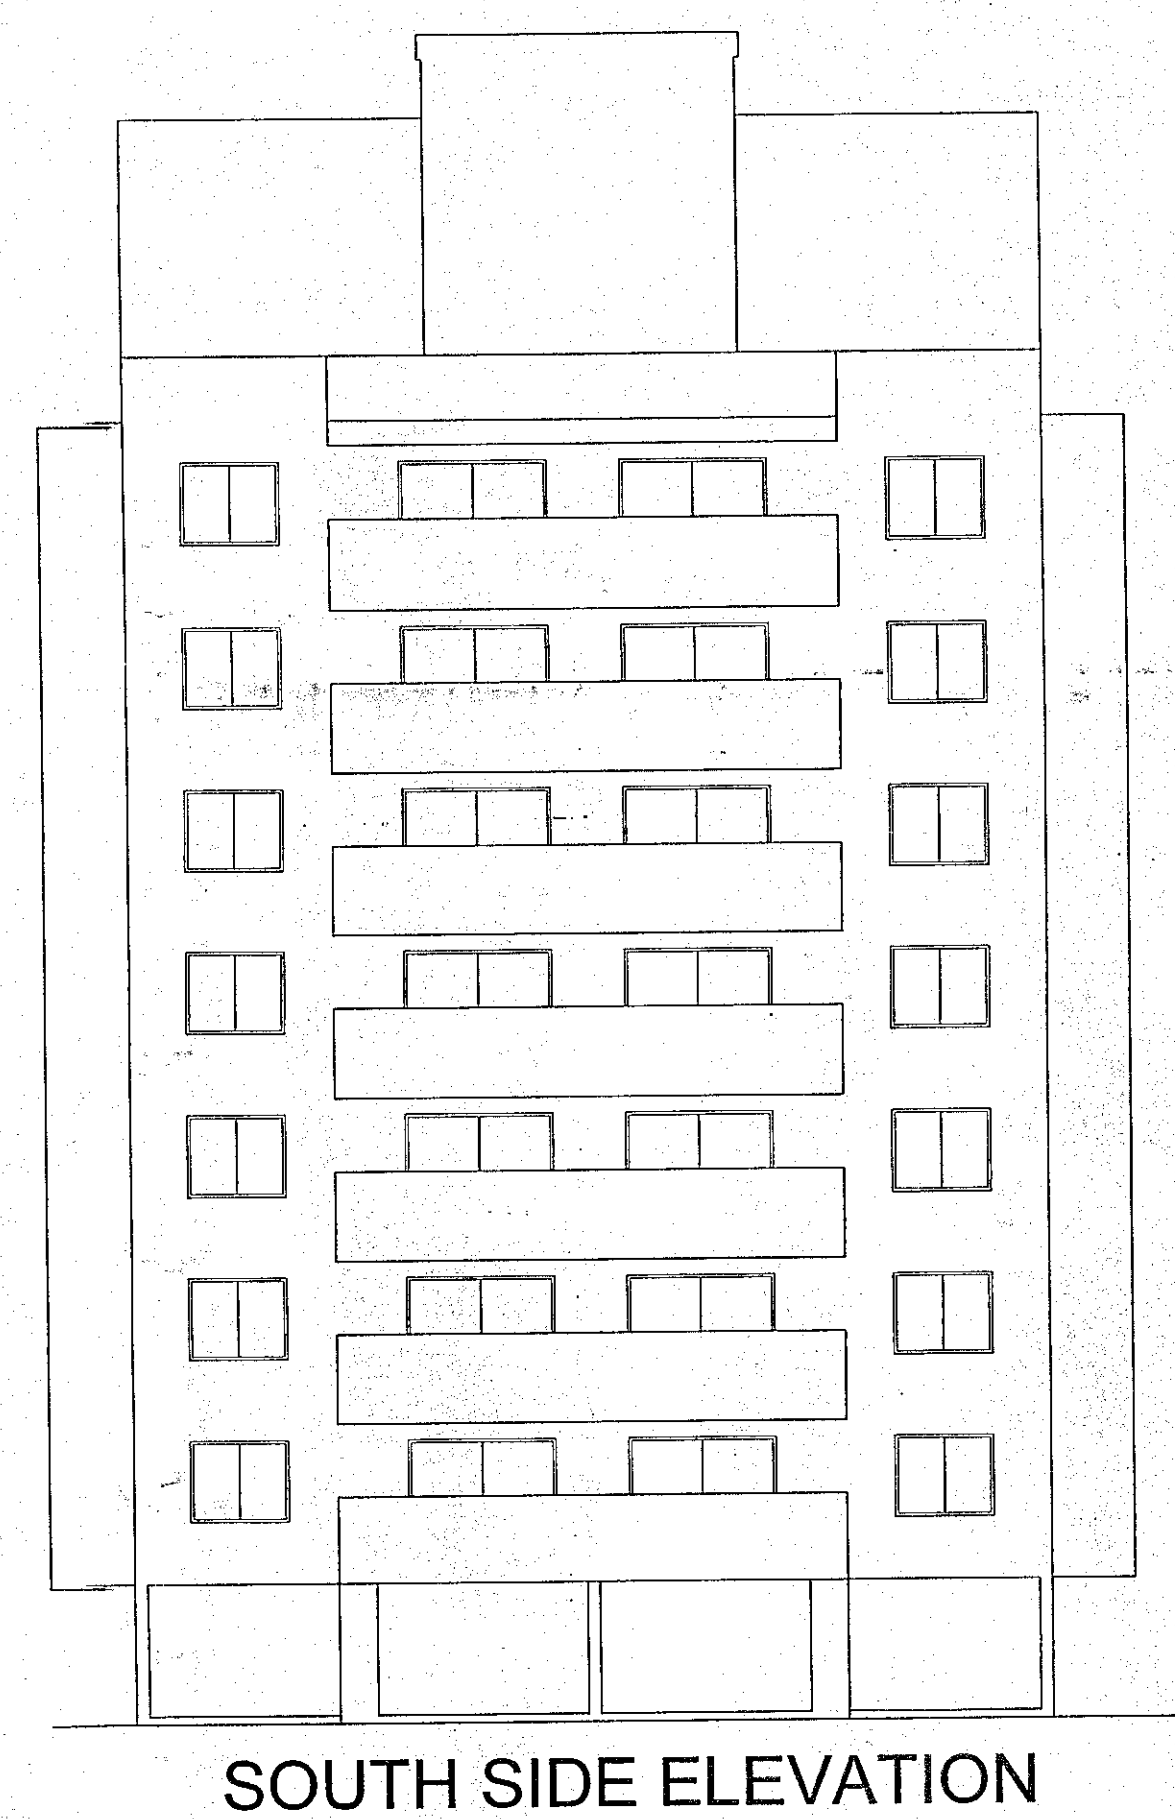

SECTION BB

SOUTH SIDE ELEVATION

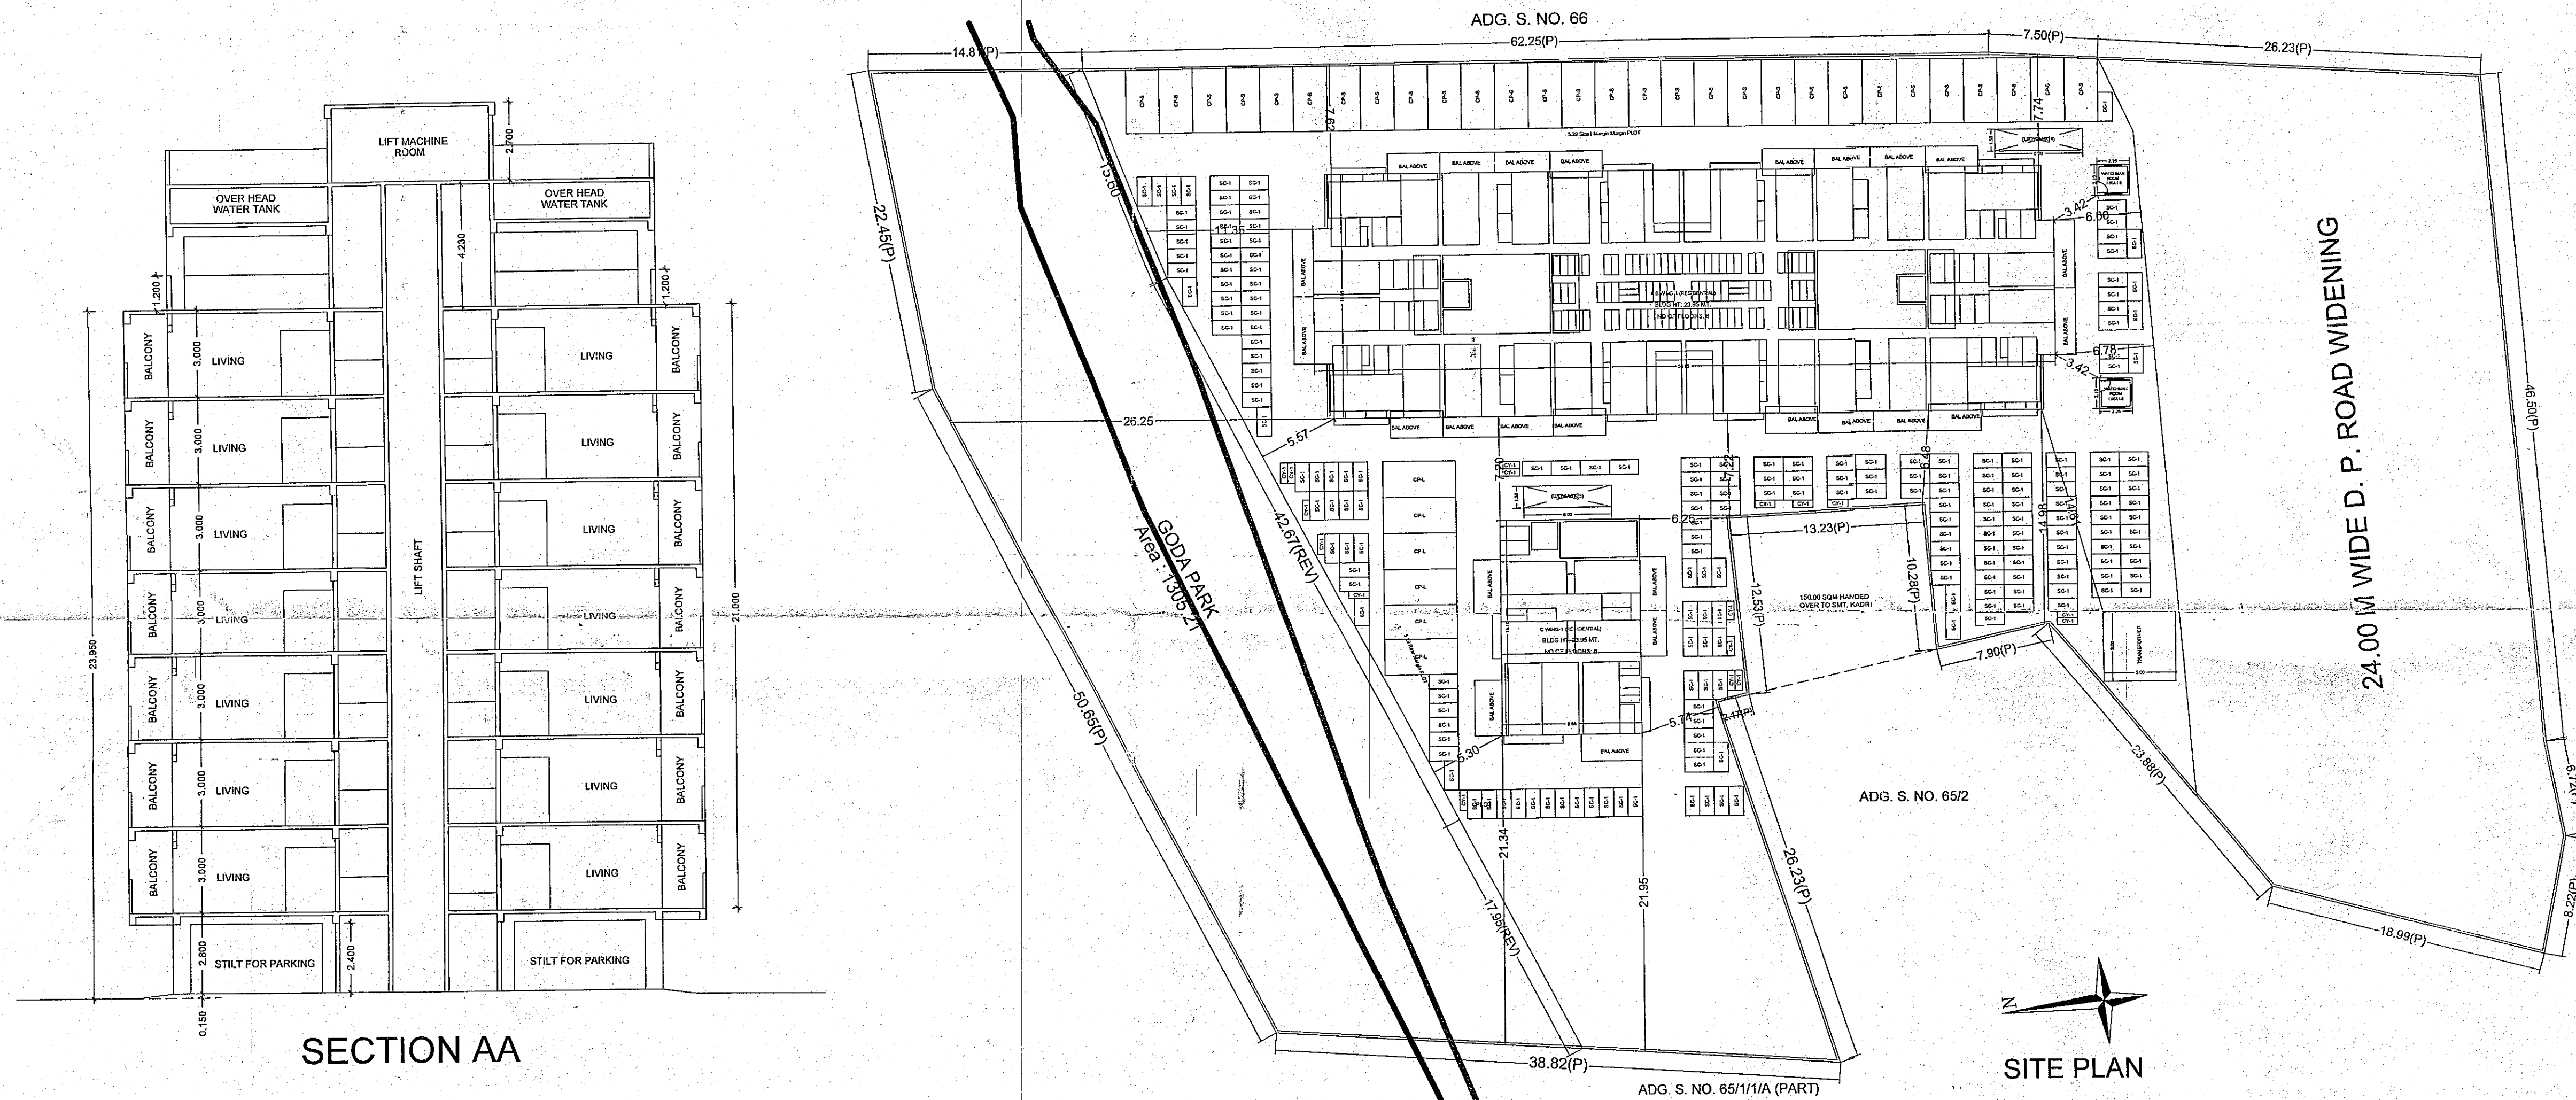

SECTION AA

SITE PLAN

[illegible]