




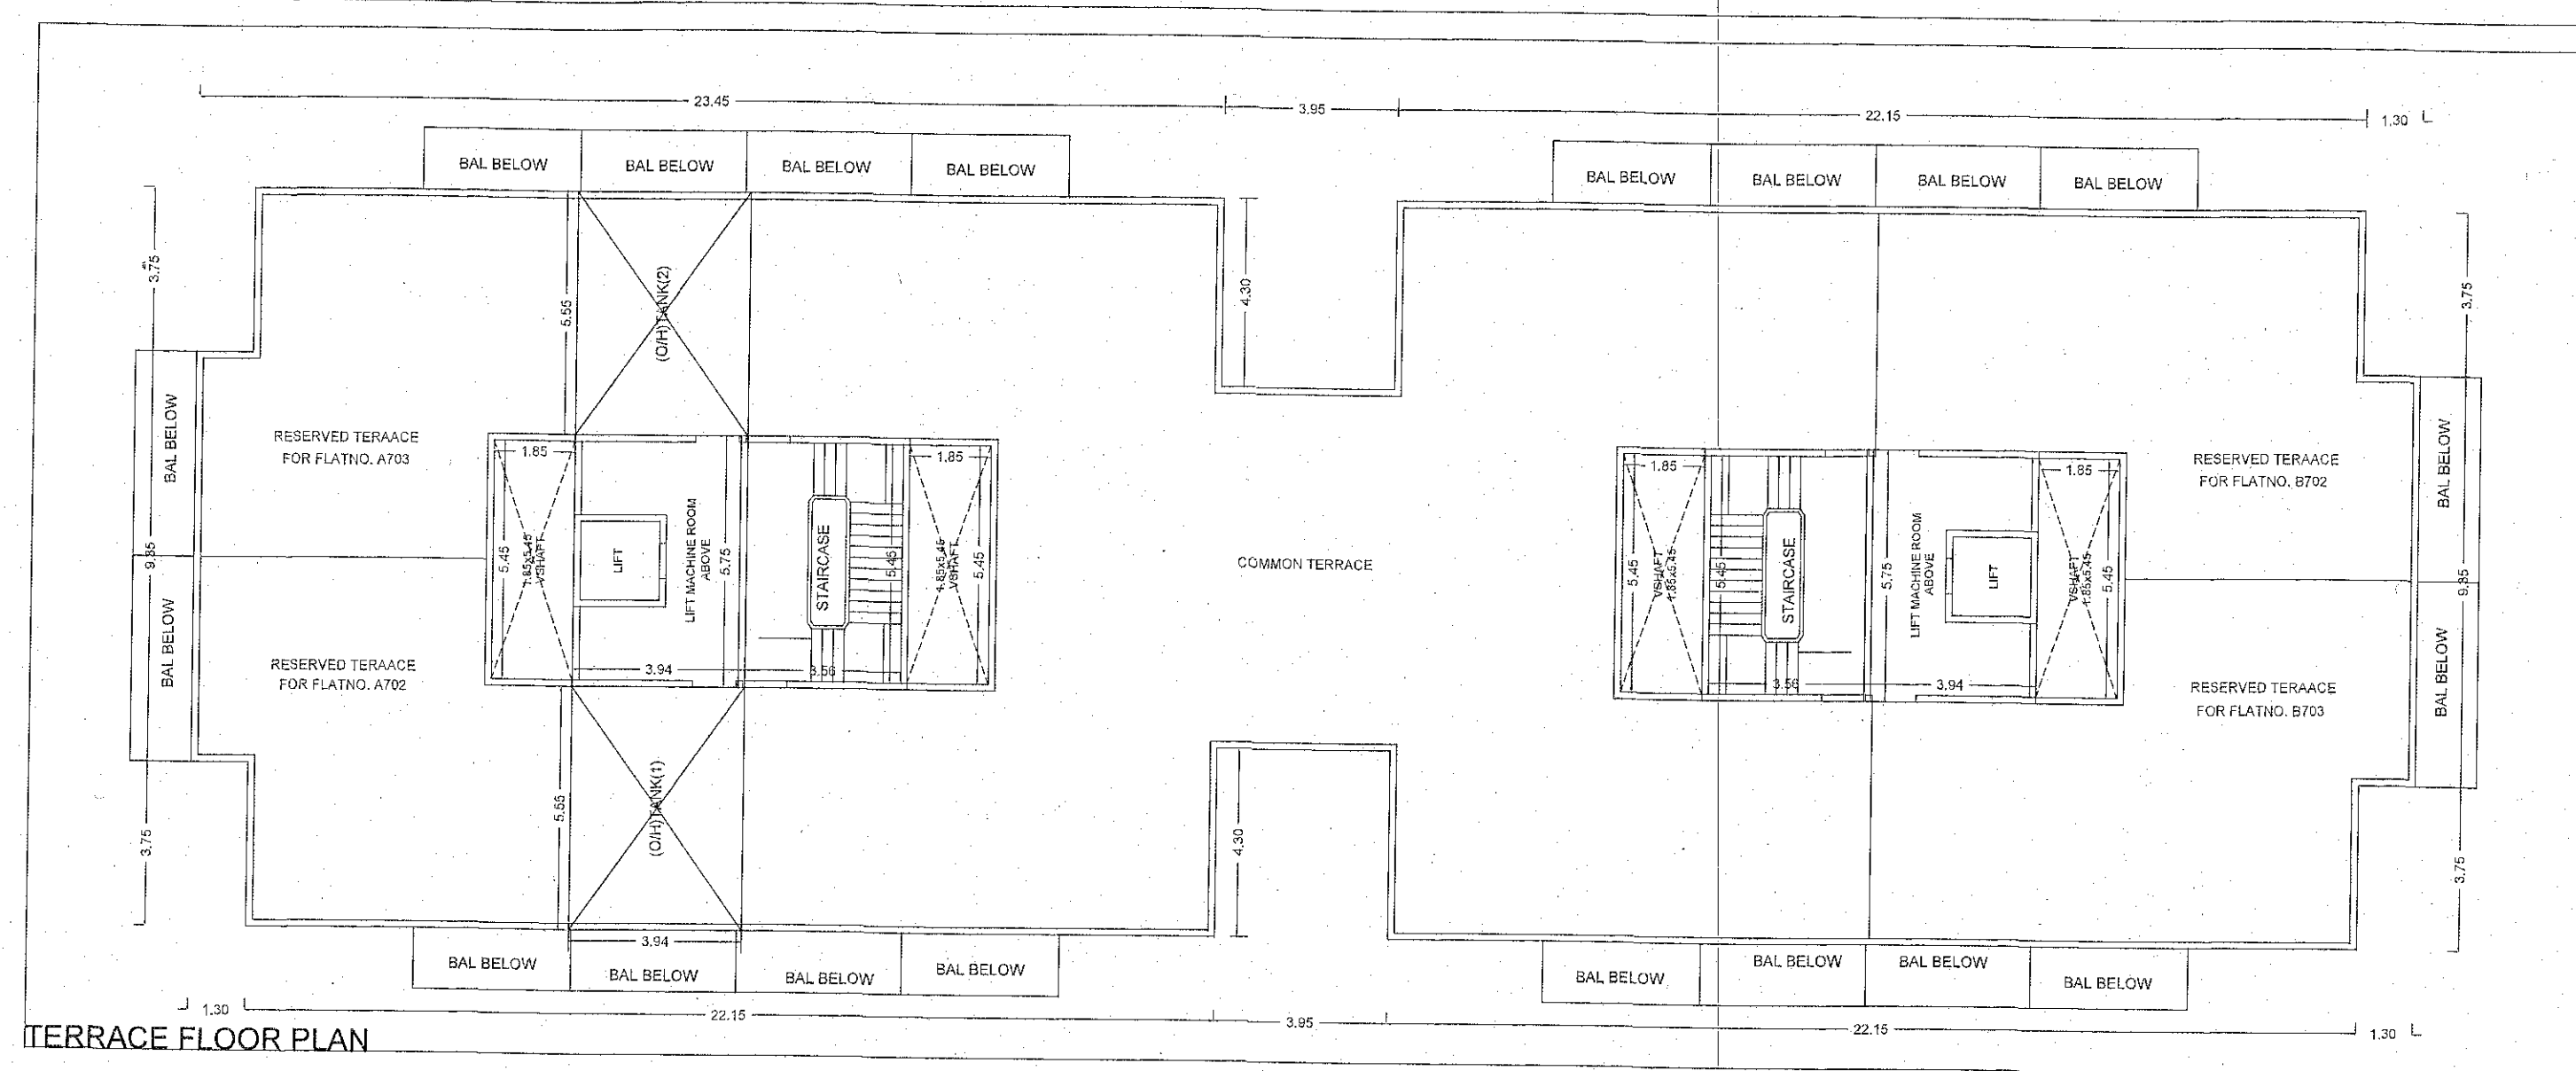

TERRACE FLOOR PLAN

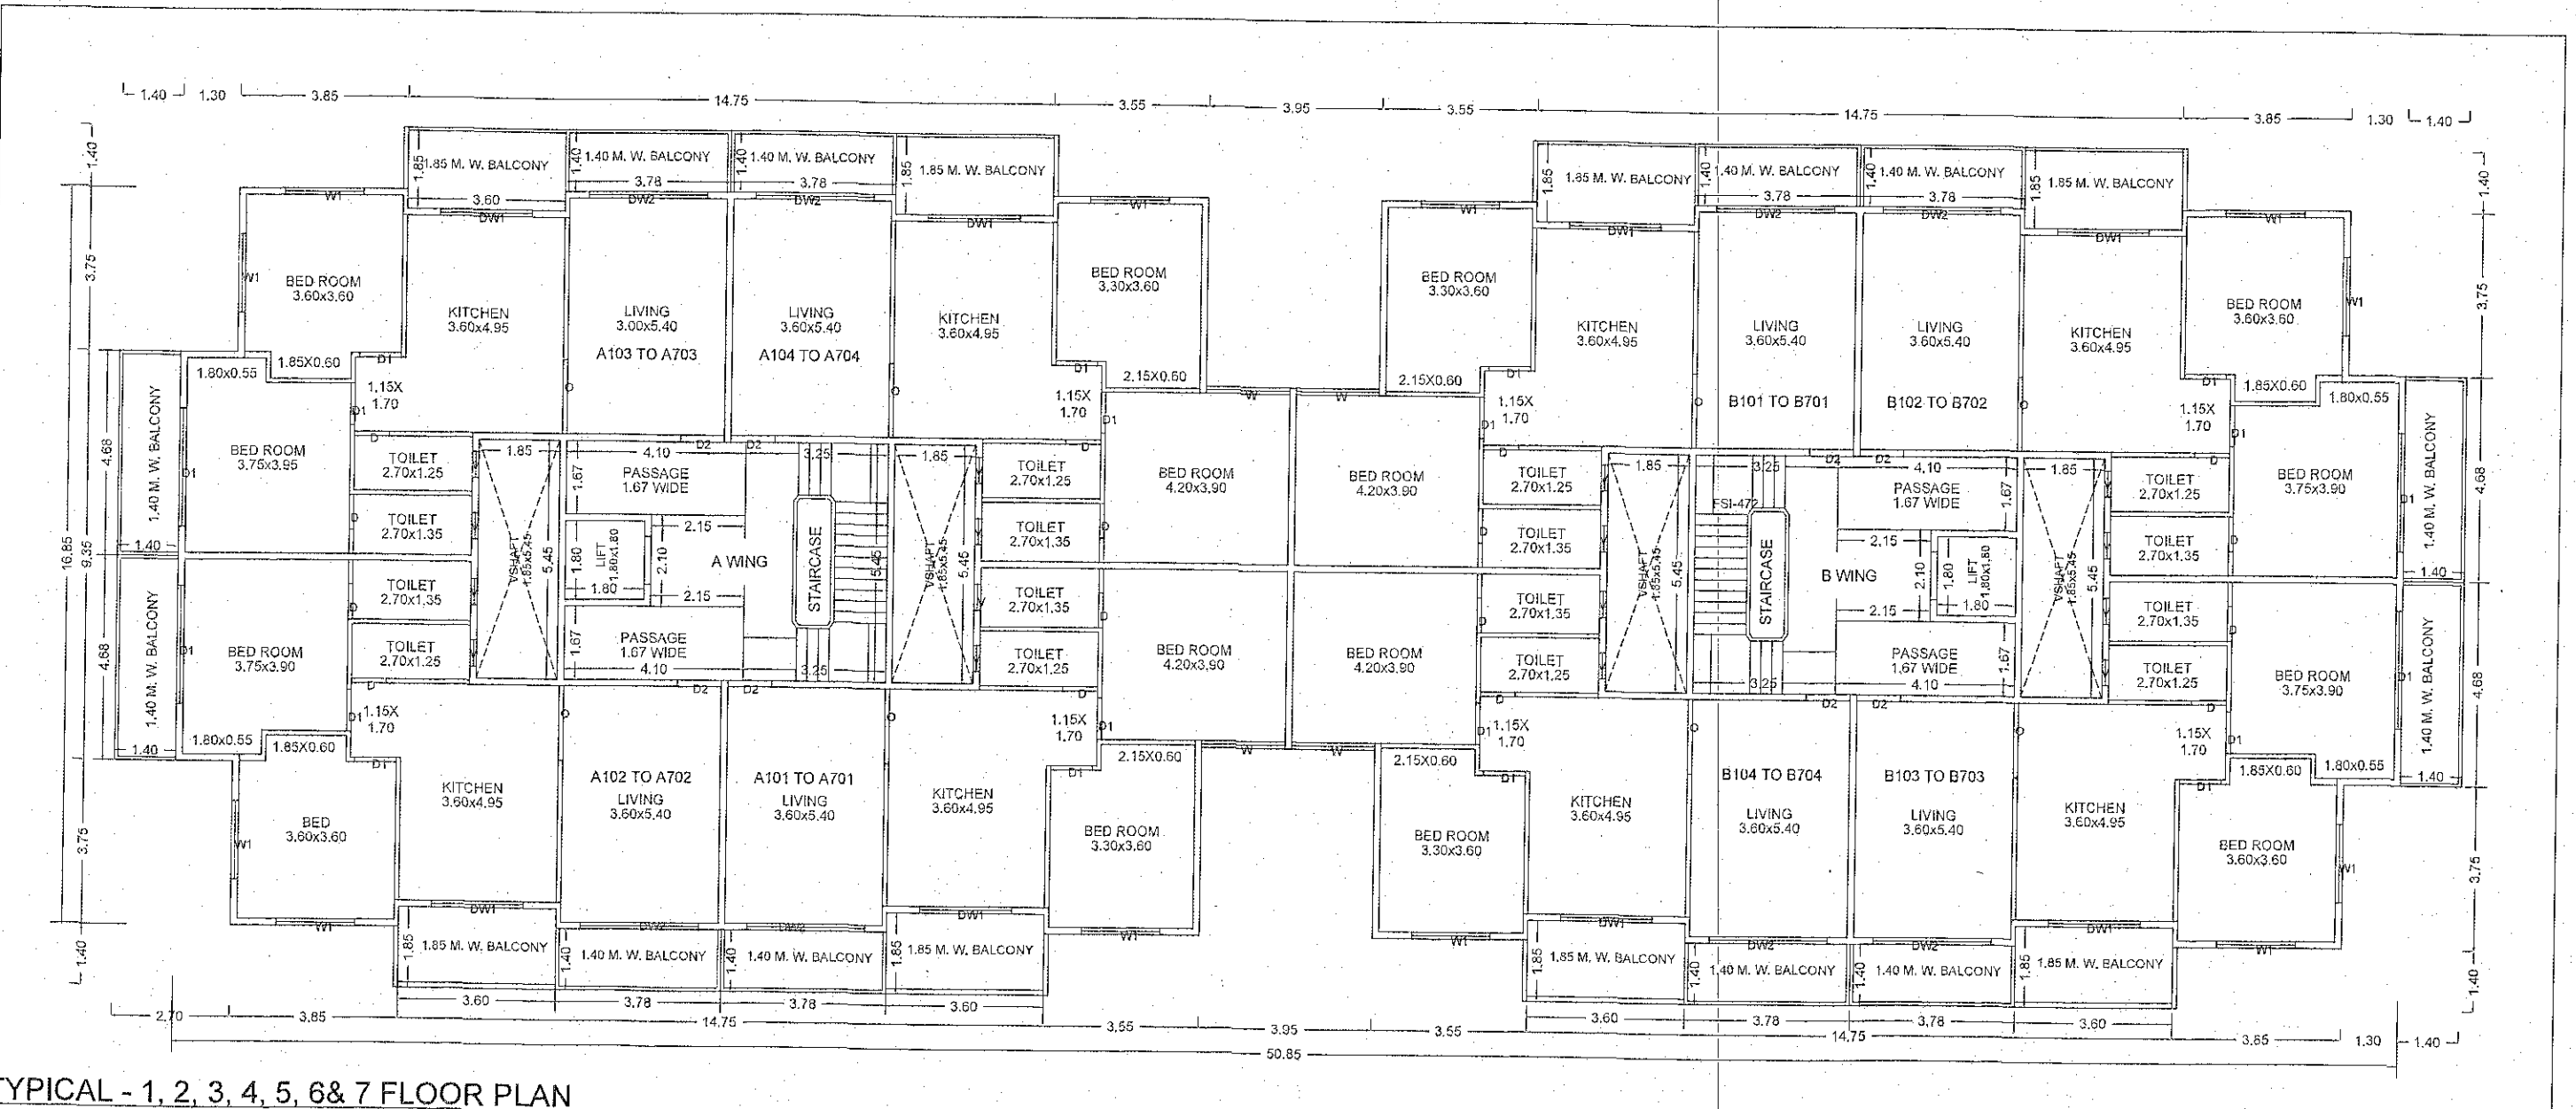

TYPICAL - 1, 2, 3, 4, 5, 6 & 7 FLOOR PLAN

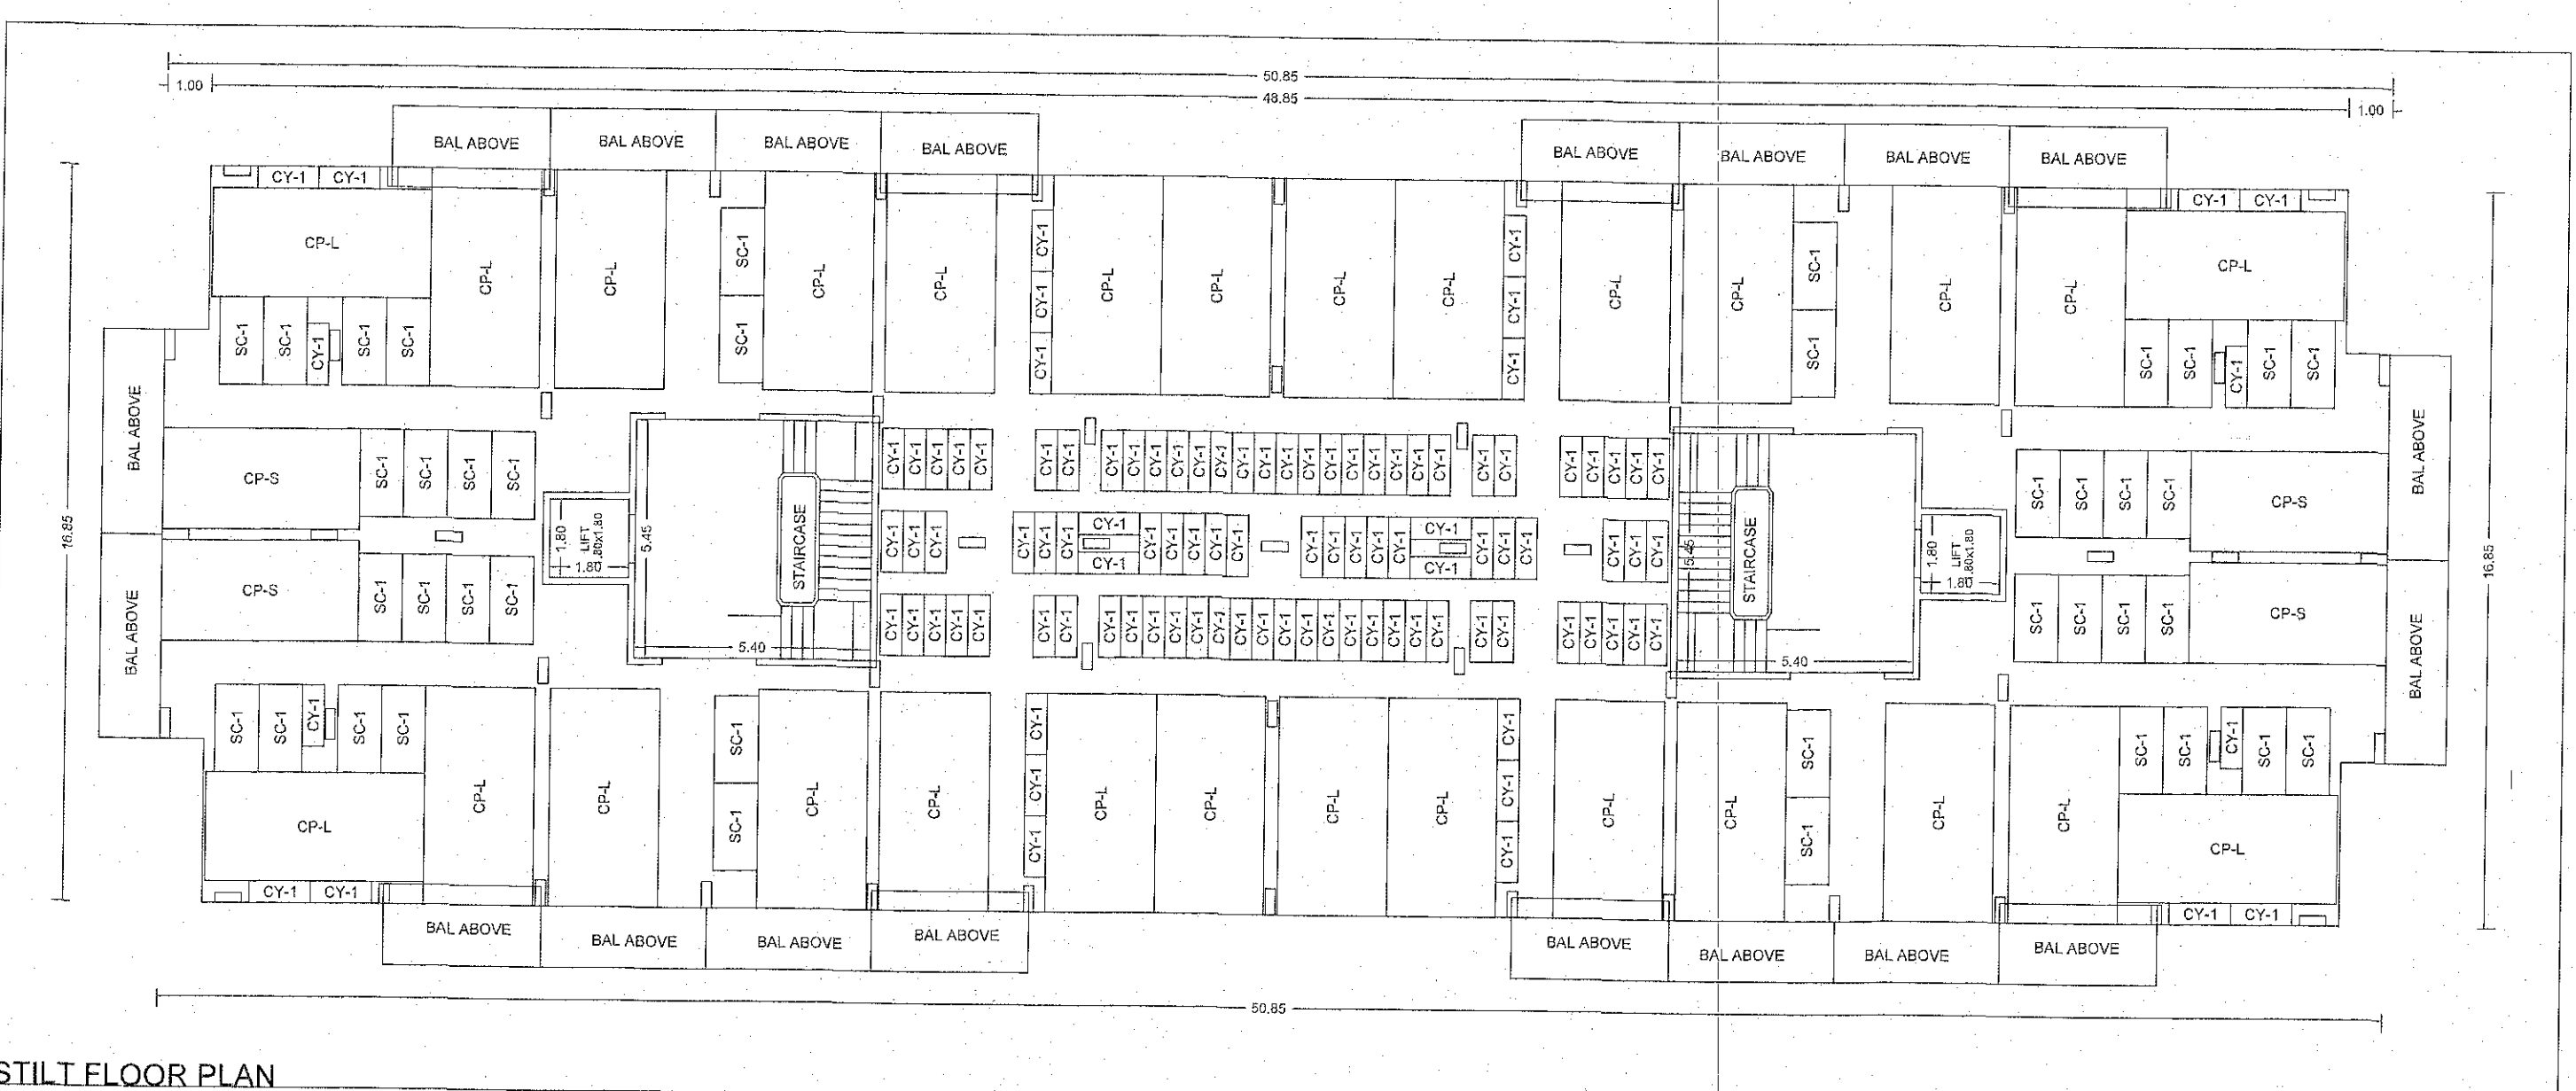

STILT FLOOR PLAN

PLOT

Document Name	Area
BUILDING WISE FSI STATEMENT	

BUILDING	COMM.	RES.	IND.	SPEC.	PERM.	PROP.	EXCESS	PASSAGE	STAIR	LIFT	TERRACE	UFT MC ROOM	TENE.	TOTAL FSI AREA

WATER REQUIREMENT

TASK	OCCUPANT LOAD	CONSUMPTION (LITERS)	REGD. (LITERS)	PROP. (LITERS)
RESIDENT	63	315	135	4225
COMMERCIAL	NA	NA	NA	NA
INDUSTRIAL	NA	NA	NA	NA
FIRE	NA	NA	NA	NA
TOTAL				4225

PARKING CALCULATION


TYPE	CHAPET AREA	UNIT	PROP.	BY RULE	REQD.	BY RULE	REQD.	CYCLE (NO.)
RESIDENTIAL	0-40	4	0	1	0	4	0	4
RESIDENTIAL	40-60	1	55	1	56	4	224	2
RESIDENTIAL	60-120	1	7	2	14	2	14	2
RESIDENTIAL	> 120.00	1	0	3	0	2	0	2
VISITOR								
TOTAL	REQUIRED				74		250	133
TOTAL	PROPOSED				74		250	133

BUILDING WISE COVERAGE TABLE

BUILDING	AREA
C WING-1 (RESIDENTIAL)	127.54
A B WING-1 (RESIDENTIAL)	67.66

COMPOUND WALL SECTION

TYPICAL - 1, 2, 3, 4, 5, 6 & 7 FLOOR PLAN

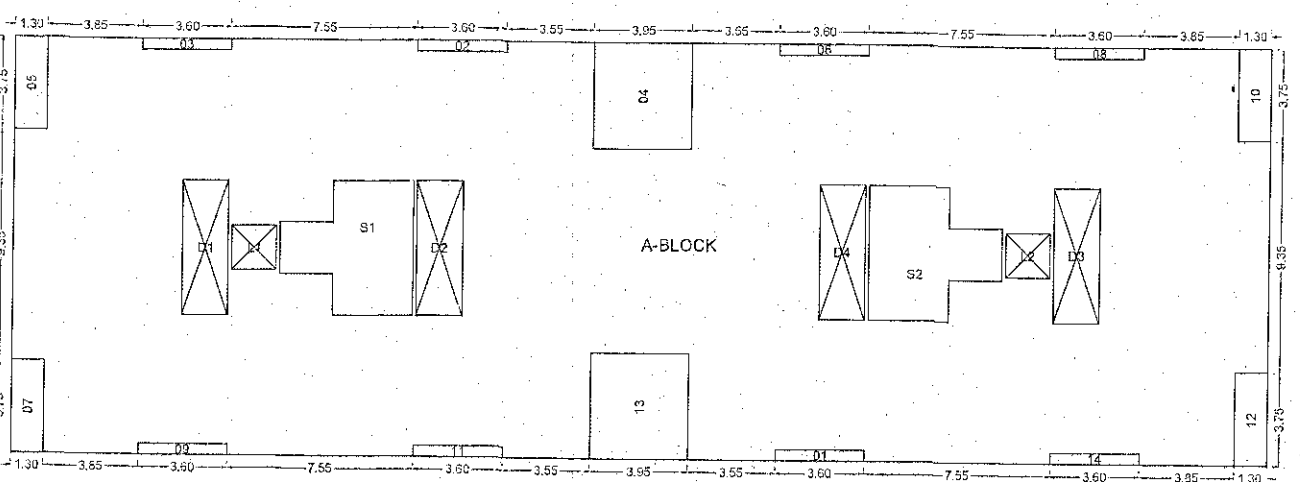

POLYGON SIZE

POLYGON	SIZE	AREA
01	6.5 X 3.00	1.92
02	6.5 X 3.00	1.92
03	6.5 X 3.00	1.92
04	3.5 X 3.50	1.22
05	3.5 X 3.50	1.22
06	4.5 X 3.00	1.35
07	1.5 X 3.75	0.56
08	4.5 X 3.00	1.35
09	4.5 X 3.00	1.35
10	1.5 X 3.75	0.56
11	4.5 X 3.00	1.35
12	1.5 X 3.75	0.56
13	3.5 X 3.50	1.22
14	6.5 X 3.00	1.92
TOTAL		99.13

CARPET DETAILS						
BUILDING NAME	FLOOR NAME	CARPET NAME	CARPET AREA	ENG BAL AREA	TERRACE AREA	OPEN BAL AREA
A B WING (RESIDENTIAL)	A102 TO A103	A102 TO A102	79.45	0.00	0.00	18.49
