

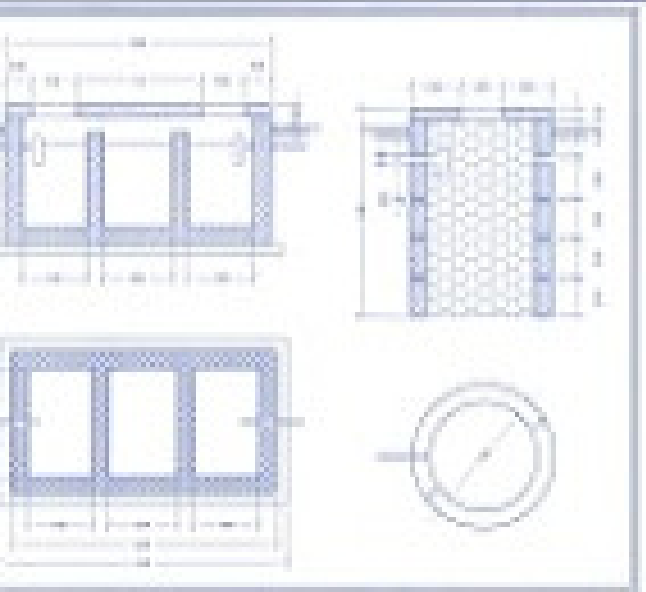


SEWAGE TREATMENT & DISPOSAL FACILITY

SCALE :- 1:50

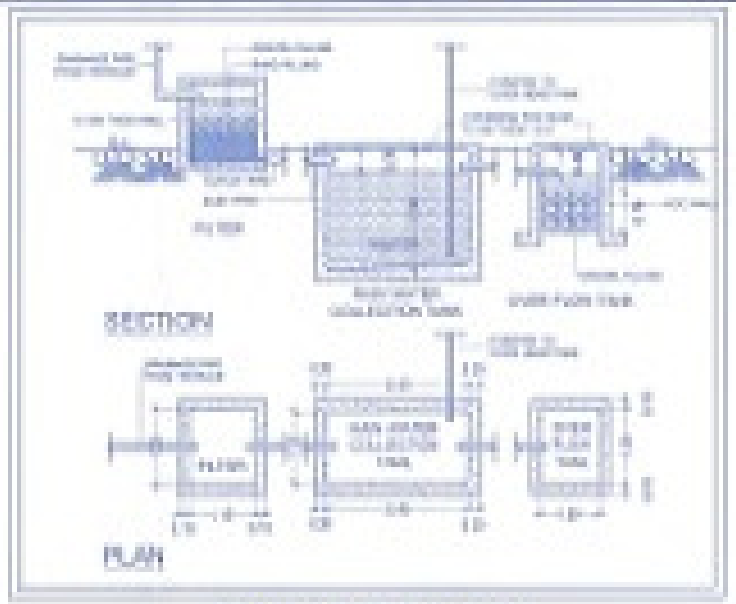


RWH DETAILS

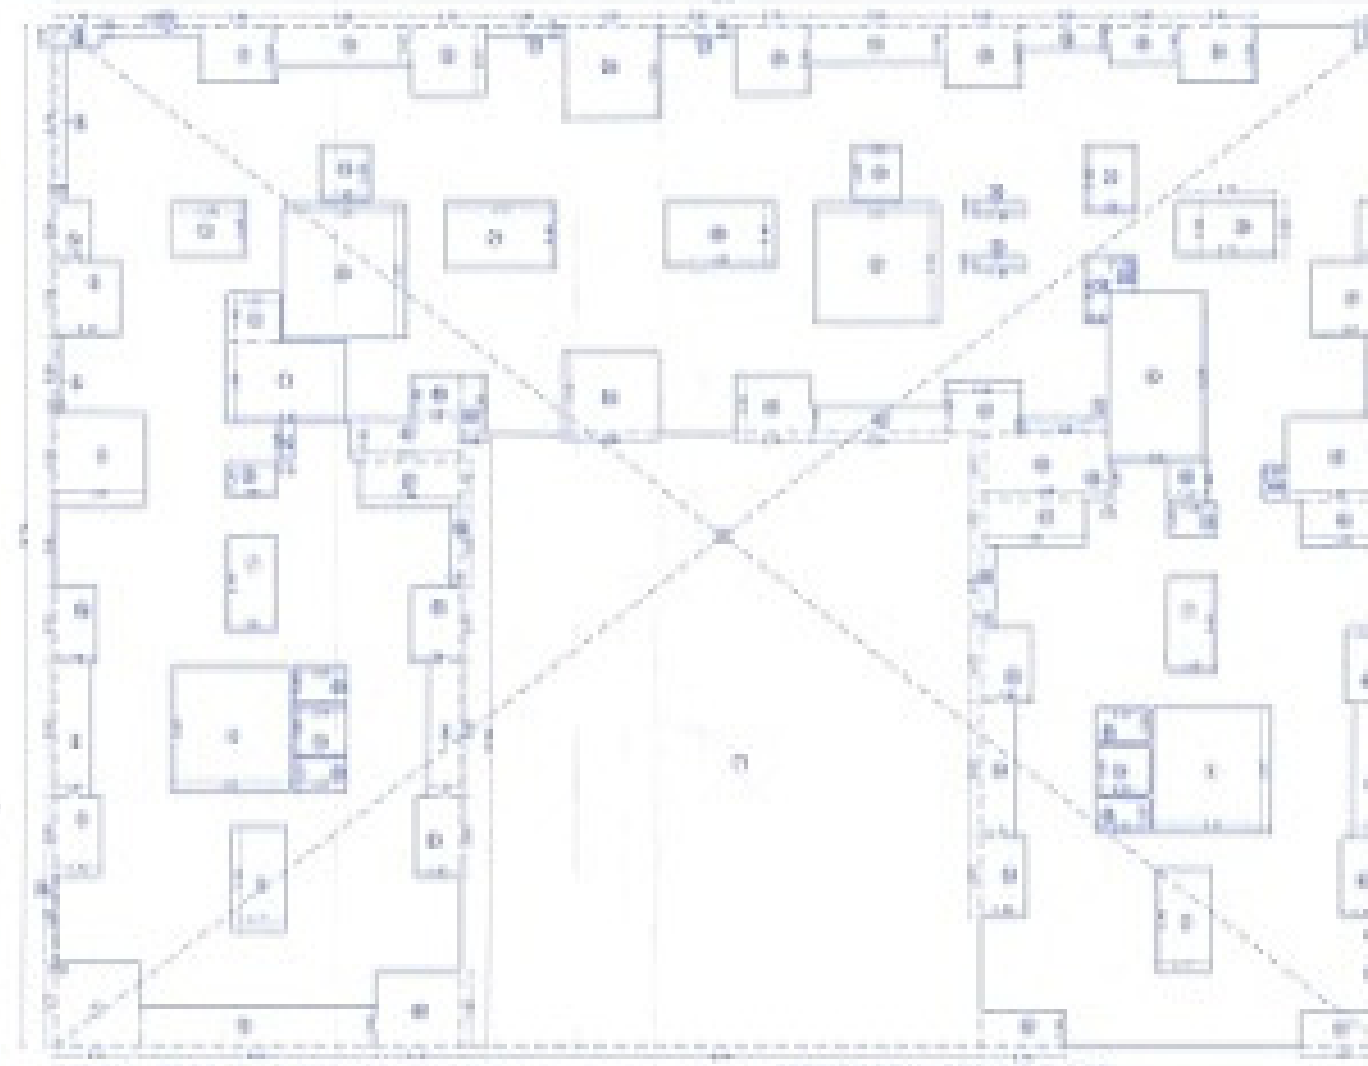

TYPICAL 1ST TO 7TH FLOOR AREA DIAGRAM

Scale :- 1 : 200

AREA DIAGRAM GROUND FLOOR

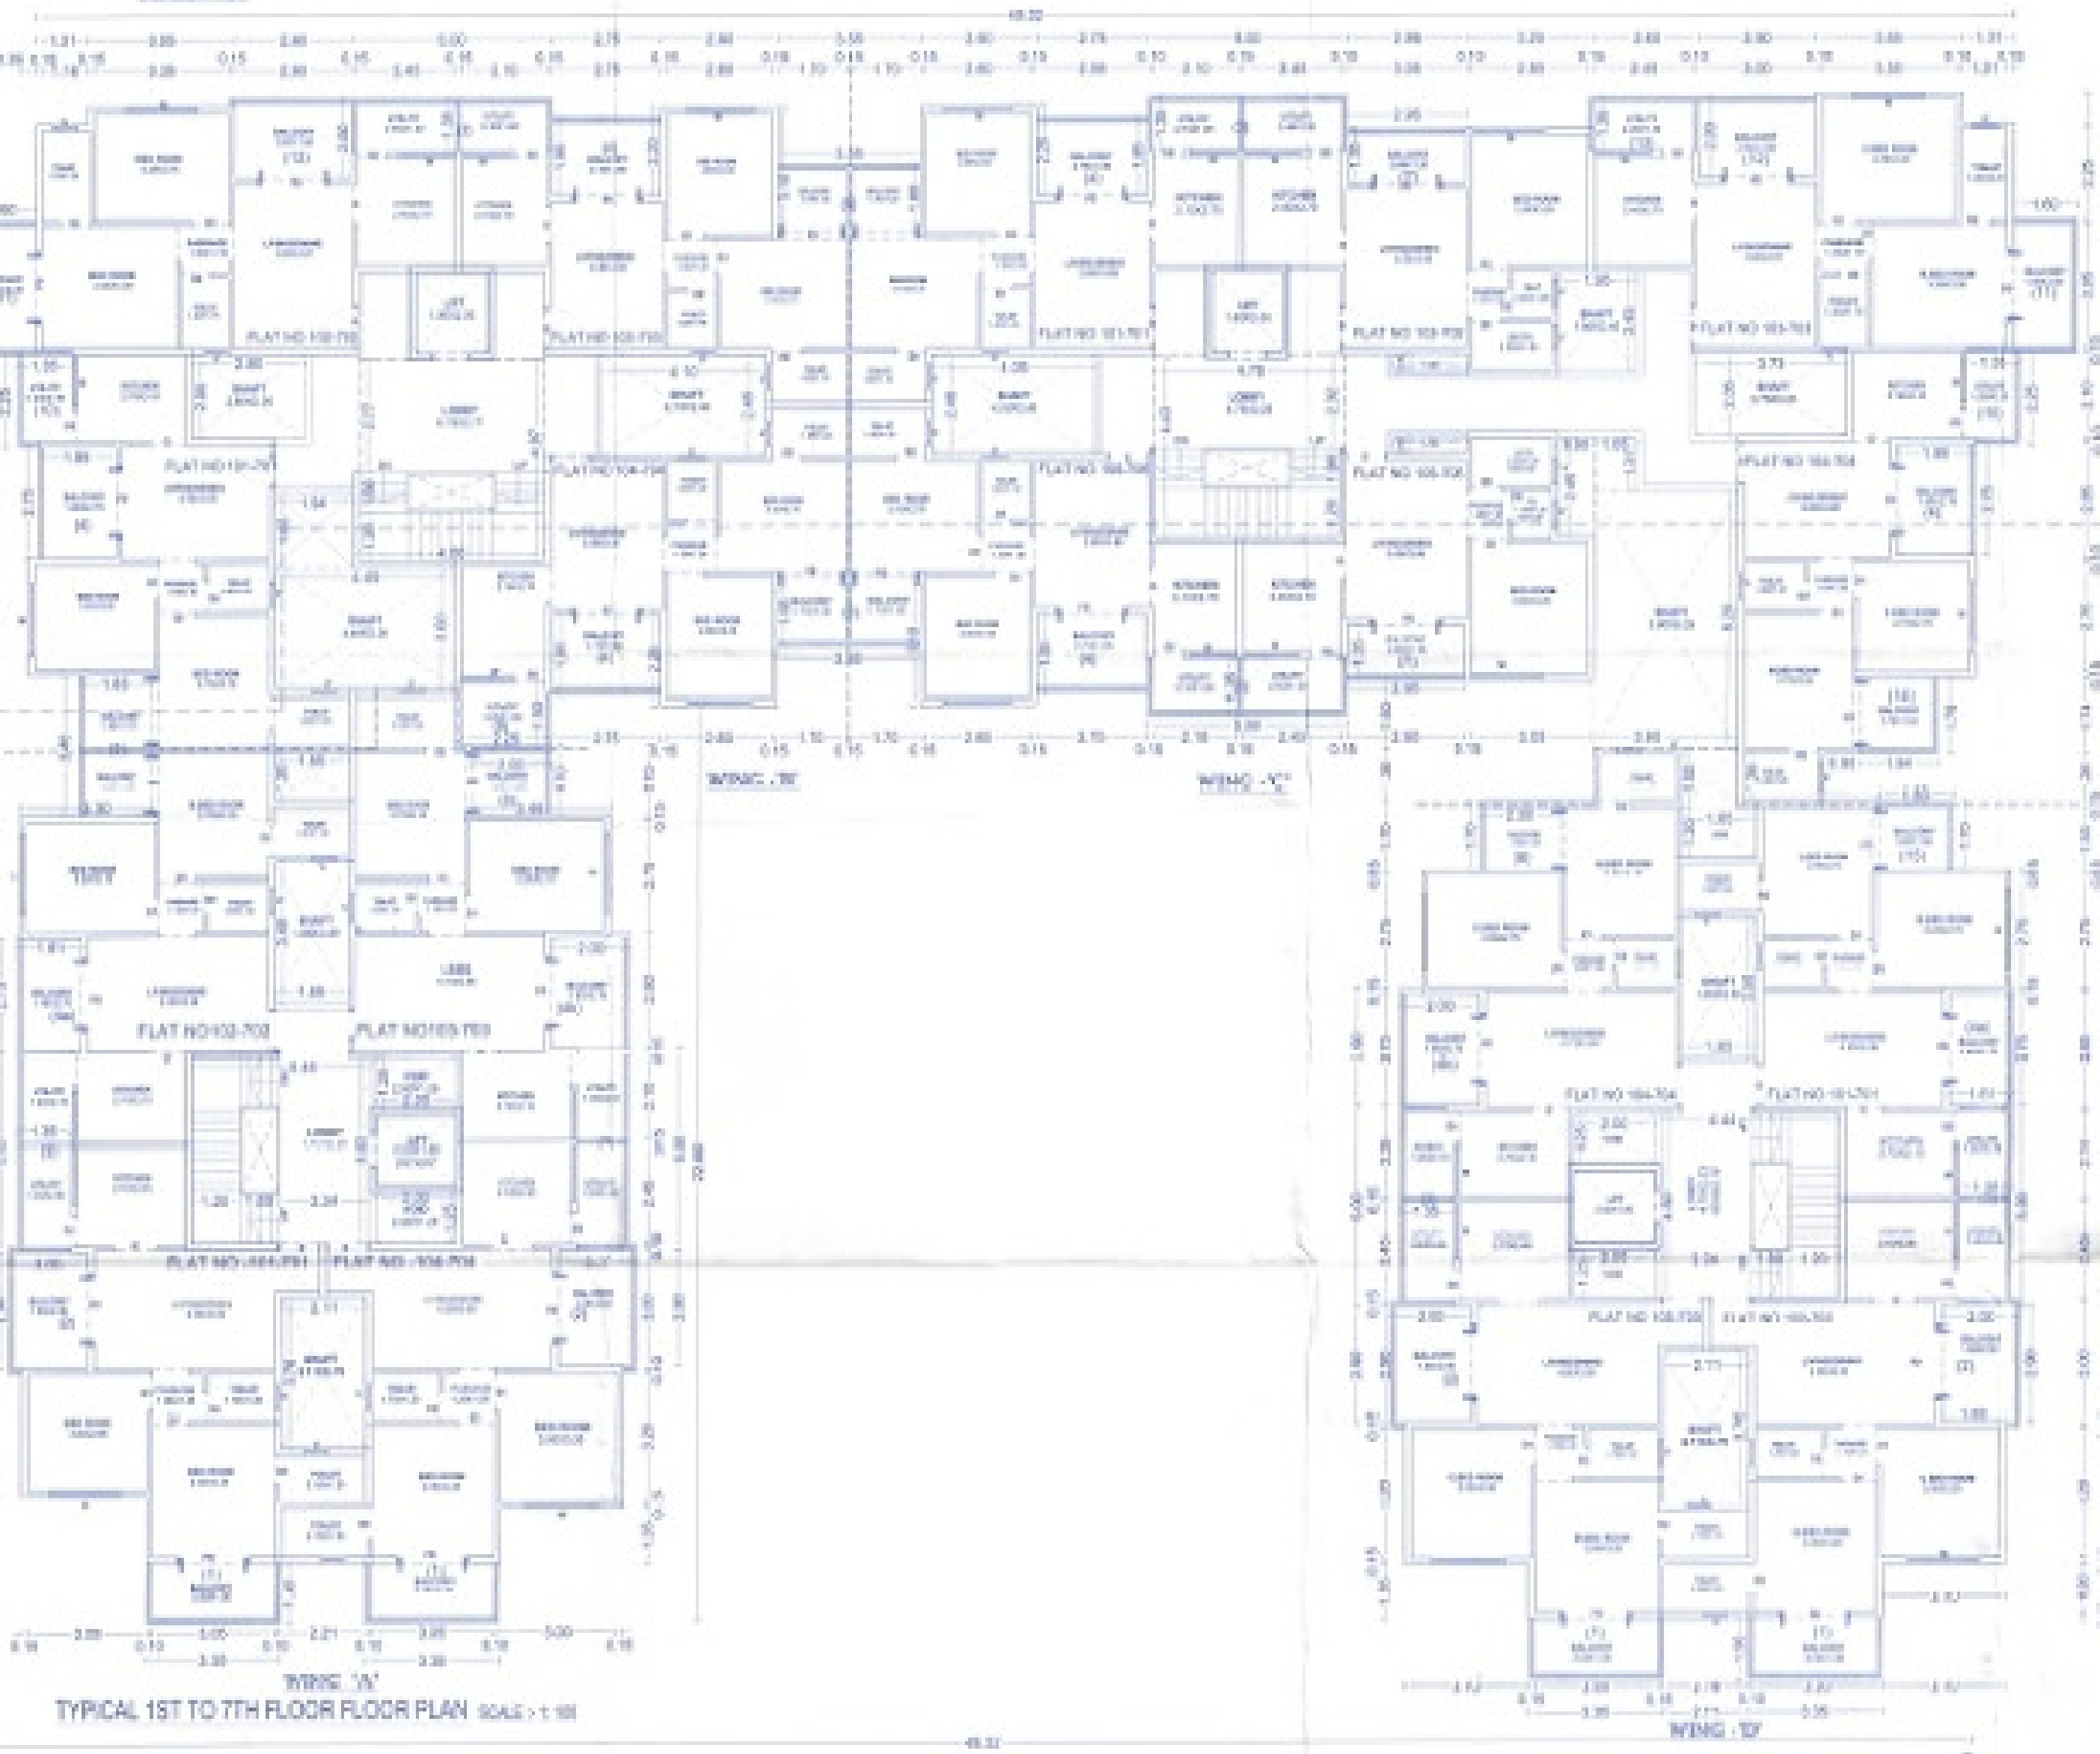

TYPICAL 1ST TO 7TH FLOOR FLOOR PLAN SCALE :- 1:100

TYPICAL 1ST TO 7TH FLOOR
CALCULATION FOR TYPICAL WING

[illegible]

STAMP OF APPROVAL

APPROVED

Executive Engineer
TOWN PLANNING
Nashik Municipal Corporation

Notes :-

* Plot Boundry Shown in Black.
* Proposed Work Shown in Red.
* Drainage Line Shown in Red Dotted.
* External Wall = 0.15 m. Thk.
* Internal Wall = 0.10 m. Thk.

SCHEDULE OF DOOR WINDOW

PROPOSED RESIDENTIAL CUM COMMERCIAL BUILDING

AT :- NASHIK

FOR :- M/S. S.D & SONS THROUGH GPA HOLDER M/S FORTUNE BUILDTECH

SIGNATURE OF ARCHITECT	SIGNATURE OF STRUCTURAL ENG.	SIGNATURE OF OWNER

ARCHITECT
SUMIT & BANDRE KUMATH