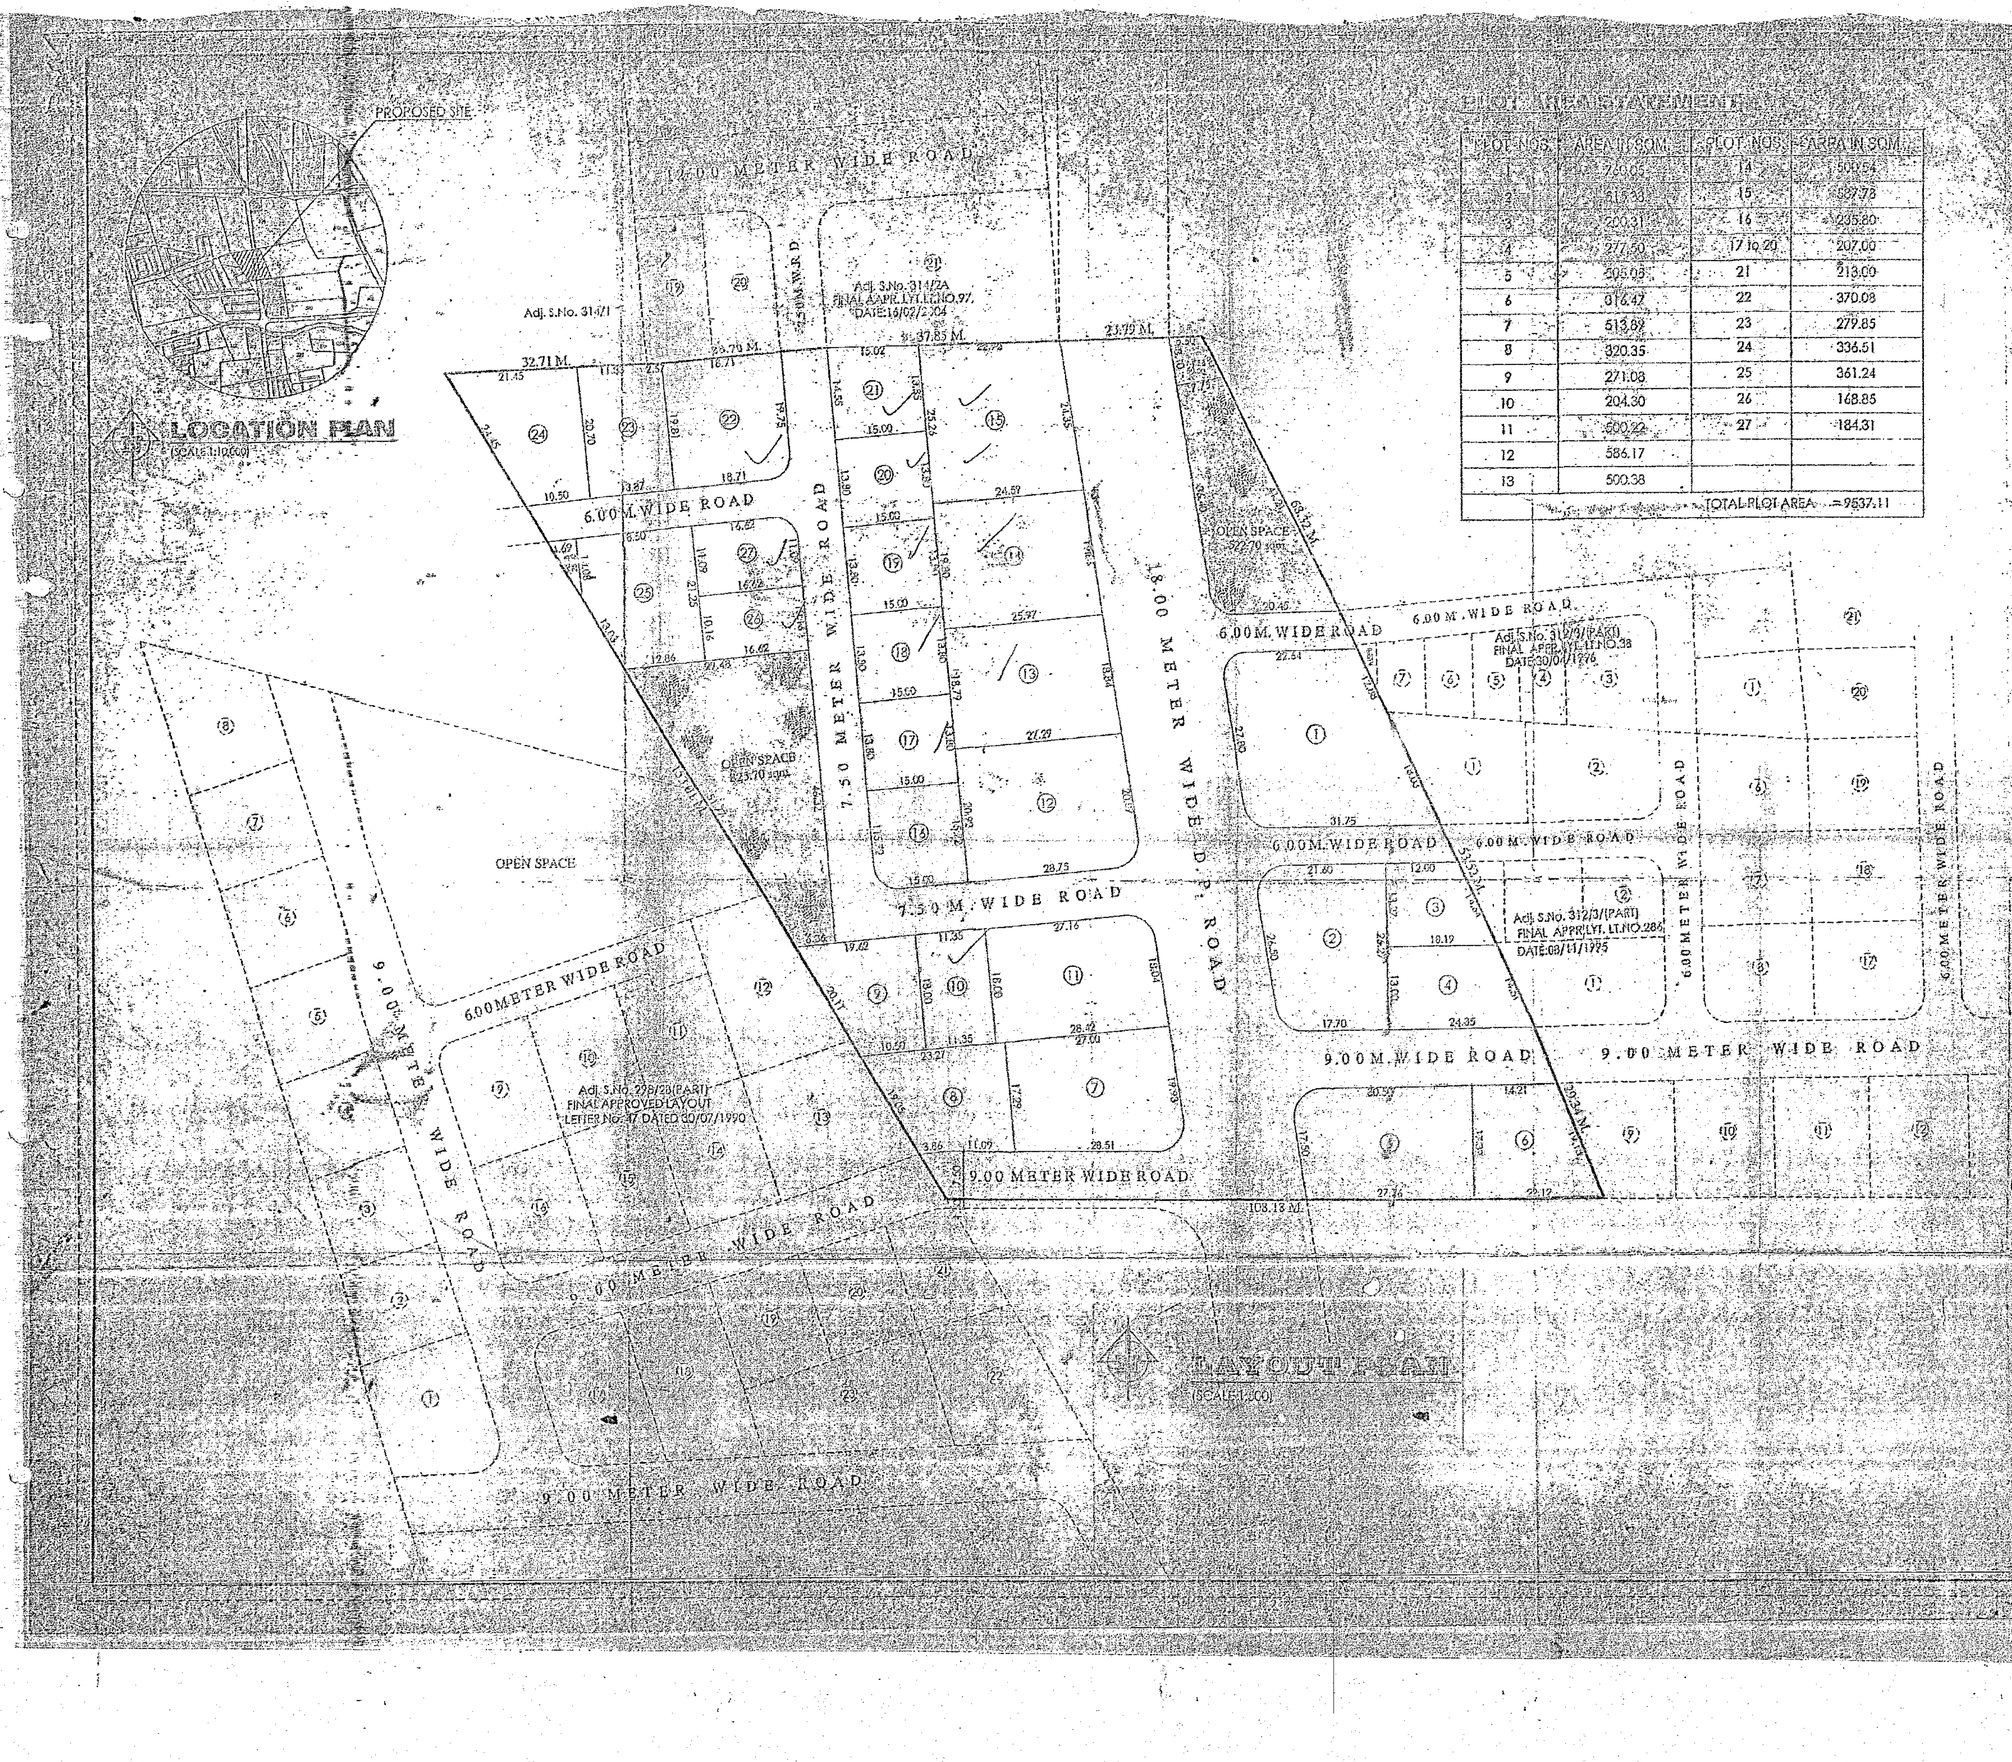


PLOT AREA STATEMENT

PLOT NOS.	AREA IN SQM.	PLOT NOS.	AREA IN SQM.
1	760.05	14	509.54
2	613.38	15	527.78
3	500.31	16	235.80
4	277.50	17 to 20	207.00
5	505.08	21	213.00
6	316.42	22	370.08
7	513.89	23	279.85
8	320.35	24	336.51
9	271.08	25	361.24
10	204.30	26	168.85
11	500.22	27	184.31
12	586.17		
13	500.38		
		TOTAL PLOT AREA	= 9537.11

APPROVAL

APPROVED As per Letter No. [illegible]
(Demarked Final Layout Plan)
Conditions Mentioned in the letter
No. L.D.N. [illegible]
Under of Section 42 (1) and 69
of The Maharashtra Regional and
Town Planning Act 1966

Assistant Director of Town Planning
TOWN PLANNING
Nashik Municipal Corporation
Nashik

DEMARCATION CERTIFICATE

THIS IS TO CERTIFY THAT I HAVE PERSONALLY DEMARCATED THIS LAYOUT WHICH IS TENTATIVELY APPROVED BY NASHIK MUNCIPAL CORPORATION NASHIK VIDE LETTER No. 368, DT. 30/12/1999 AND FURTHER CERTIFY THAT THE MEASUREMENTS OF PLOTS, ROADS AND OPEN SPACE ETC. SHOWN IN DEMARCATION PLAN ARE ACTUALLY ON SITE.

ARCHITECT SIGN.

AREA STATEMENT

	AREA IN SQM.	
1) AREA OF S. No. 312/1 AS PER 7/12	16000.00	
2) AREA UNDER D. P. ROAD	2473.00	
3) AREA OF LAND FOR DEVELOPMENT	13,490.00 - 3952.89 = 9537.11	100
4) AREA UNDER OPEN SPACE	1382.70	
5) AREA UNDER M.S.E.B.	75.00	
6) AREA UNDER COLONY ROADS	3952.89 - 2552.19 = 1400.70	100
7) AREA UNDER PLOTS	9537.11	

DEMARKETED FINAL LAYOUT PLAN
OF S.NO. 312/1 OF PATHARDI SHIWAR
IN NASHIK FOR
SHRI VILAS PANNALAL SURANA & OTHERS
G.P.A. HOLDER
SHRI VIJAY PANNALAL SURANA.

SHRI VILAS PANNALAL SURANA & OTHERS
SHRI VIJAY PANNALAL SURANA
ARCHITECT SIGN. OWNER SIGN.

Sanjay Pagar

Sai Associates
CONSULTING ENGINEERS, ARCHITECTS & VALUERS
OFFICE : 1, GROUND FLOOR, DAMODHAR CHAMBERS,
BEHIND SHIVAJI GARDEN, NEAR G.P.O., NASHIK-1.
PH (0) [illegible] - 25020, (R) 57499, Res. 201402

DRN. BY	NAVLANI	JOB NO.	DRG NO.
CHK. BY	PAGAR S.K.		
SCALE	200	1/2	M/2