











LOWER GROUND FLOOR PLAN

MEZZANINE @ GROUND FLOOR PLAN

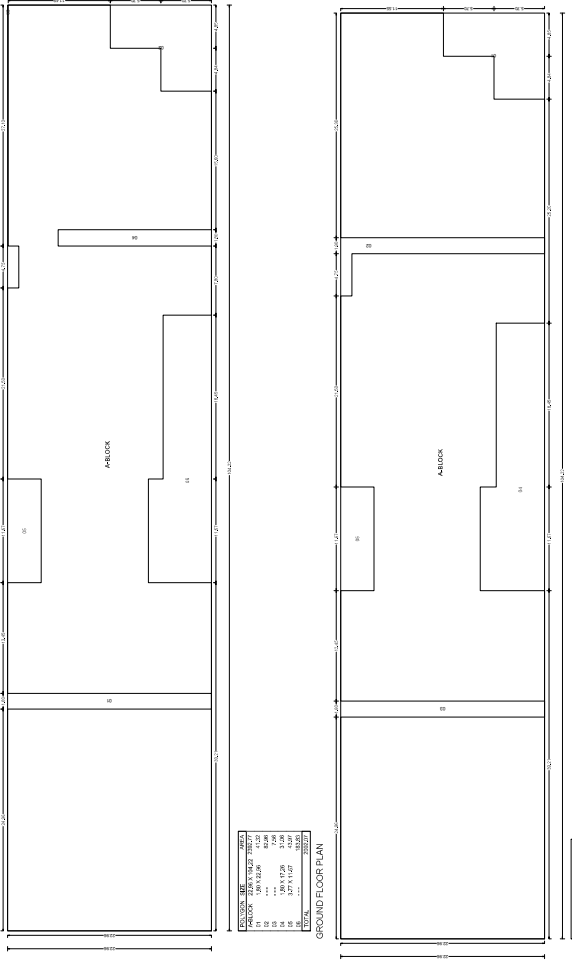



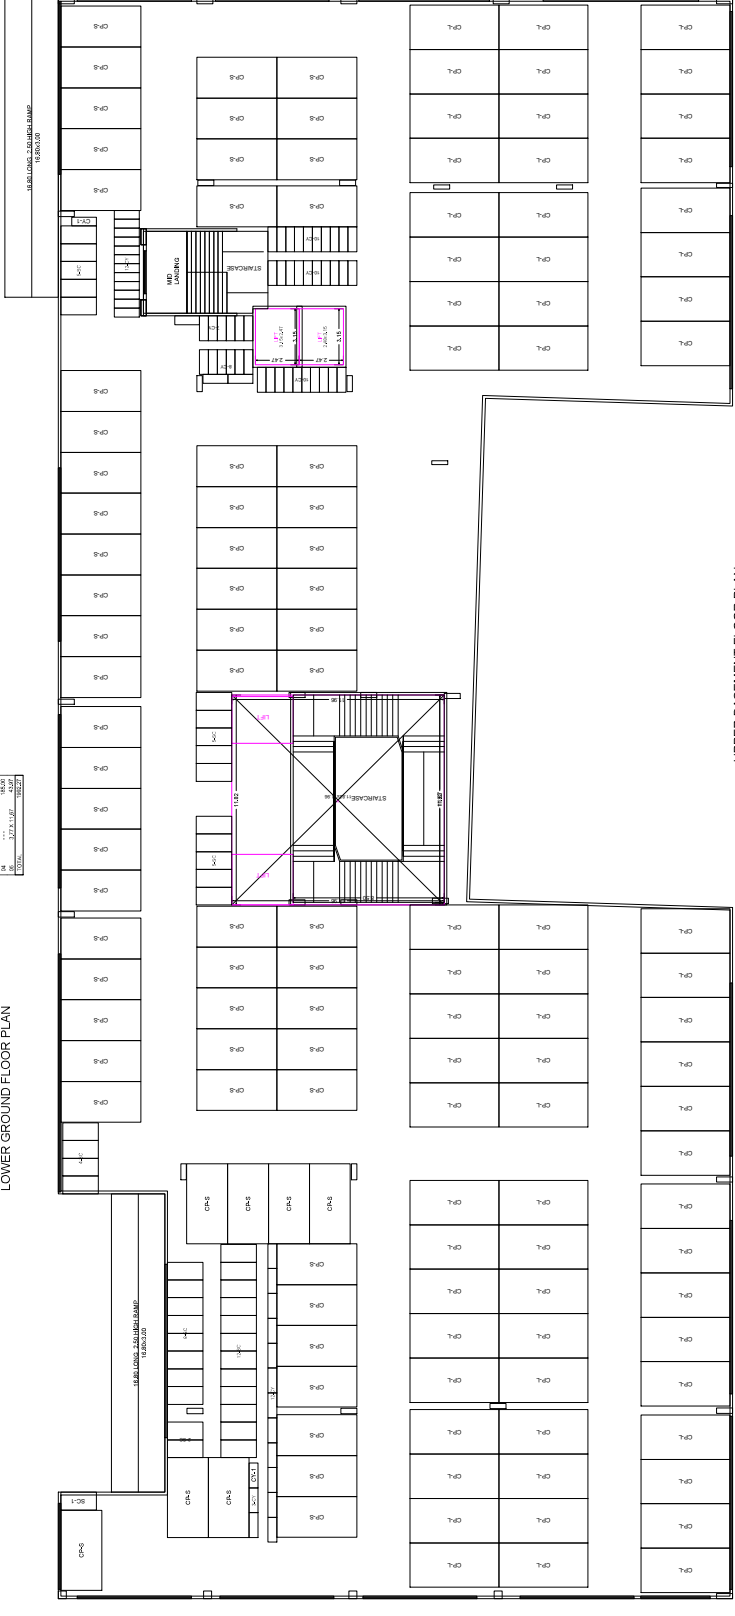

UPPER BASEMENT FLOOR PLAN


