

APPROVED

The Plans amended in
As per the conditions mentioned in
the accompanying commencement
order.

A/187/142 301612024

EXECUTIVE ENGINEER
TOWN PLANNING
Nashik Municipal Corporation



OWNER
FOR DEEPAK BUILDERS AND DEVELOPERS THROUGH PROP.
SHRI DEEPAK KALYANI CHANDE

ARCHITECT
SHRI DEEPAK KALYANI CHANDE
301/612/024

STRUCTURAL ENGINEER
OWNERS SIGN.
MUNICIPAL DRAWING
PROPOSED REVISED BUILDING PERMISSION FOR COMMERCIAL
BUILDING ON FINAL PLOT NO.82, S. NO. 54/7B/2B/14/3, CTS NO.
7083/14/7083/1B/7083/1K, AT NASHIK, FOR DEEPAK BUILDERS
AND DEVELOPERS THROUGH PROP. SHRI DEEPAK KALYANI
CHANDE

NOTE:
UNLESS OTHERWISE SPECIFIED ALL DIMENSIONS ARE IN METERS
DRAWN BY: A/187/142 DWG NO: 177
CHKD BY: A/187/142 SHT NO: 05
DATE: 02.06.2022 SCALE: 1:100
FILE PATH:

ASTUMITRAS
ARCHITECTS
ASHRAFI WALUNJI
OFFICE NO.308 BUSINESS COURT
GOVIND NAGAR NASHIK-422001.
0253 3252266, 901436516
E-MAIL - astumitras@gmail.com

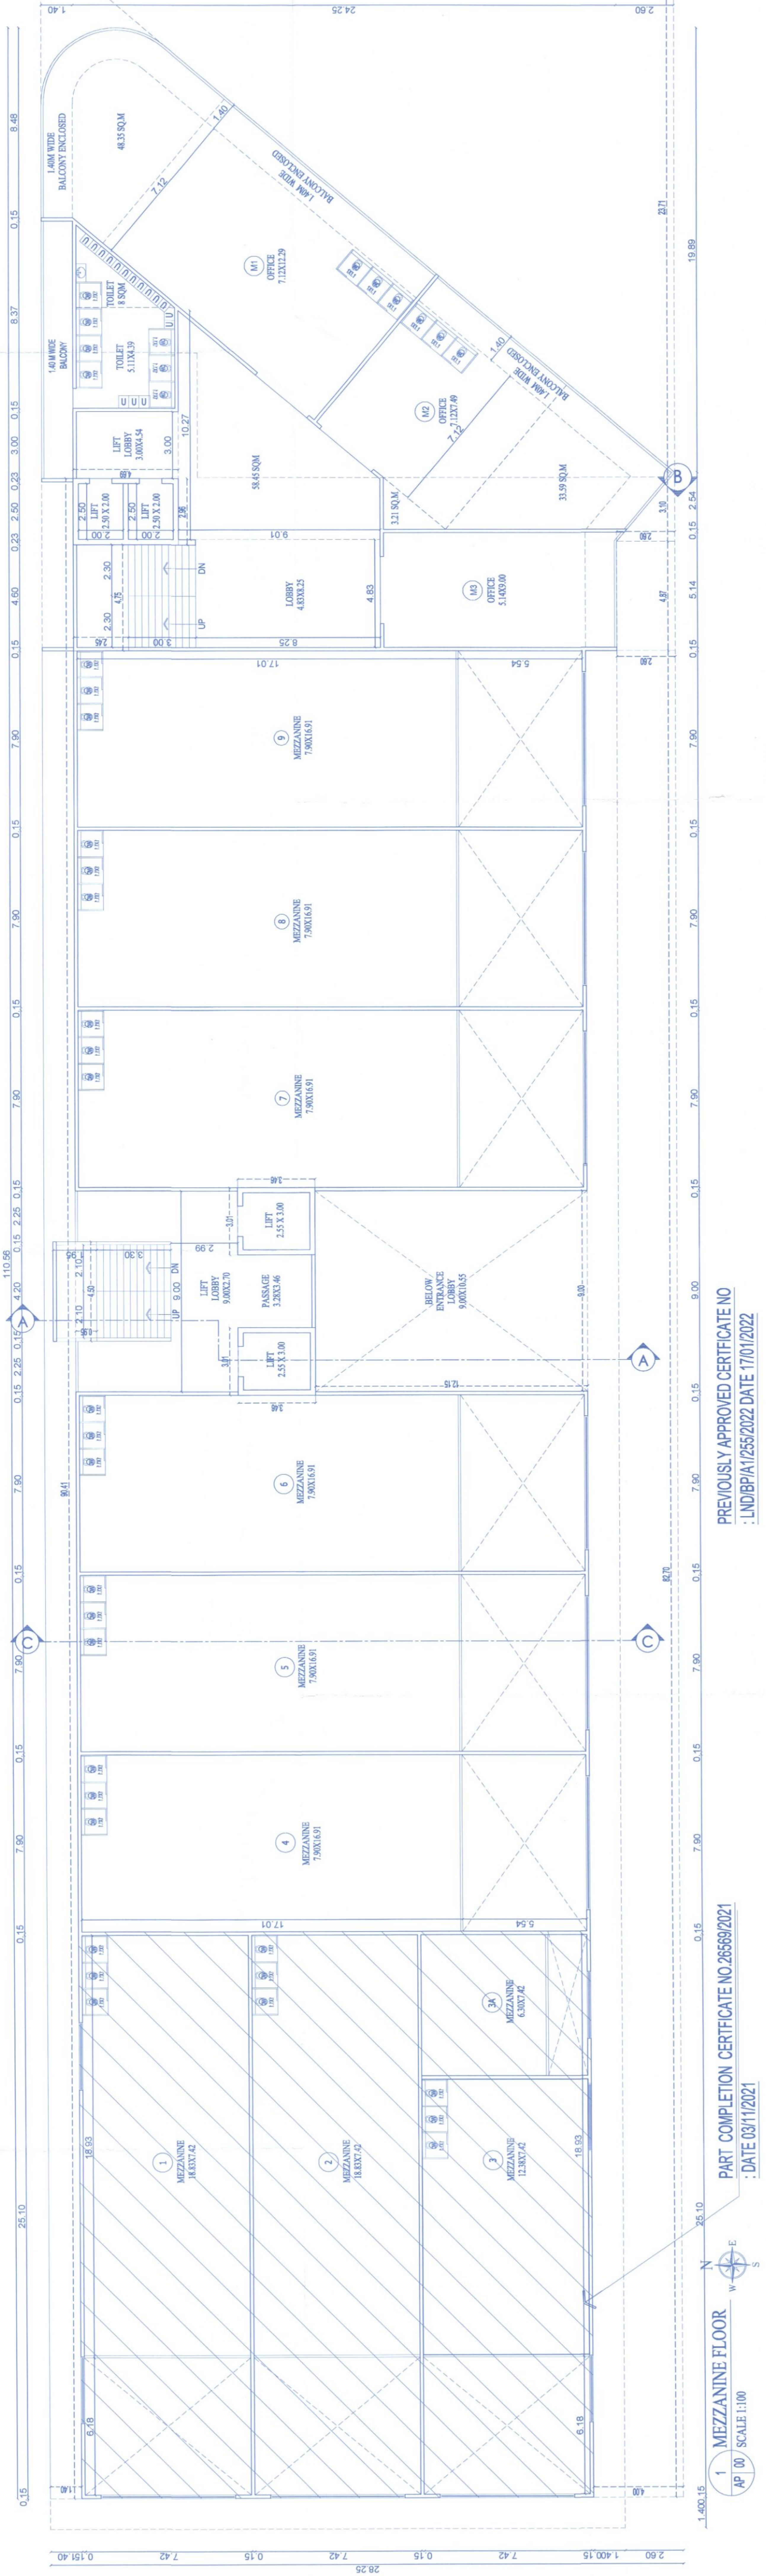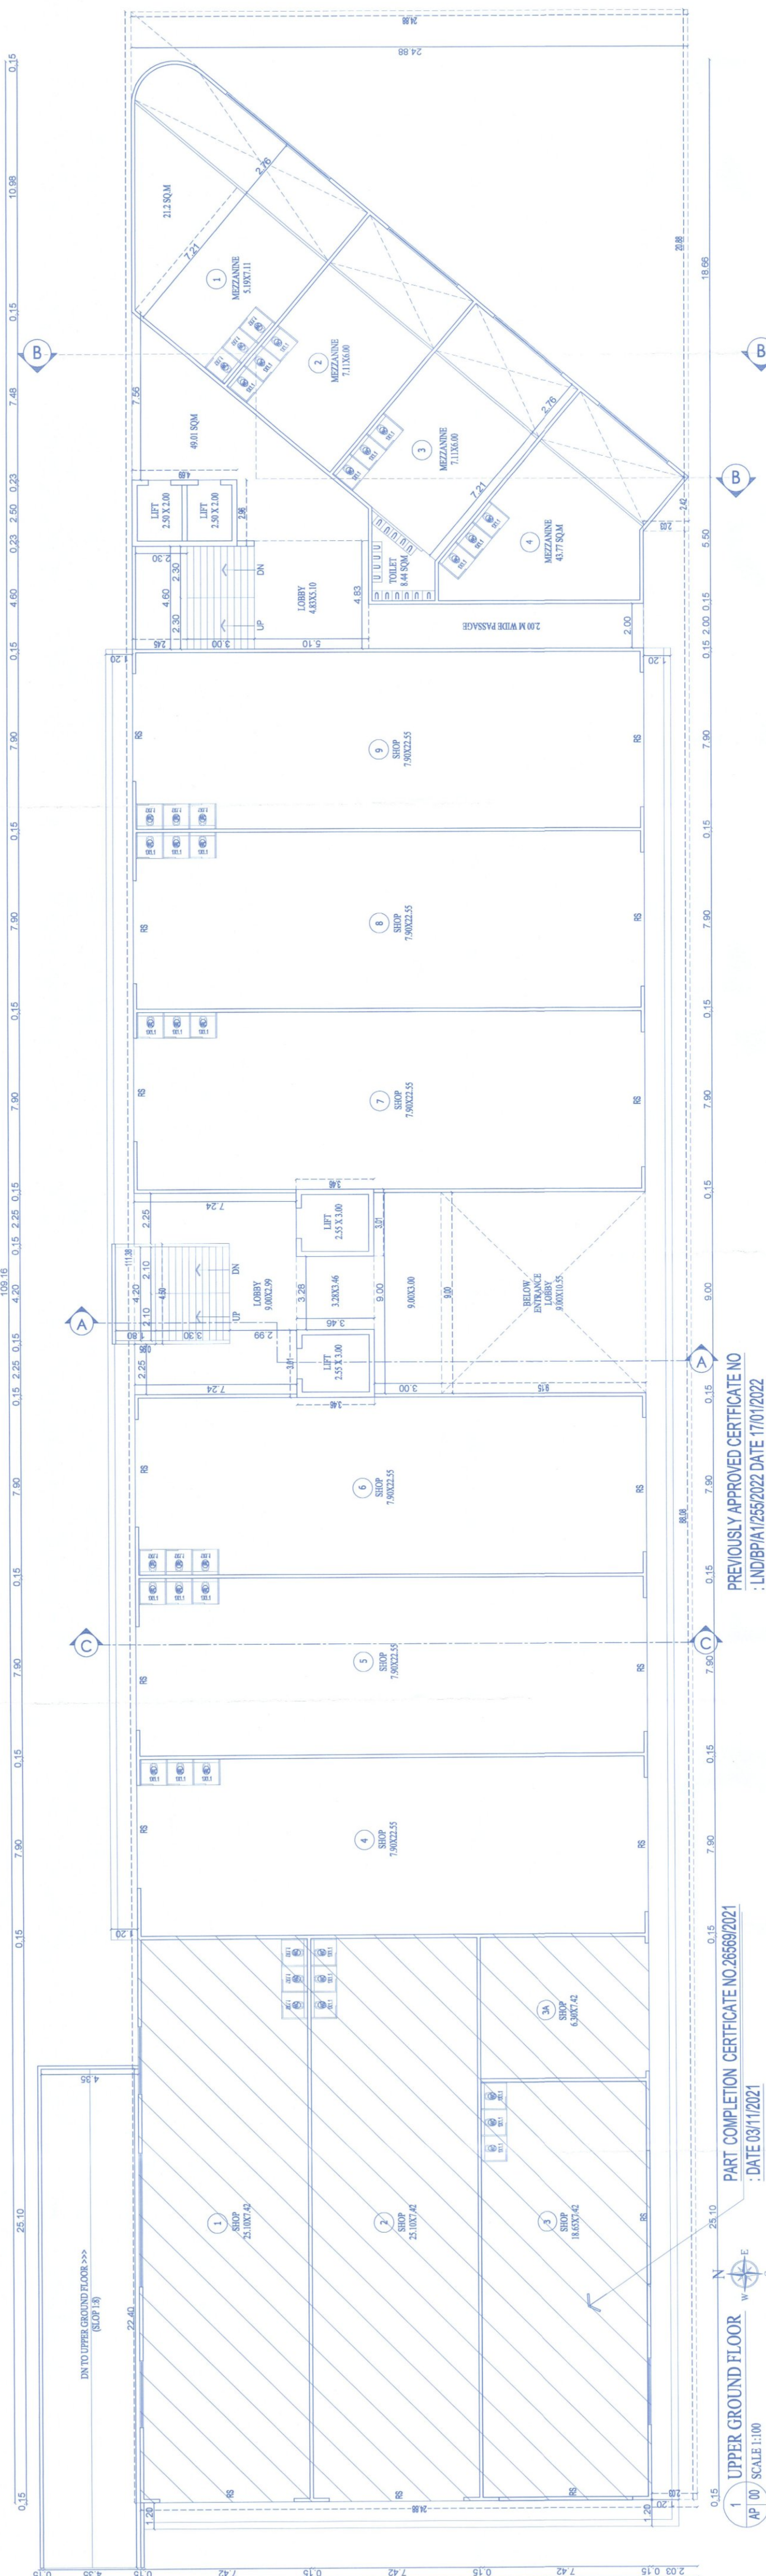

PREVIOUSLY APPROVED CERTIFICATE NO
: LND/BP/A1/255/2022 DATE 17/01/2022

PART COMPLETION CERTIFICATE NO.26569/2021
: DATE 03/11/2021